

North Littlehampton

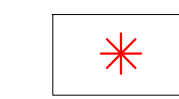
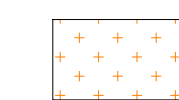
Phase 5
Planting Plan
2 of 8

LA.PH5.102



Key

Soft landscape

-  Shrub and herbaceous plants
-  Trees
-  Specimen plants
-  Climbing plants
-  Amenity grass
-  Species-rich grass
-  Hedges

Surface finish

-  Bitumen macadam carriageways & cycleways/ footways
-  Herringbone block paving, Bracken colour
-  Herringbone block paving, Brindle colour
-  Breedon compacted gravel
-  Bark mulch

0 5 10 15 20 25 m

Scale 1:250 @ A1

A088461-2.LA.PH5.1-PH5.8 and LA101-LA109.dwg

Tetra Tech Cardiff
5th Floor, Longcross Court, 47 Newport Road, Cardiff CF24 0AD
Tel: +44 (0) 29 2082 9200 www.tetrateteurope.com
© Crown copyright and database rights 2021 Ordnance Survey 0100031673
© Tetra Tech Limited 2021. Registered in England 19597904


North
21st June 2021