



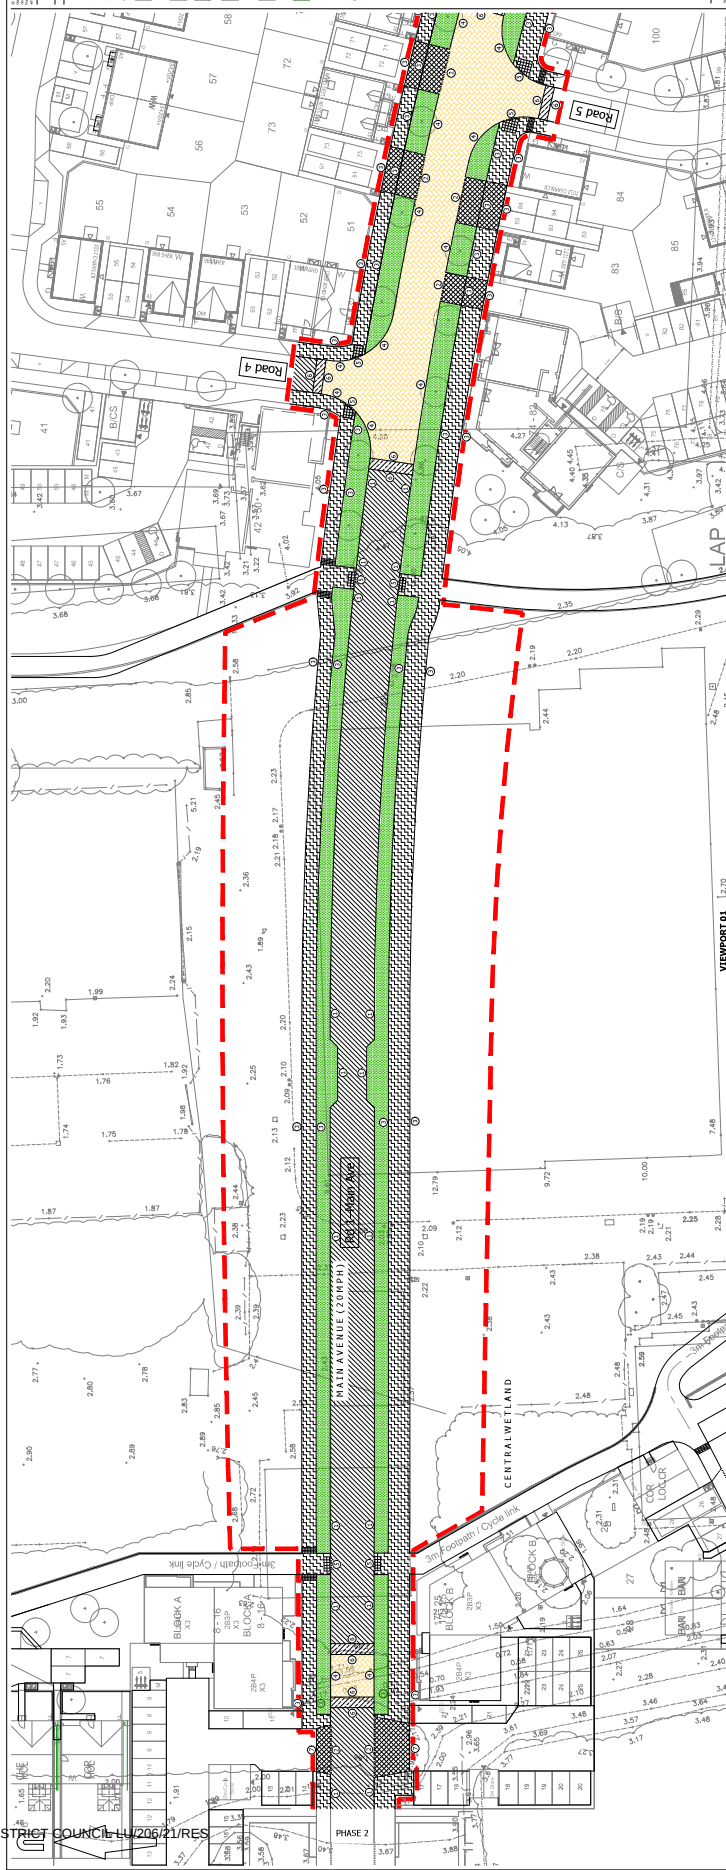

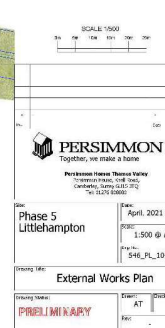

APPENDIX D: RM Application – Phase 5 External Works Plan



APPENDIX E: Outline Application – Surface Water Strategy & Illustrative Masterplan

