



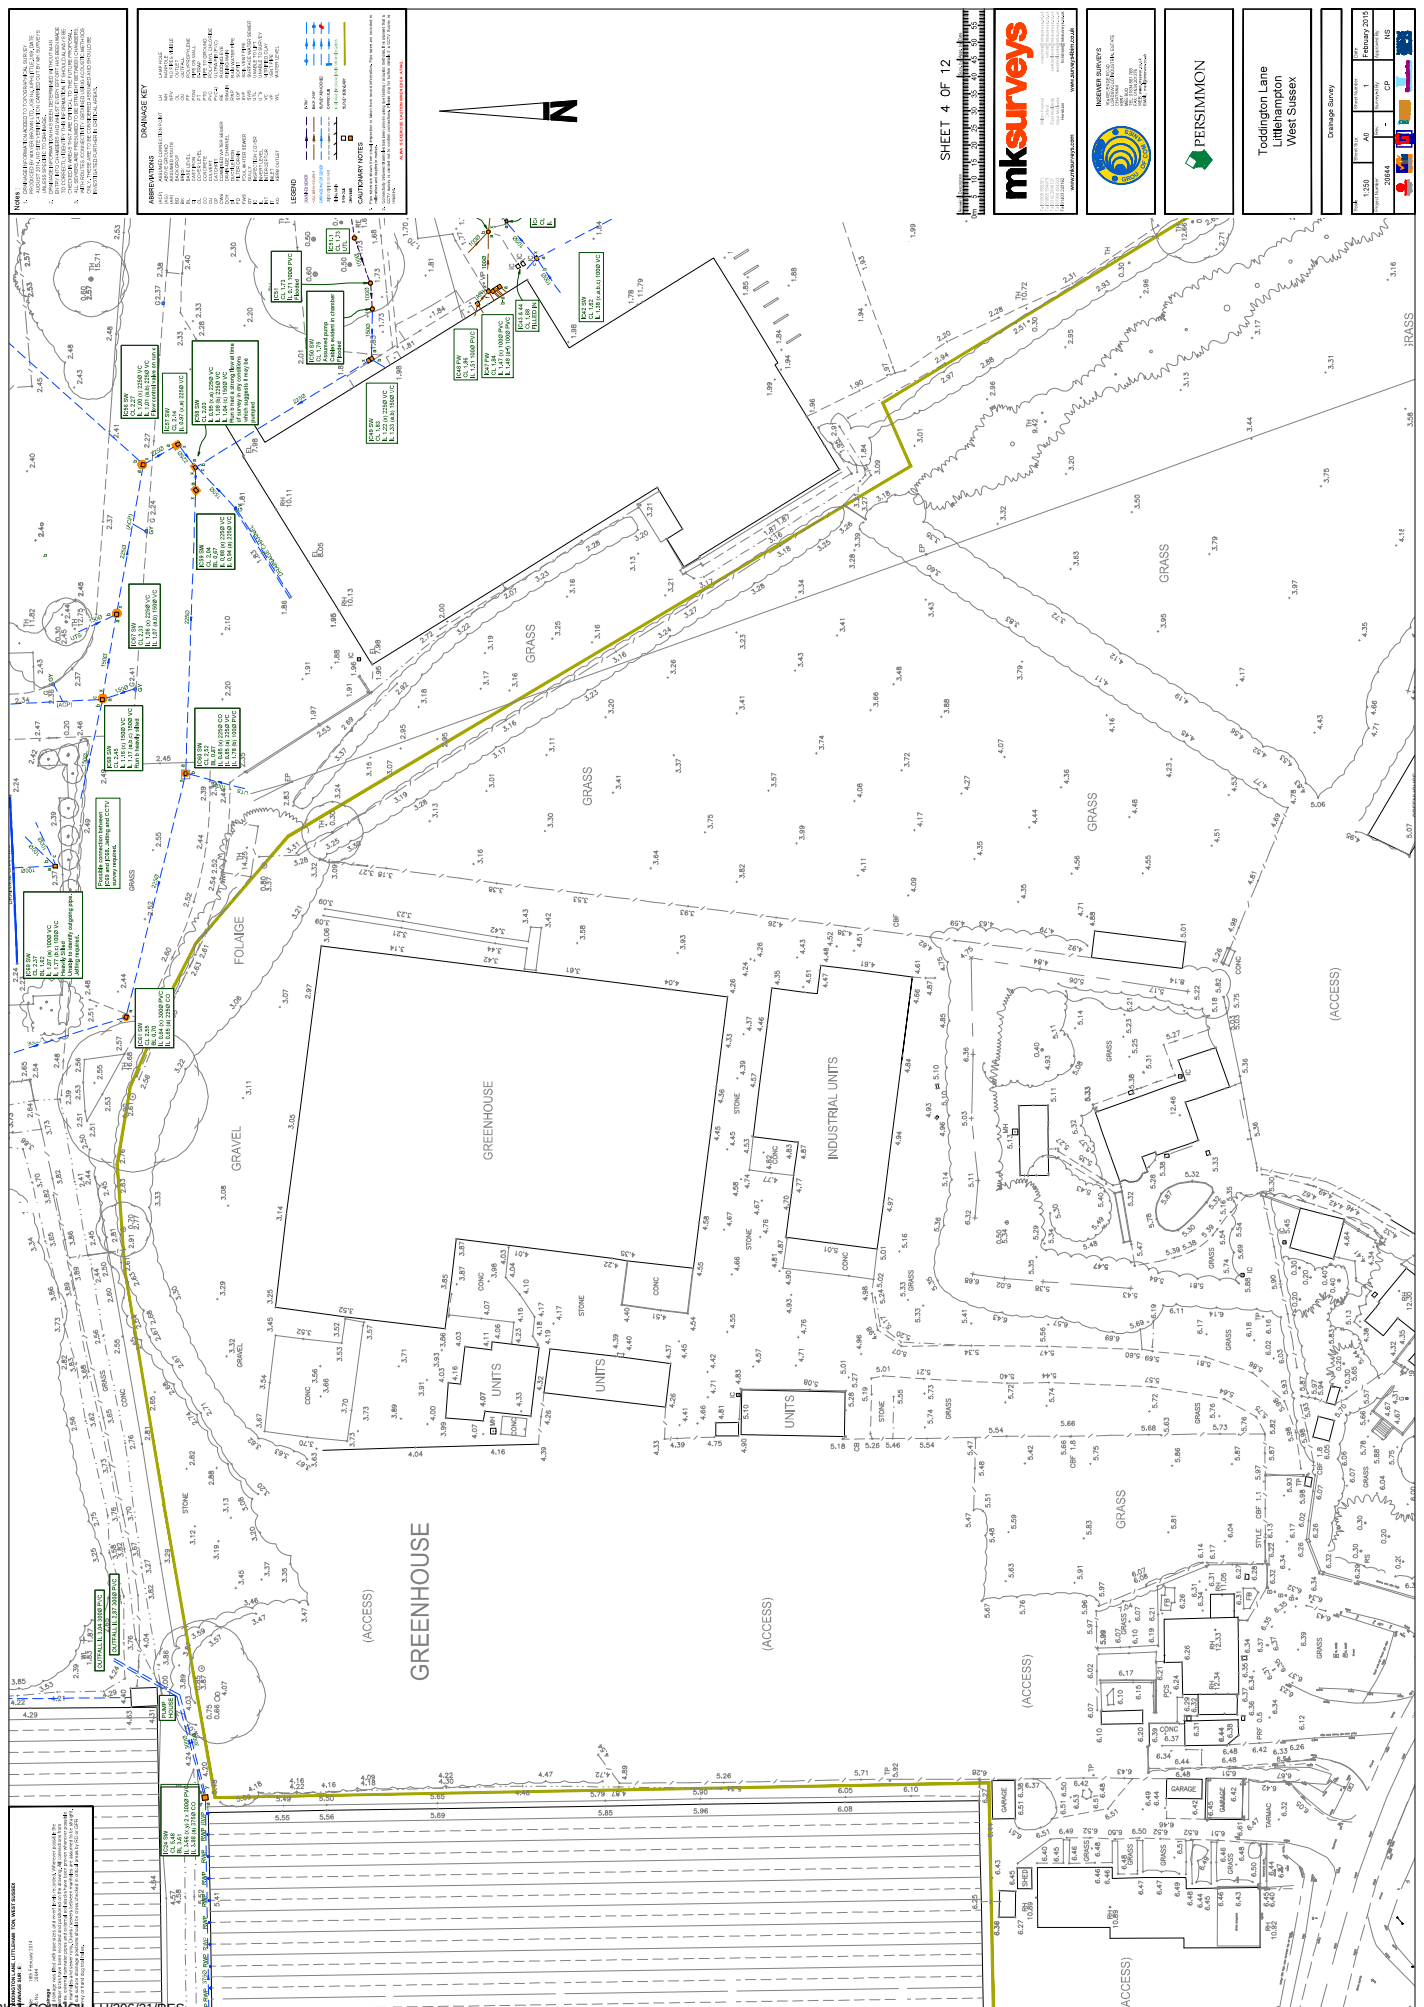

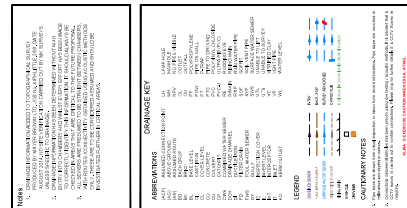









GREENH(

SHEET 9 OF 12


mk surveys



PERSIMMON

Toddington Lane
Littlehampton
West Sussex

Drinking Survey

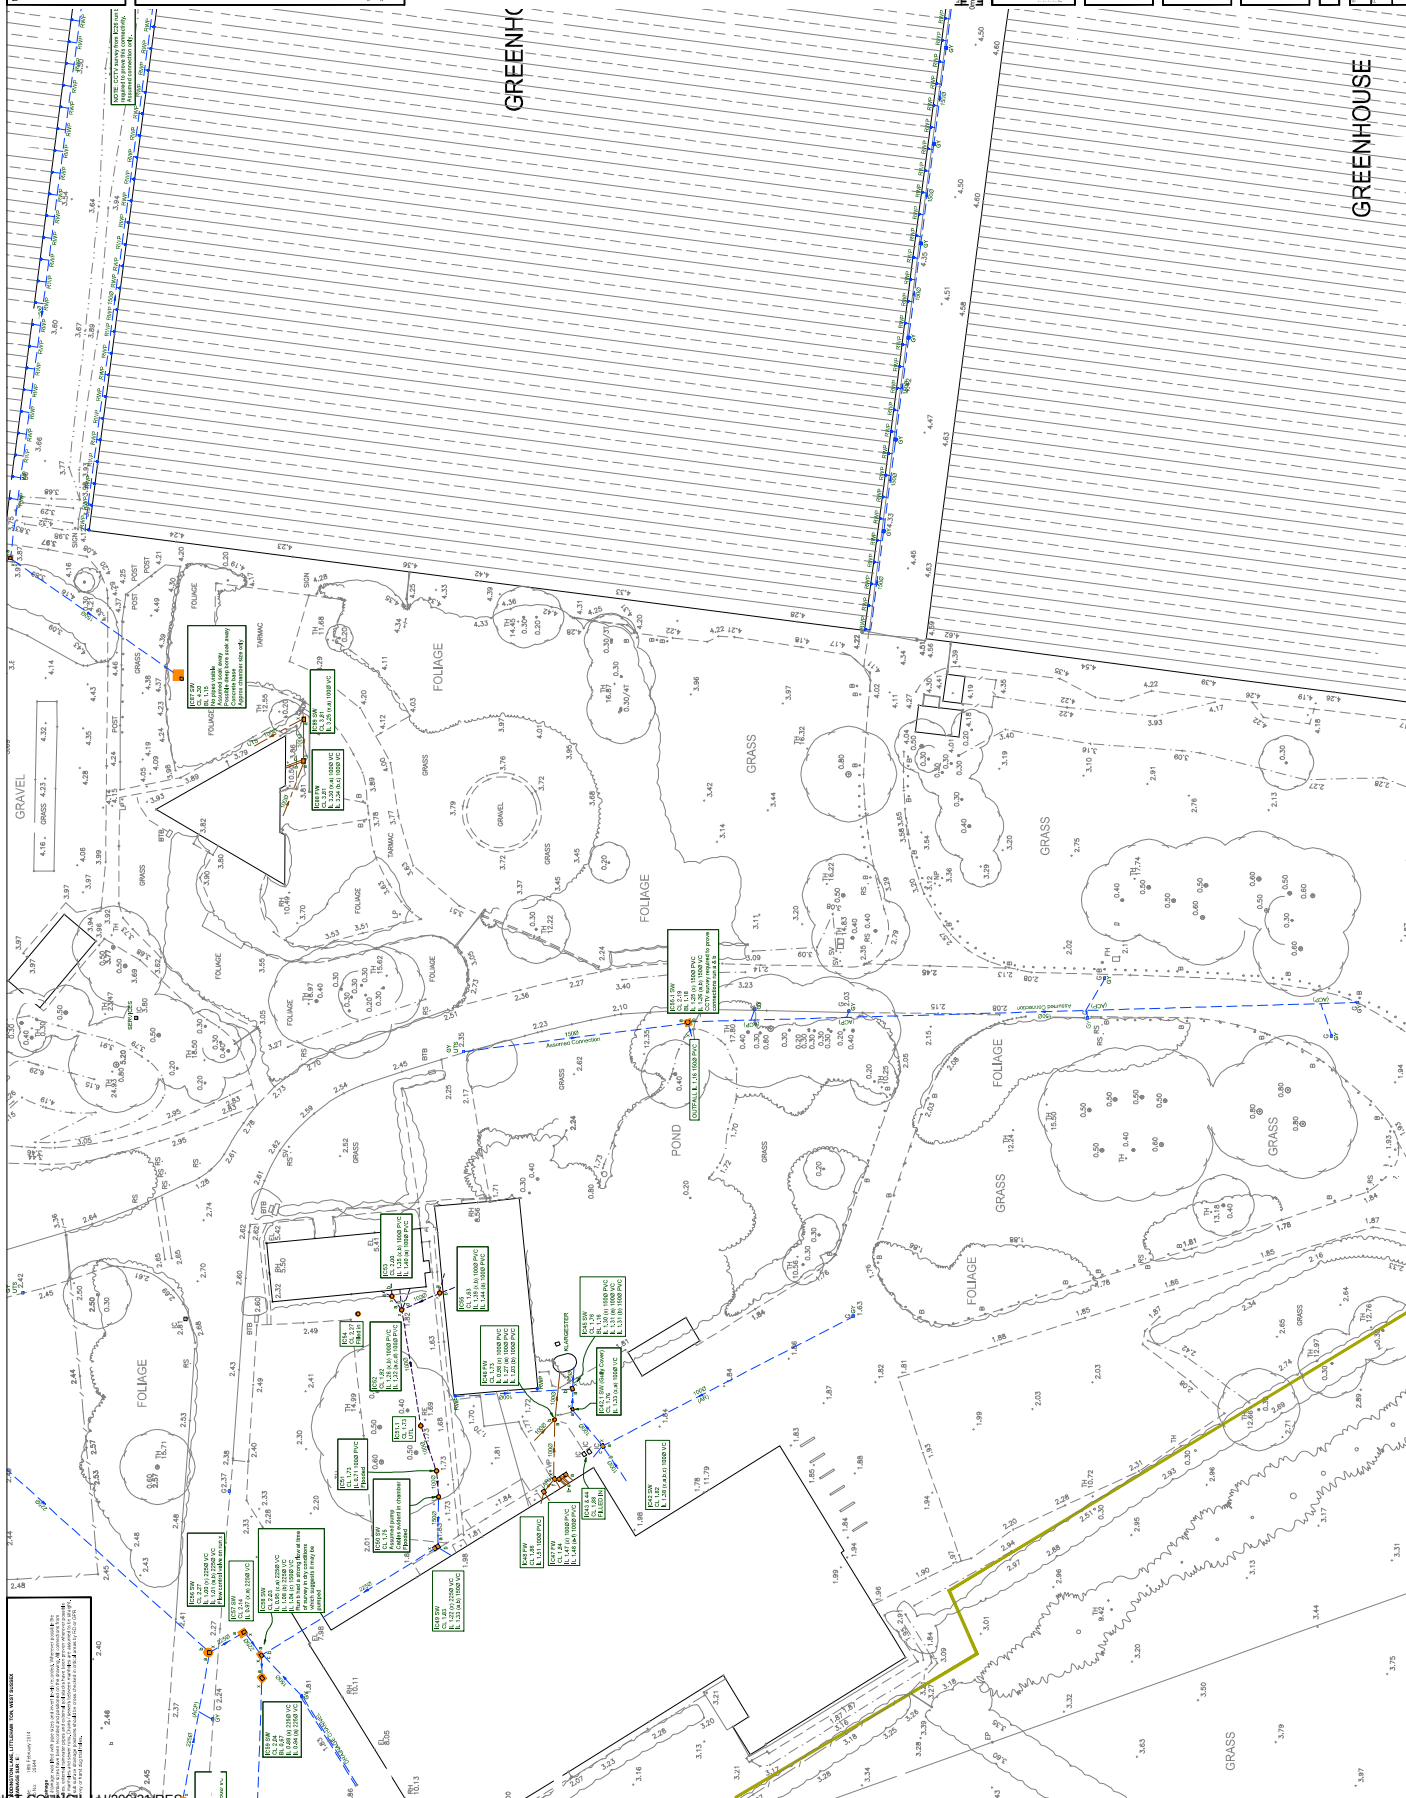







Appendix G
Greenfield Runoff Calculation