


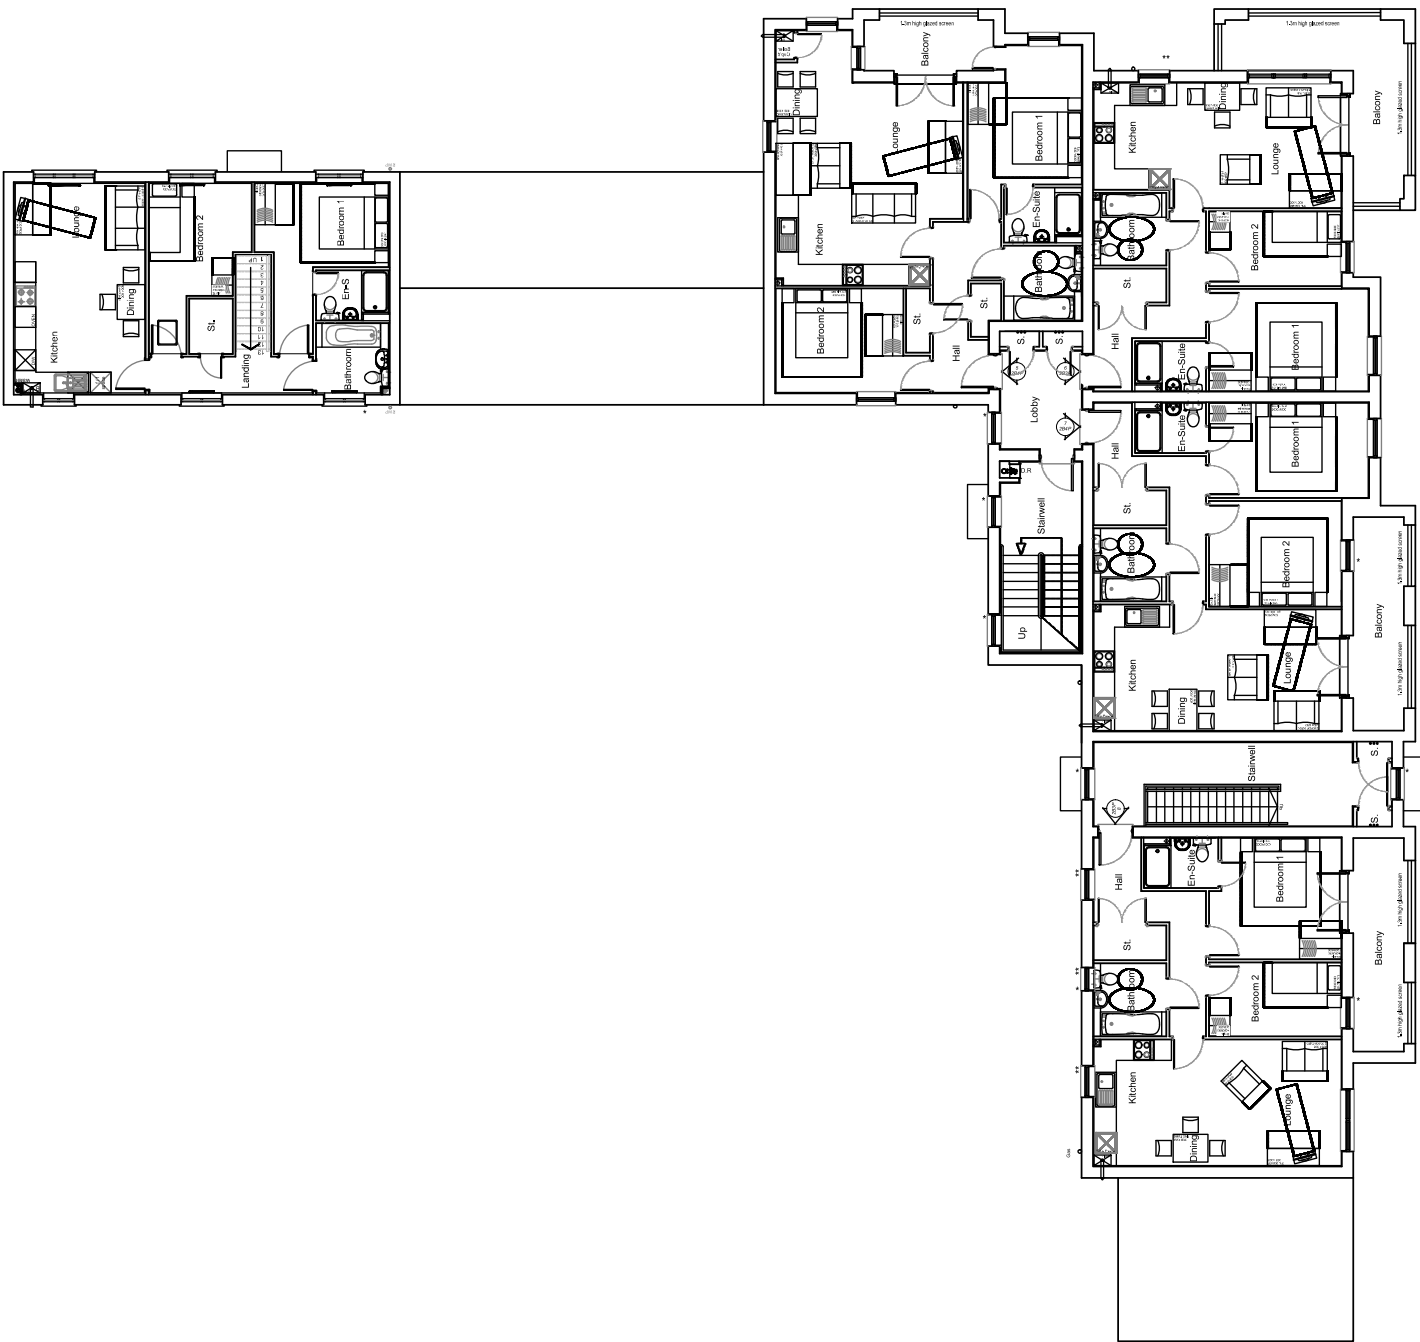

First Floor Plan
 ** - False Panel
 * - Obscured Glazing

[illegible]