
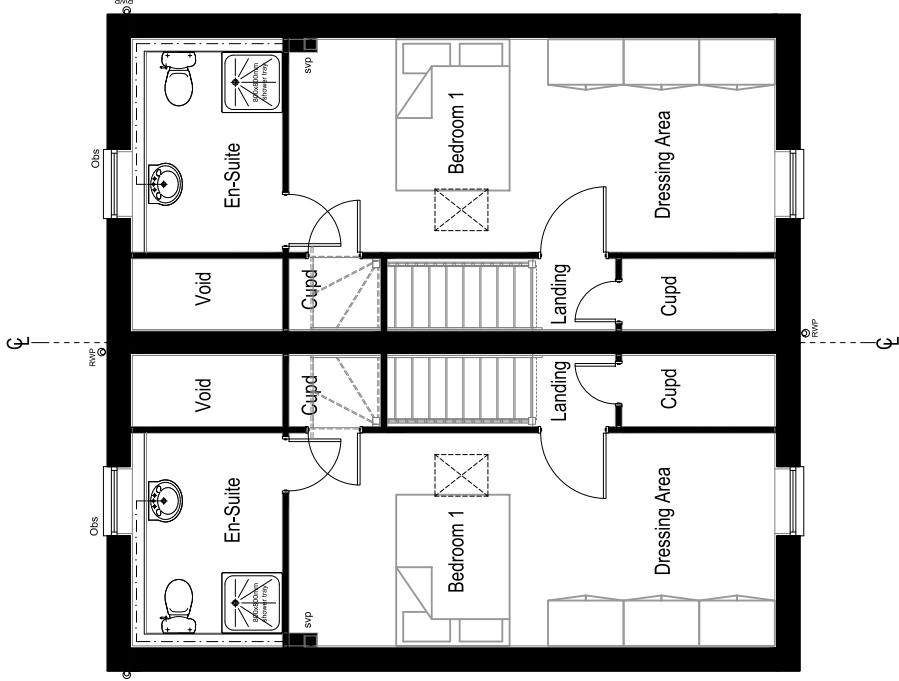
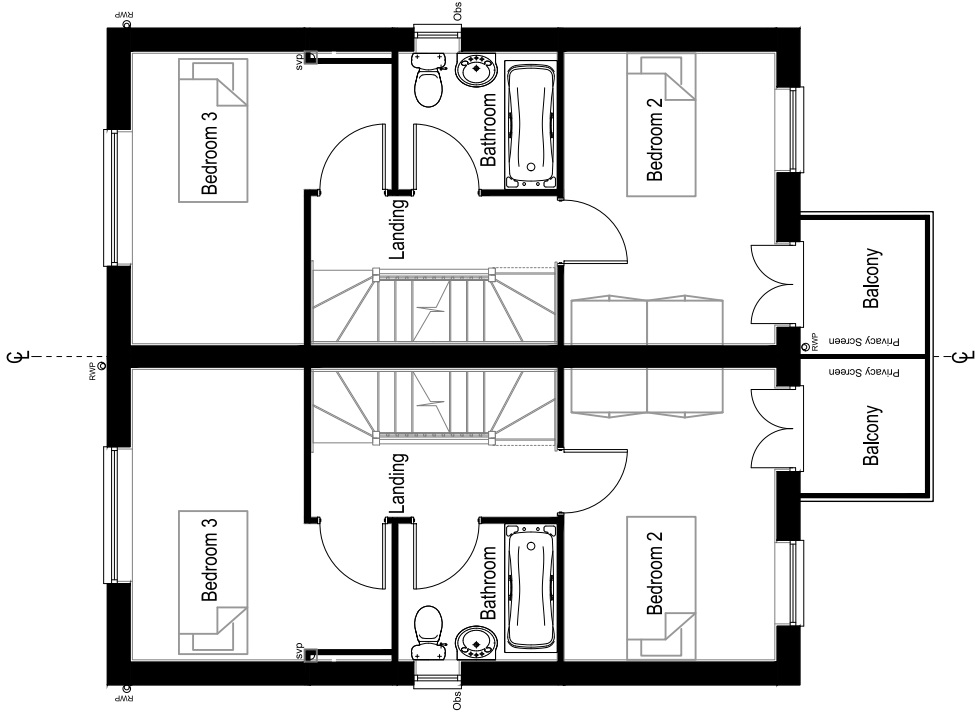


Plots:
166 - 167
178 - 179
180 - 181
182 - 183
188 - 189
212 - 213
217 - 218

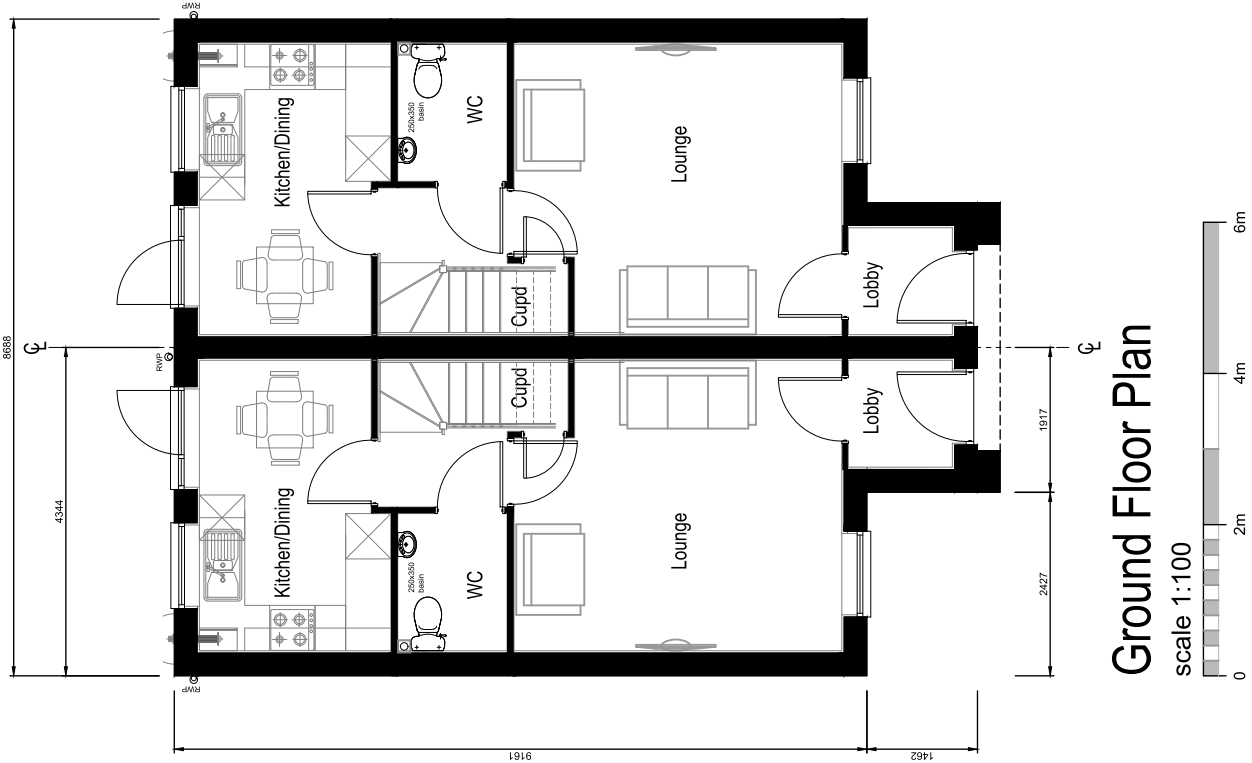

Ground Floor Plan

First Floor Plan

Second Floor Plan

-	-	-	-	-	Date
-	-	-	-	-	
-	-	-	-	-	
-	-	-	-	-	
 PERSIMMON Together, we make a home Persimmon Homes Thames Valley Persimmon House, Knoll Road, Cambridge, Surrey GU15 3TQ Tel: 01276 868680					
Site:		Phase 5 Littlehampton			
Date:		Dec. 2020			
Scale:		1:100 @ A3			
Pkg No:		546-PL-GE-SAU-P1			
Drawing Title:		Sauntun - Floor Plans			
Drawing Status:		SUBMITTED			
Drawn by:		VW		Checked by: RC	
Rev:		-			