
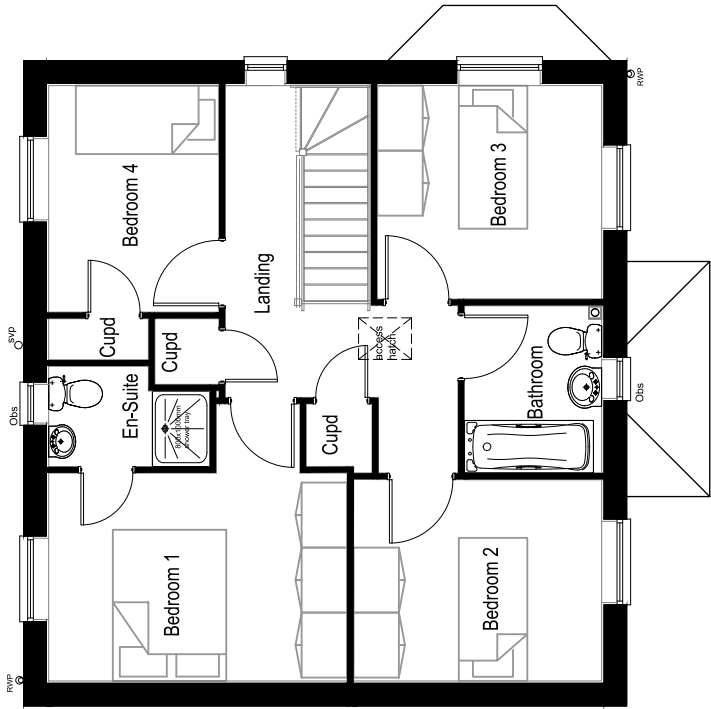


Plots:
18 - AS
219 - AS
247 - AS
256 - OP

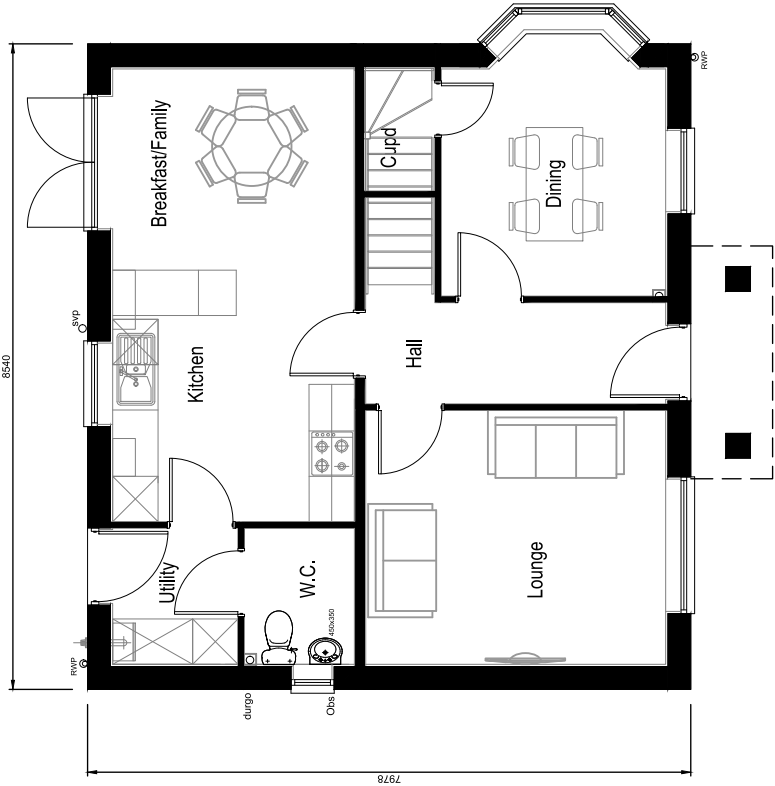

Rev	-	-	-	-
Rev	-	-	-	-
Rev	-	-	-	-
Rev	-	-	-	-

**PERSIMMON**
Together, we make a home

Persimmon Homes Thames Valley
Persimmon House, Knoll Road,
Camden, London, NW1 8LS
Tel: 01276 868686

Site:	Phase 5 Littlehampton	Date:	Dec. 2020
Scale:	1:100 @ A3	Scale:	1:100 @ A3
Dwg No:	546-PL-GE-WHIB-P1	Dwg No:	546-PL-GE-WHIB-P1

Drawing Title:
Whiteleaf Bay - Floor Plans

Drawing Status:	Submitted	Drawn by:	VW	Checked by:	RC
Rev:	-	Rev:	-	Rev:	-