



Plots:
173 - 175

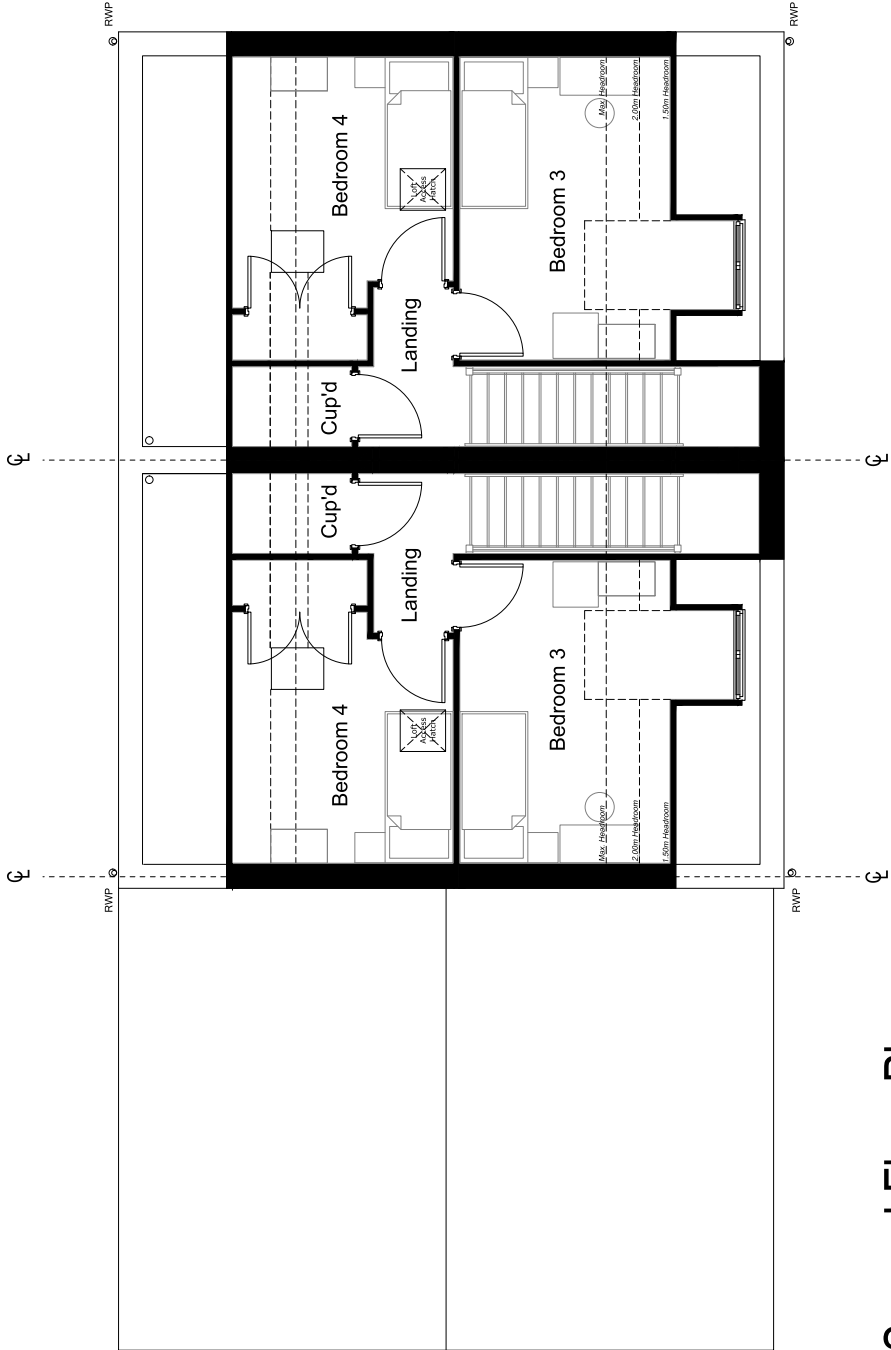

Second Floor Plan

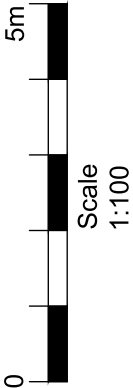

Rev	-	-	-	-
Rev	-	-	-	-
Rev	-	-	-	-
Rev	-	-	-	-

PERSIMMON
Together, we make a home

Persimmon Homes Thames Valley
Persimmon House, Knoll Road,
Cambridge, Cambridgeshire CB3 3TQ
Tel: 01276 868680

Site:	Phase 5 Littlehampton	Date:	Dec. 2020
Scale:	1:100 @ A3	Scale:	1:100 @ A3
Dwg No:	544-PL-CS-H4453594320PT-02	Dwg No:	544-PL-CS-H4453594320PT-02

Drawing Title:
4525+ 3420+ Terrace - Floor Plan

Drawing Status:	Submitted	Drawn by:	VW	Checked by:	RC
Rev:	-	Rev:	-	Rev:	-