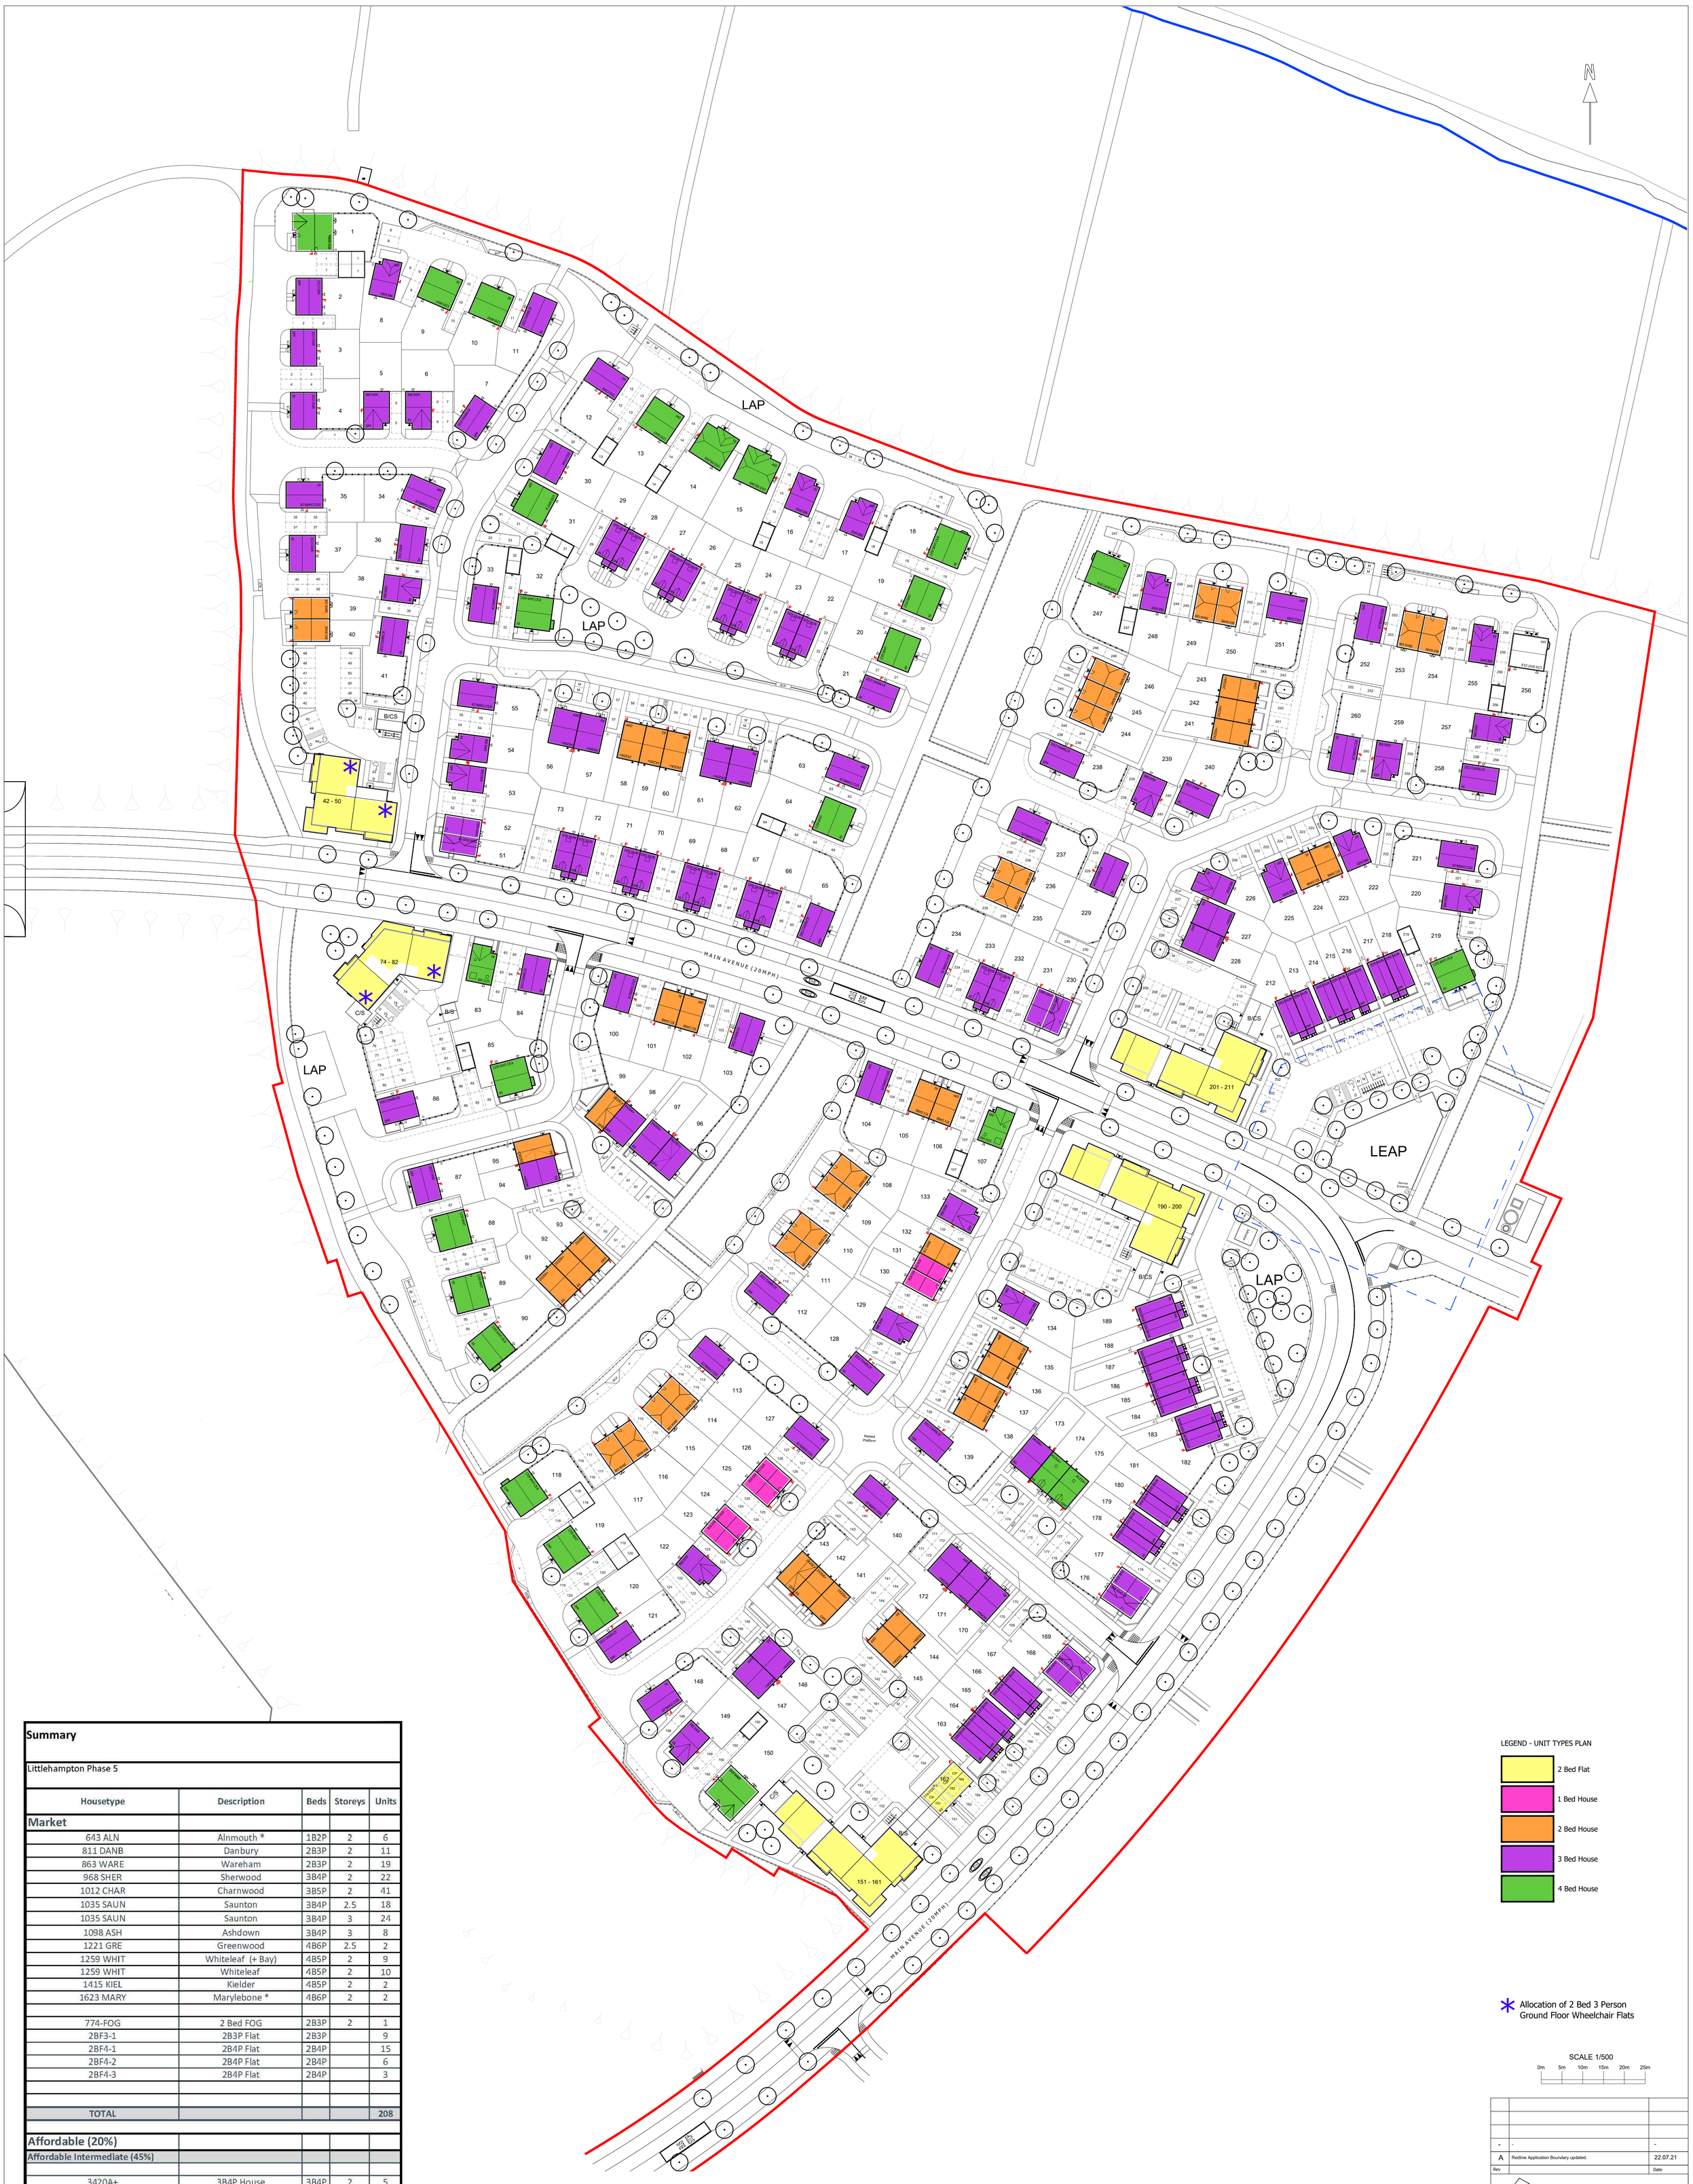

Summary				
Littlehampton Phase 5				
Housetype	Description	Beds	Storeys	Units
Market				
643 ALN	Alnmouth *	1B2P	2	6
811 DANB	Danbury	2B3P	2	11
863 WARE	Wareham	2B3P	2	19
968 SHER	Sherwood	3B4P	2	22
1012 CHAR	Charnwood	3B5P	2	41
1035 SAUN	Saunton	3B4P	2.5	18
1035 SAUN	Saunton	3B4P	3	24
1098 ASH	Ashdown	3B4P	3	8
1221 GRE	Greenwood	4B6P	2.5	2
1259 WHIT	Whiteleaf (+ Bay)	4B5P	2	9
1259 WHIT	Whiteleaf	4B5P	2	10
1415 KIEL	Kielder	4B5P	2	2
1623 MARY	Marylebone *	4B6P	2	2
774-FOG	2 Bed FOG	2B3P	2	1
2BF3-1	2B3P Flat	2B3P		9
2BF4-1	2B4P Flat	2B4P		15
2BF4-2	2B4P Flat	2B4P		6
2BF4-3	2B4P Flat	2B4P		3
TOTAL				**208**
Affordable (20%)				
Affordable Intermediate (45%)				
3420A+	3B4P House	3B4P	2	5
2BF3-1	2B3P Flat	2B3P		6
2BF4-1	2B4P Flat	2B4P		2
2BF4-2	2B4P Flat	2B4P		4
2BF4-3	2B4P Flat	2B4P		2
2BF4-4	2B4P Flat	2B4P		4
TOTAL				**23**
Affordable Rent (55%)				
2420A+	2B4P House	2B4P	2	13
2420C+	2B4P House	2B4P	2	3
3420A+	3B4P House	3B4P	2	10
3420C+	3B4P House	3B4P	2	1
4525A+	4B5P House	4B5P	2.5	2
TOTAL				**29**
AFFORDABLE TOTAL				**52**
Overall Total on Site				**260**

LEGEND - UNIT TYPES PLAN

- 2 Bed Flat
- 1 Bed House
- 2 Bed House
- 3 Bed House
- 4 Bed House

* Allocation of 2 Bed 3 Person Ground Floor Wheelchair Flats

SCALE 1/500

0m 5m 10m 15m 20m 25m

Rev		Date
-	-	-
A	Redline Application Boundary updated.	22.07.21

PERSIMMON
Together, we make a home

Persimmon Homes Thames Valley
Persimmon House, Knoll Road,
Camberley, Surrey GU15 3TQ
Tel: 01276 808080

Site: Phase 5 Littlehampton

Date: April. 2021

Scale: 1:500 @ A0P

Drg No: 546_PL_103

Drawing Title: Unit Types Plan

Drawing Status: SUBMITTED

Drawn: AT

Checked: ME

Rev: A

ARUN DISTRICT COUNCIL LU/206/21/RES