


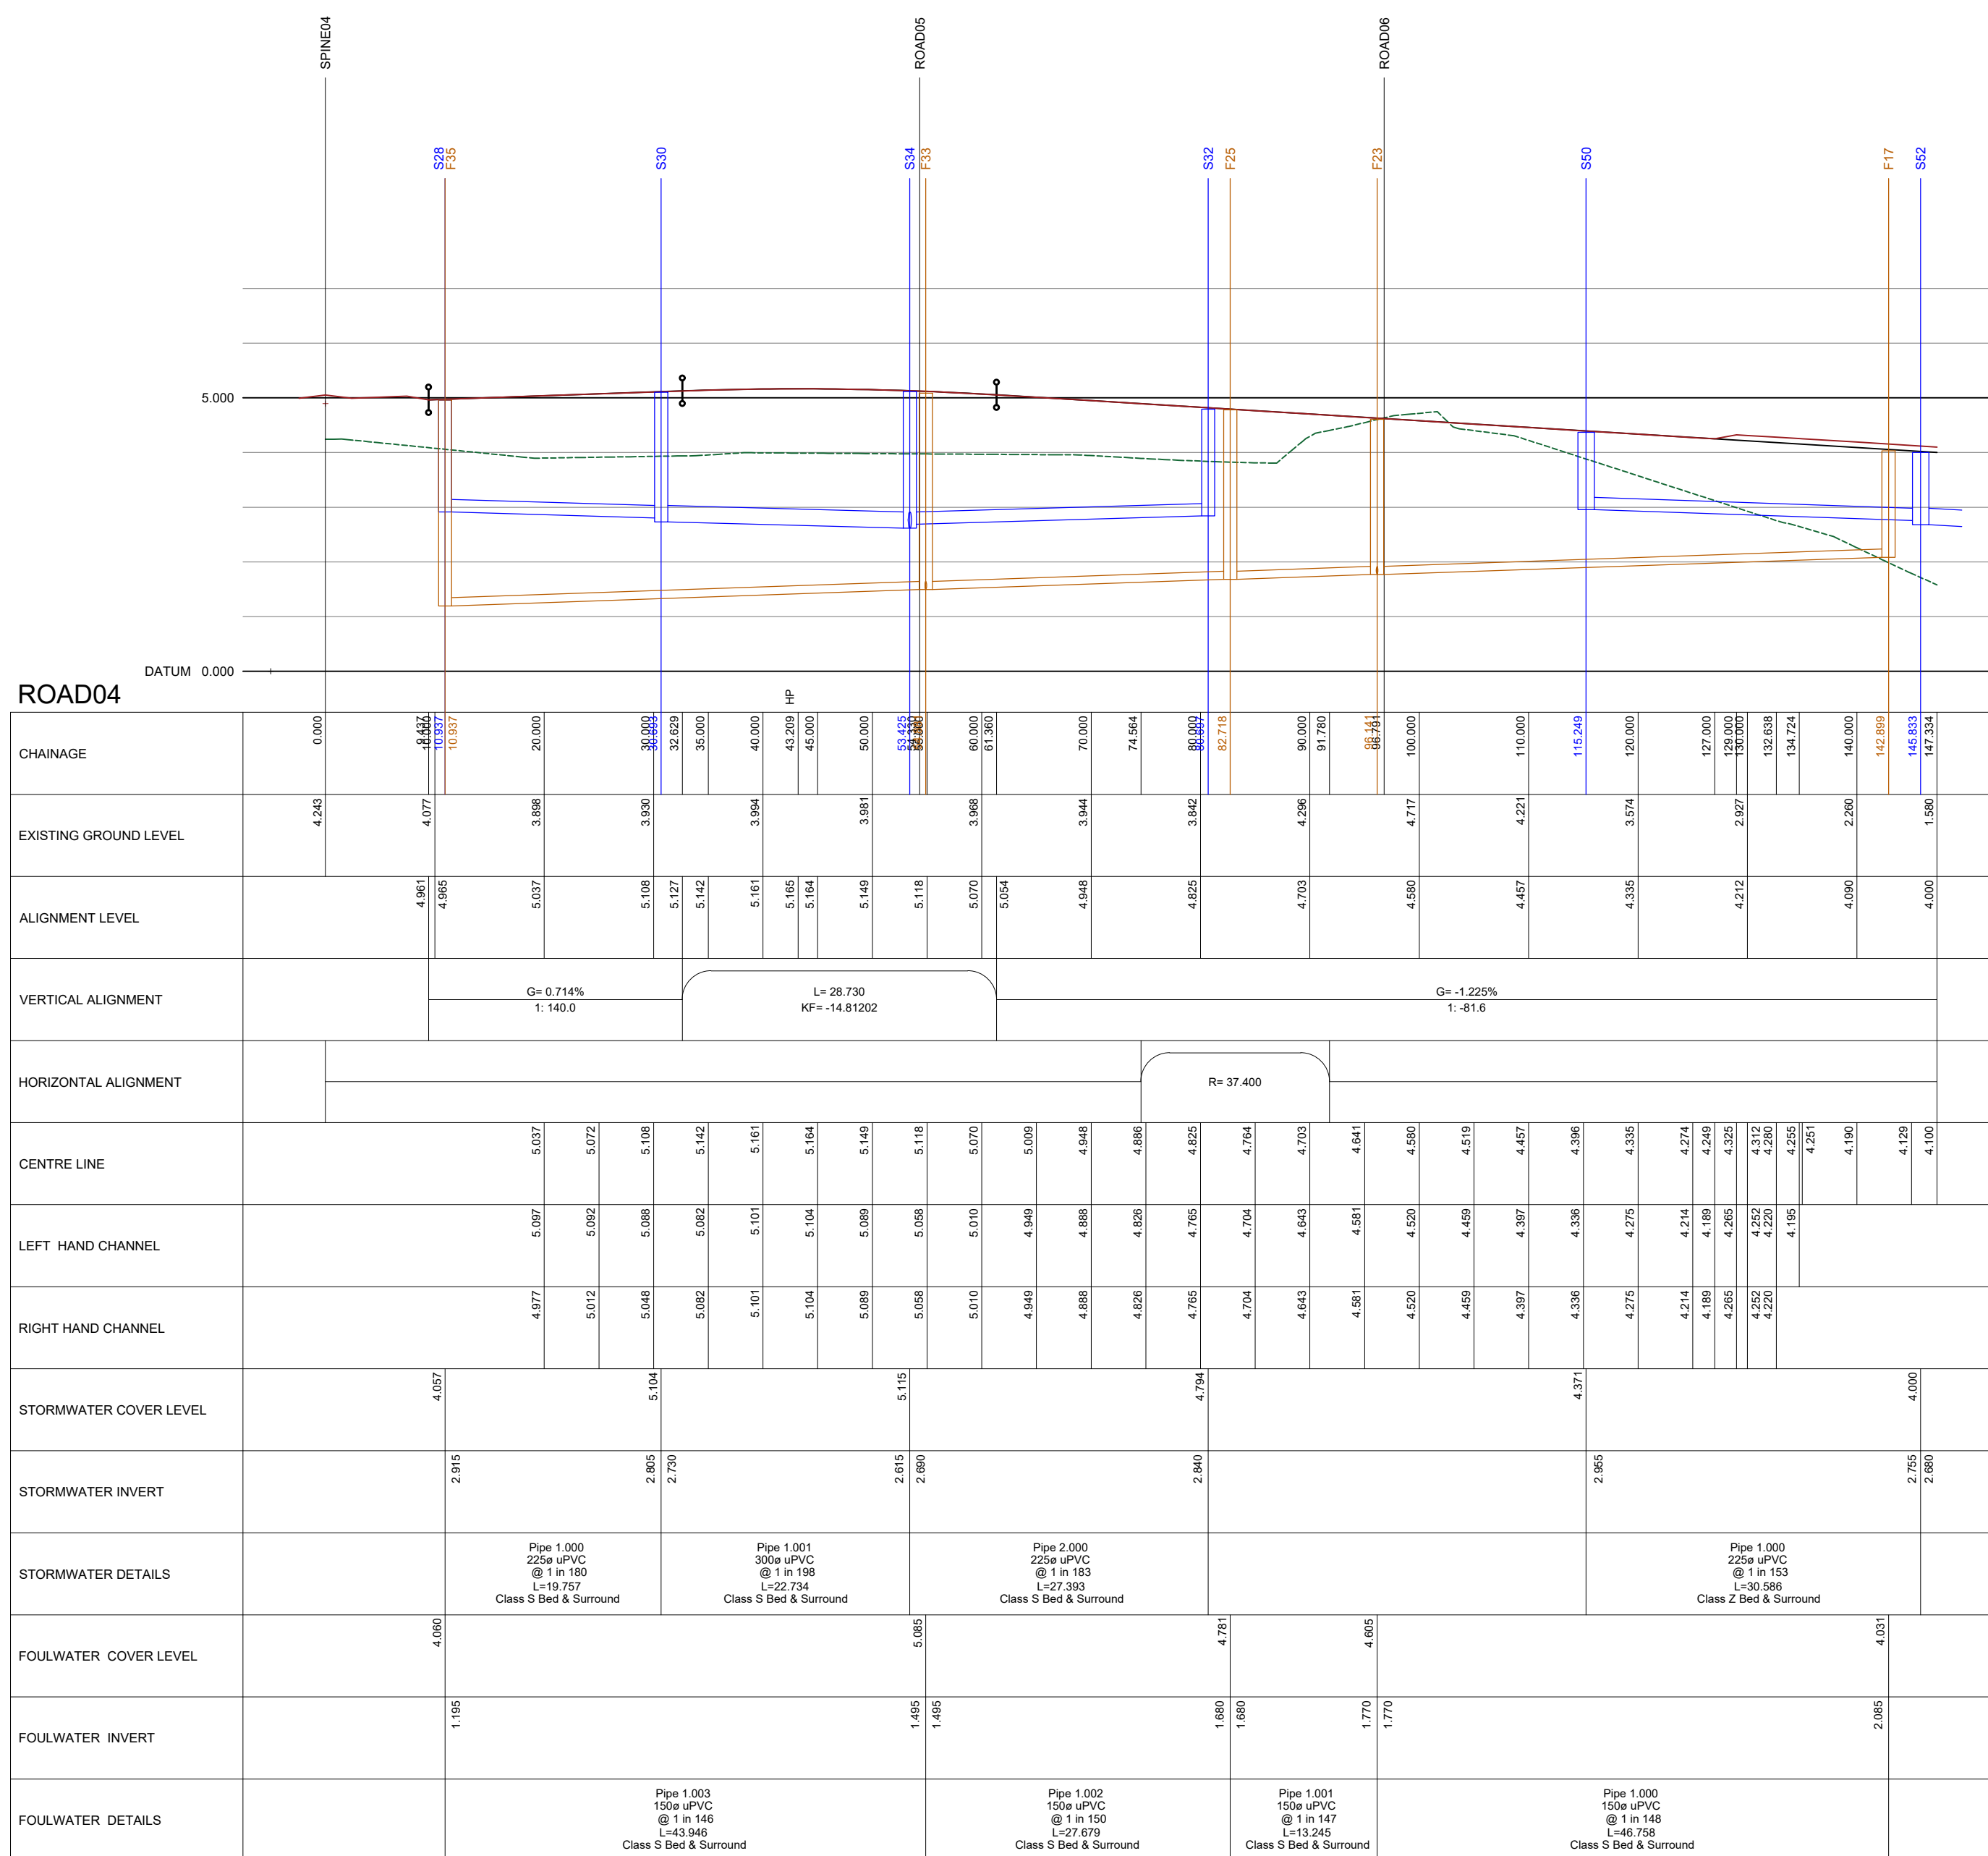

- [illegible]

Client

 **PERSIMMON**
Together, we make a home

Drawing Status		PLANNING	
Scale	A1 @ 1:500 Horiz & 1:100 Vert	Drawn	LH
Date	April 2021	Checked	DA
File	21044/dwgs/civils/current	Drawing	21044 - 202 A


BANNERS GATE
CIVIL, STRUCTURAL & ARCHITECTURAL DESIGN SERVICES
10-11 Birmingham Street, Malesown, West Midlands B65 3HN
Tel: 0121 687 1500 Fax: 0121 687 1501
E-mail: mail@bannersgate.co.uk