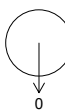
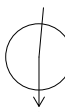


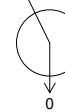
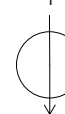
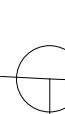
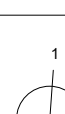
STORM MANHOLE SCHEDULE

Sheet 1 of 4

Manhole Number	Cover Level	Connections	Pipe			Manhole Size	Types	
			Code	Inverts	Diams		Manhole	Cover
S2	4.343							
	1.318							
	E. 503843.214 N. 104148.014		0	1.000	2.800	225	1500	E D400
S4	4.521							
	1.346							
	E. 503809.719 N. 104076.401		0	2.000	2.950	225	1500	E D400
S6	4.366		1	2.000	2.775	225		
	1.366							
	E. 503819.495 N. 104093.985		0	2.001	2.775	225	1500	E D400
S8	4.674							
	1.679							
	E. 503890.462 N. 104214.385		0	1.000	2.770	225	1500	B D400
S10	4.306		1	1.000	2.595	225		
	1.486							
	E. 503884.899 N. 104187.810		0	1.001	2.595	225	1500	E D400
S12	4.240		1	1.001	2.400	225		
	1.615							
	E. 503856.648 N. 104175.230		0	1.002	2.325	300	1500	B D400
S14	3.899		1	1.002	2.075	300		
	1.524							
	E. 503814.652 N. 104193.905		0	1.003	2.075	300	1500	B D400
S16	4.500							
	1.340							
	E. 503898.297 N. 104188.504		0	1.000	2.935	225	1500	E D400
S18	4.534		1	1.000	2.670	225		
	1.639							
	E. 503937.338 N. 104182.279		0	1.001	2.670	225	1500	B D400
S20	3.526		1	1.001	2.620	225		
	0.681							
	E. 503842.127 N. 104176.044		0	1.002	2.545	300	1500	D D400
S22	3.773		1	1.002	2.500	300		
	0.973							
	E. 503951.236 N. 104175.018						1500	D D400
S22A	4.686							
	1.626							
	E. 503896.235 N. 104240.694		0	1.000	2.760	300	1500	B D400
S24	4.000		1	1.000	2.700	300		
	1.000							
	E. 503905.800 N. 104240.716		0	1.001	2.700	300	1500	E D400

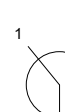
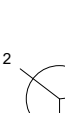
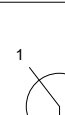
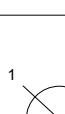
STORM MANHOLE SCHEDULE

Sheet 2 of 4

Manhole Number	Cover Level	Connections	Pipe			Manhole Size	Types	
			Code	Inverts	Diams		Manhole	Cover
S26	4.000		1	1.001	2.480	300		
	1.220							
	E. 503947.869 N. 104239.282		0	1.002	2.480	300	1500	E D400
S28	4.000		1	1.002	2.400	300		
	1.300							
	E. 503960.387 N. 104230.095						1500	E D400
S28A	4.057							
	0.917							
	E. 503872.945 N. 104182.542		0	1.000	2.915	225	1200	D D400
S30	5.104		1	1.000	2.805	225		
	2.074							
	E. 503675.742 N. 104202.100		0	1.001	2.730	300	1200	B D400
S32	4.794		1	2.000	2.840	225		
	1.729		2	1.001	2.615	300		
	E. 503882.845 N. 104251.721		0	1.002	2.840	225	1200	B D400
S34	5.115		1	2.000	2.690	225		
	2.200		2	1.001	2.615	300		
	E. 503679.065 N. 104224.590		0	1.002	2.615	300	1200	B D400
S36	4.804		1	1.002	2.430	300		
	2.074							
	E. 503715.318 N. 104221.010		0	1.003	2.355	375	1350	B D400
S38	4.250		1	1.003	2.130	375		
	1.745							
	E. 503769.625 N. 104208.975		0	1.004	2.130	375	1350	B D400
S40	3.941		1	1.004	2.050	375		
	1.516							
	E. 503787.916 N. 104201.589		0	1.005	2.050	375	1350	B D400
S42	4.481							
	1.836							
	E. 503681.128 N. 104270.126		0	1.000	2.420	225	1500	B D400
S44	4.160		1	1.000	2.120	225		
	1.815							
	E. 503637.613 N. 104270.452		0	1.001	2.120	225	1500	B D400
S46	4.150		1	1.001	2.010	225		
	1.915							
	E. 503637.350 N. 104253.943		0	1.002	1.935	300	1500	B D400
S48	4.000		1	1.002	1.725	300		
	1.975							
	E. 503639.611 N. 104212.852		0	1.003	1.725	300	1500	B D400

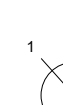
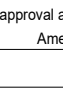
STORM MANHOLE SCHEDULE

Sheet 3 of 4

Manhole Number	Cover Level	Connections	Pipe			Manhole Size	Types	
			Code	Inverts	Diams		Manhole	Cover
S50	4.371							
	1.191							
	E. 503700.804 N. 104281.403		0	1.000	2.955	225	1500	E D400
S52	4.000		1	1.000	2.755	225		
	1.020							
	E. 503717.679 N. 104306.912		0	1.001	2.680	300	1500	E D400
S54	4.000		1	1.001	2.625	300		
	1.075							
	E. 503728.846 N. 104306.780		0	1.002	2.625	300	1500	E D400
S56	4.000		1	1.002	2.400	300		
	1.300							
	E. 503765.705 N. 104281.236		0	1.003	2.400	300	1500	E D400
S58	4.000		1	1.003	2.115	300		
	1.585							
	E. 503818.162 N. 104261.181		0	1.004	2.040	375	1500	B D400
S60	4.163							
	1.498							
	E. 503709.190 N. 104130.863		0	1.000	2.440	225	1500	E D400
S62	4.088		1	1.000	2.365	225		
	1.498							
	E. 503710.657 N. 104120.210		0	1.001	2.290	300	1500	E D400
S64	4.480							
	1.630							
	E. 503661.435 N. 104102.138		0	2.000	2.625	225	1500	B D400
S66	4.077		1	2.000	2.325	225		
	1.527							
	E. 503706.842 N. 104113.963		0	1.002	2.250	300	1500	B D400
S68	3.957		1	1.002	2.205	300		
	1.452							
	E. 503713.584 N. 104108.644		0	1.003	2.130	375	1500	E D400
S70	4.212		1	1.003	2.085	375		
	1.752							
	E. 503718.851 N. 104095.601		0	1.004	2.085	375	1500	B D400
S72	4.248		1	1.004	2.025	375		
	1.848							
	E. 503730.391 N. 104084.052		0	1.005	2.025	375	1500	B D400
S74	4.458							
	1.473							
	E. 503834.638 N. 103993.183		0	1.000	2.760	225	1500	E D400

STORM MANHOLE SCHEDULE

Sheet 4 of 4

Manhole Number	Cover Level	Connections	Pipe			Manhole Size	Types		
	Depth To Sift		Code	Inverts	Diams		Manhole	Cover	
S76	4.658		1	1.000	2.520	225	1500	B	D400
E. 503807.245	1.913								
N. 104016.255		0	1.001	2.445	300				
S78	4.641		1				1500	B	D400
E. 503799.872	1.886								
N. 104057.984		0	2.000	2.530	225				
S80	4.575		1	2.000	2.440	225	1500	B	D400
E. 503793.319	1.910								
N. 104046.160		0	2.001	2.365	300				
S82	4.511		1				1500	B	D400
E. 503763.249	1.726								
N. 104010.868		0	3.000	2.560	225				
S84	4.434		1	3.000	2.445	225	1500	B	D400
E. 503774.615	1.764								
N. 104023.995		0	3.001	2.370	300				
S86	4.534		1 2 3	3.001 1.001 2.001	2.295 2.295 2.295	300 300 300	1500	B	D400
E. 503784.364	1.939								
N. 104035.527		0	1.002	2.220	375				
S88	4.247		1	1.002	2.035	375	1500	B	D400
E. 503744.165	1.837								
N. 104069.368		0	1.003	2.035	375				
S90	4.607		1				1500	B	D400
E. 503745.636	1.717								
N. 103991.784		0	1.000	2.665	225				
S92	4.490		1	1.000	2.565	225	1500	B	D400
E. 503733.180	1.700								
N. 103982.166		0	1.001	2.565	225				
S94	4.323		1	1.001	2.460	225	1500	B	D400
E. 503719.148	1.638								
N. 103972.515		0	1.002	2.365	300				
S96	3.177		1	1.002	2.240	300	1500	D	D400
E. 503702.422	0.637								
N. 103967.910		0	1.003	2.240	300				
S98	2.914		1	1.003	2.195	300	1500	D	D400
E. 503700.000	0.419								
N. 104007.357		0	1.004	2.120	375				
S100	2.345		1	1.004	2.060	375	1500	D	D400
E. 503691.294	-0.090								
N. 104020.962		0	1.005	2.060	375				