


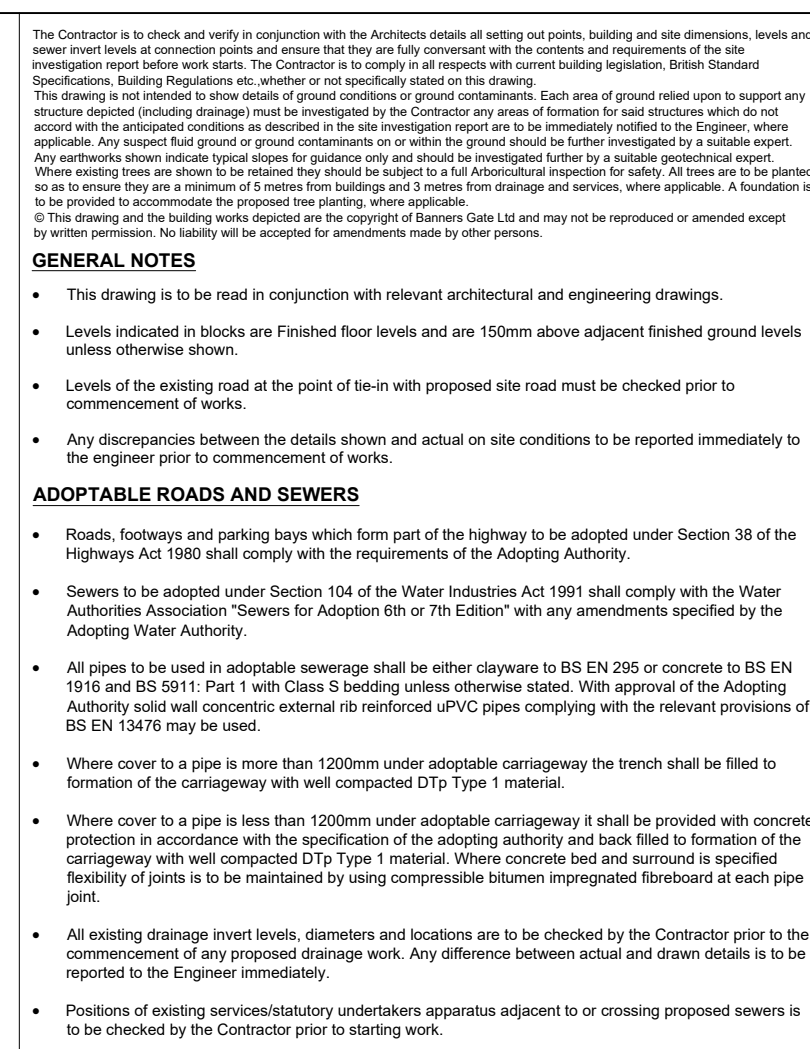

General

- Site Boundary
- Proposed Highway
 - S38 Carriageway
 - S38 Footway / Crossover
 - S38 Soft Landscaping
- Visibility Sight Triangles

(Please refer to MSDC Standard details 21 and 24)

Proposed Drainage

- S104 Foul Water Sewer & M/H
- S104 Storm Water Sewer & M/H
- S38 Highway Gully & Connection


Existing Drainage

- S104 Foul Water Sewer & M/H
- S104 Storm Water Sewer & M/H
- S38 Highway Gully & Connection

Other features include: Finished Floor Level, Phase 5 Lifting Column TBC, Limit of Adoption, and Highway Ramp.


Rev.	First Issue	14.04.2021	LH
	Description	Date	By
Drawing Status			
PLANNING			

Subject to Approval as part of planning consultation and design checks

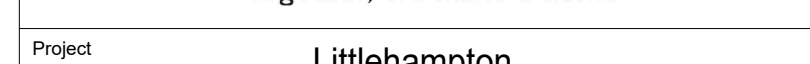

Title	Section 38 Agreement Plan
-------	---------------------------

|||||

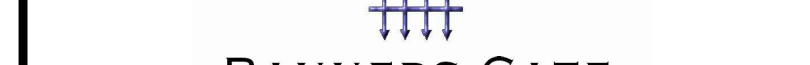

CIVIL, STRUCTURAL & ARCHITECTURAL DESIGN SERVICES
10-11 Birmingham Street, Nailsowen, West Midlands B63 3HN
Tel: 0121 708 1000 Fax: 0121 708 1001

Scale	1:500 @ A0	Drawn	LH
Date	March 2021	Checked	DA