


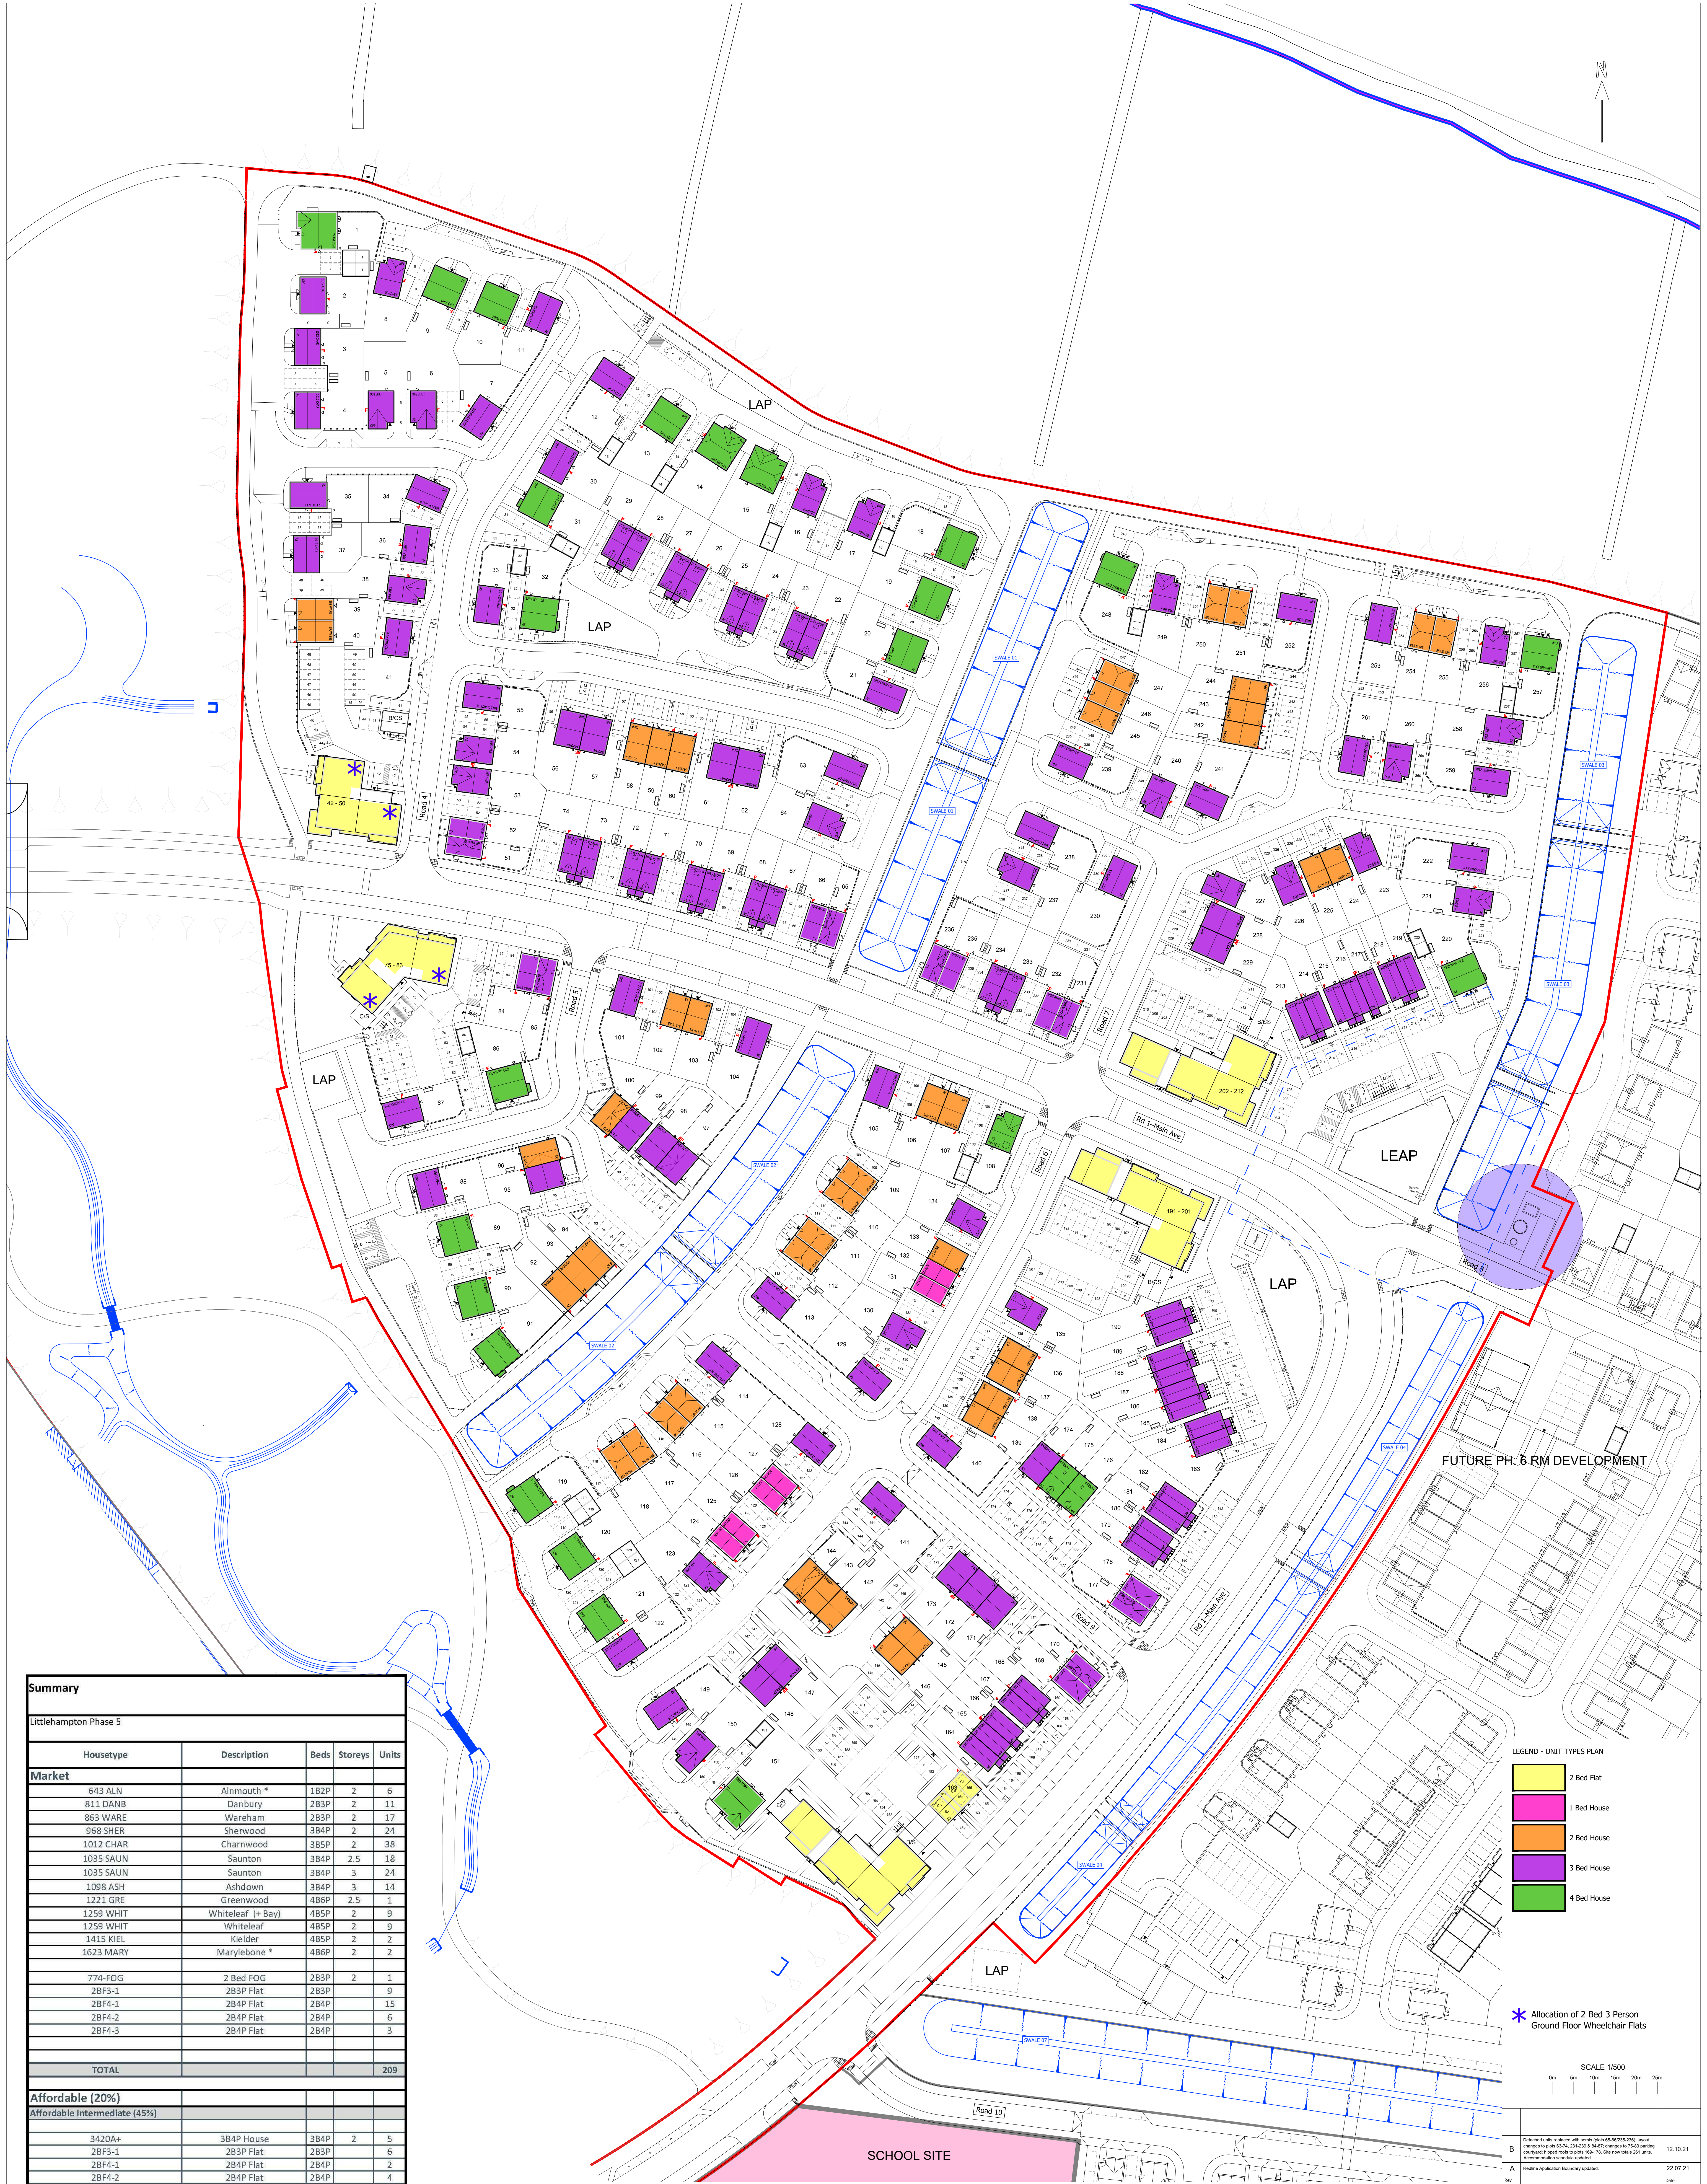


Summary					
Littlehampton Phase 5					
Housetype	Description	Beds	Storeys	Units	
Market					
643 ALN	Alnmouth *	1B2P	2	6	
811 DANB	Danbury	2B3P	2	11	
863 WARE	Wareham	2B3P	2	17	
968 SHER	Sherwood	3B4P	2	24	
1012 CHAR	Charnwood	3B5P	2	38	
1035 SAUN	Saunton	3B4P	2.5	18	
1035 SAUN	Saunton	3B4P	3	24	
1098 ASH	Ashdown	3B4P	3	14	
1221 GRE	Greenwood	4B6P	2.5	1	
1259 WHIT	Whiteleaf (+ Bay)	4B5P	2	9	
1259 WHIT	Whiteleaf	4B5P	2	9	
1415 KIEL	Kielder	4B5P	2	2	
1623 MARY	Marylebone *	4B6P	2	2	
774-FOG	2 Bed FOG	2B3P	2	1	
2BF3-1	2B3P Flat	2B3P		9	
2BF4-1	2B4P Flat	2B4P		15	
2BF4-2	2B4P Flat	2B4P		6	
2BF4-3	2B4P Flat	2B4P		3	
TOTAL				209	
Affordable (20%)					
Affordable Intermediate (45%)					
3420A+	3B4P House	3B4P	2	5	
2BF3-1	2B3P Flat	2B3P		6	
2BF4-1	2B4P Flat	2B4P		2	
2BF4-2	2B4P Flat	2B4P		4	
2BF4-3	2B4P Flat	2B4P		2	
2BF4-4	2B4P Flat	2B4P		4	
TOTAL				23	
Affordable Rent (55%)					
2420A+	2B4P House	2B4P	2	13	
2420C+	2B4P House	2B4P	2	3	
3420A+	3B4P House	3B4P	2	10	
3420C+	3B4P House	3B4P	2	1	
4525A+	4B5P House	4B5P	2.5	2	
TOTAL				29	
AFFORDABLE TOTAL				52	
Overall Total on Site				261	
* Lifestyle Room					

LEGEND - UNIT TYPES PLAN

- 2 Bed Flat
- 1 Bed House
- 2 Bed House
- 3 Bed House
- 4 Bed House

* Allocation of 2 Bed 3 Person Ground Floor Wheelchair Flats

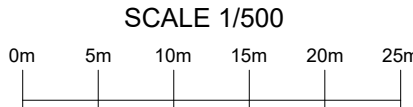

Persimmon Homes Thames Valley
Persimmon House, Knot Road,
Camden, Surrey GU13 3JQ
Tel: 01276 809080

Site:	Phase 5 Littlehampton	Date:	April, 2021
Scale:	1:500 @ ADP	Drawn:	ME
File No:	546_PL_103	Checked:	ME

Drawing Title: Unit Types Plan

Drawing Status: SUBMITTED

Rev: B