



Phase 5
Planting Plan
5 of 8

LA.PH5.105



Key


Soft landscape

- Diagram illustrating the structure of a grassland community, showing various plant types and their arrangement:

 - Shrub and herbaceous plants
 - Trees
 - Specimen plants
 - Climbing plants
 - Amenity grass
 - Species-rich grass
 - Hedges

Surface finish

- | | |
|---|--|
|  | Bitumen macadam carriageways & cycleways/ footways |
|  | Herringbone block paving, Bracken colour |
|  | Herringbone block paving, Brindle colour |
|  | Breedon compacted gravel |
|  | Bark mulch |

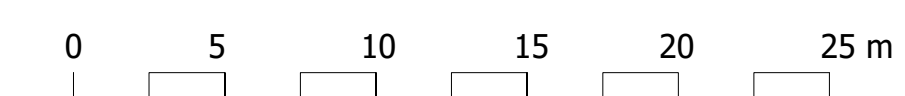

Scale 1:250 @ A1

A088461-2 LA.PH5.1-PH5.8 and LA101-LA109 [B]v2.dwg

30th November 2021

Tetra Tech Cardiff
5th Floor, Longcross Court, 47 Newport Road, Cardiff CF24 0AD
Tel: +44 (0) 29 2082 9200 www.tetratecheurope.com

© Crown copyright and database rights 2021 Ordnance Survey 0100031673
© Tetra Tech Limited 2021. Registered in England 1959704

