
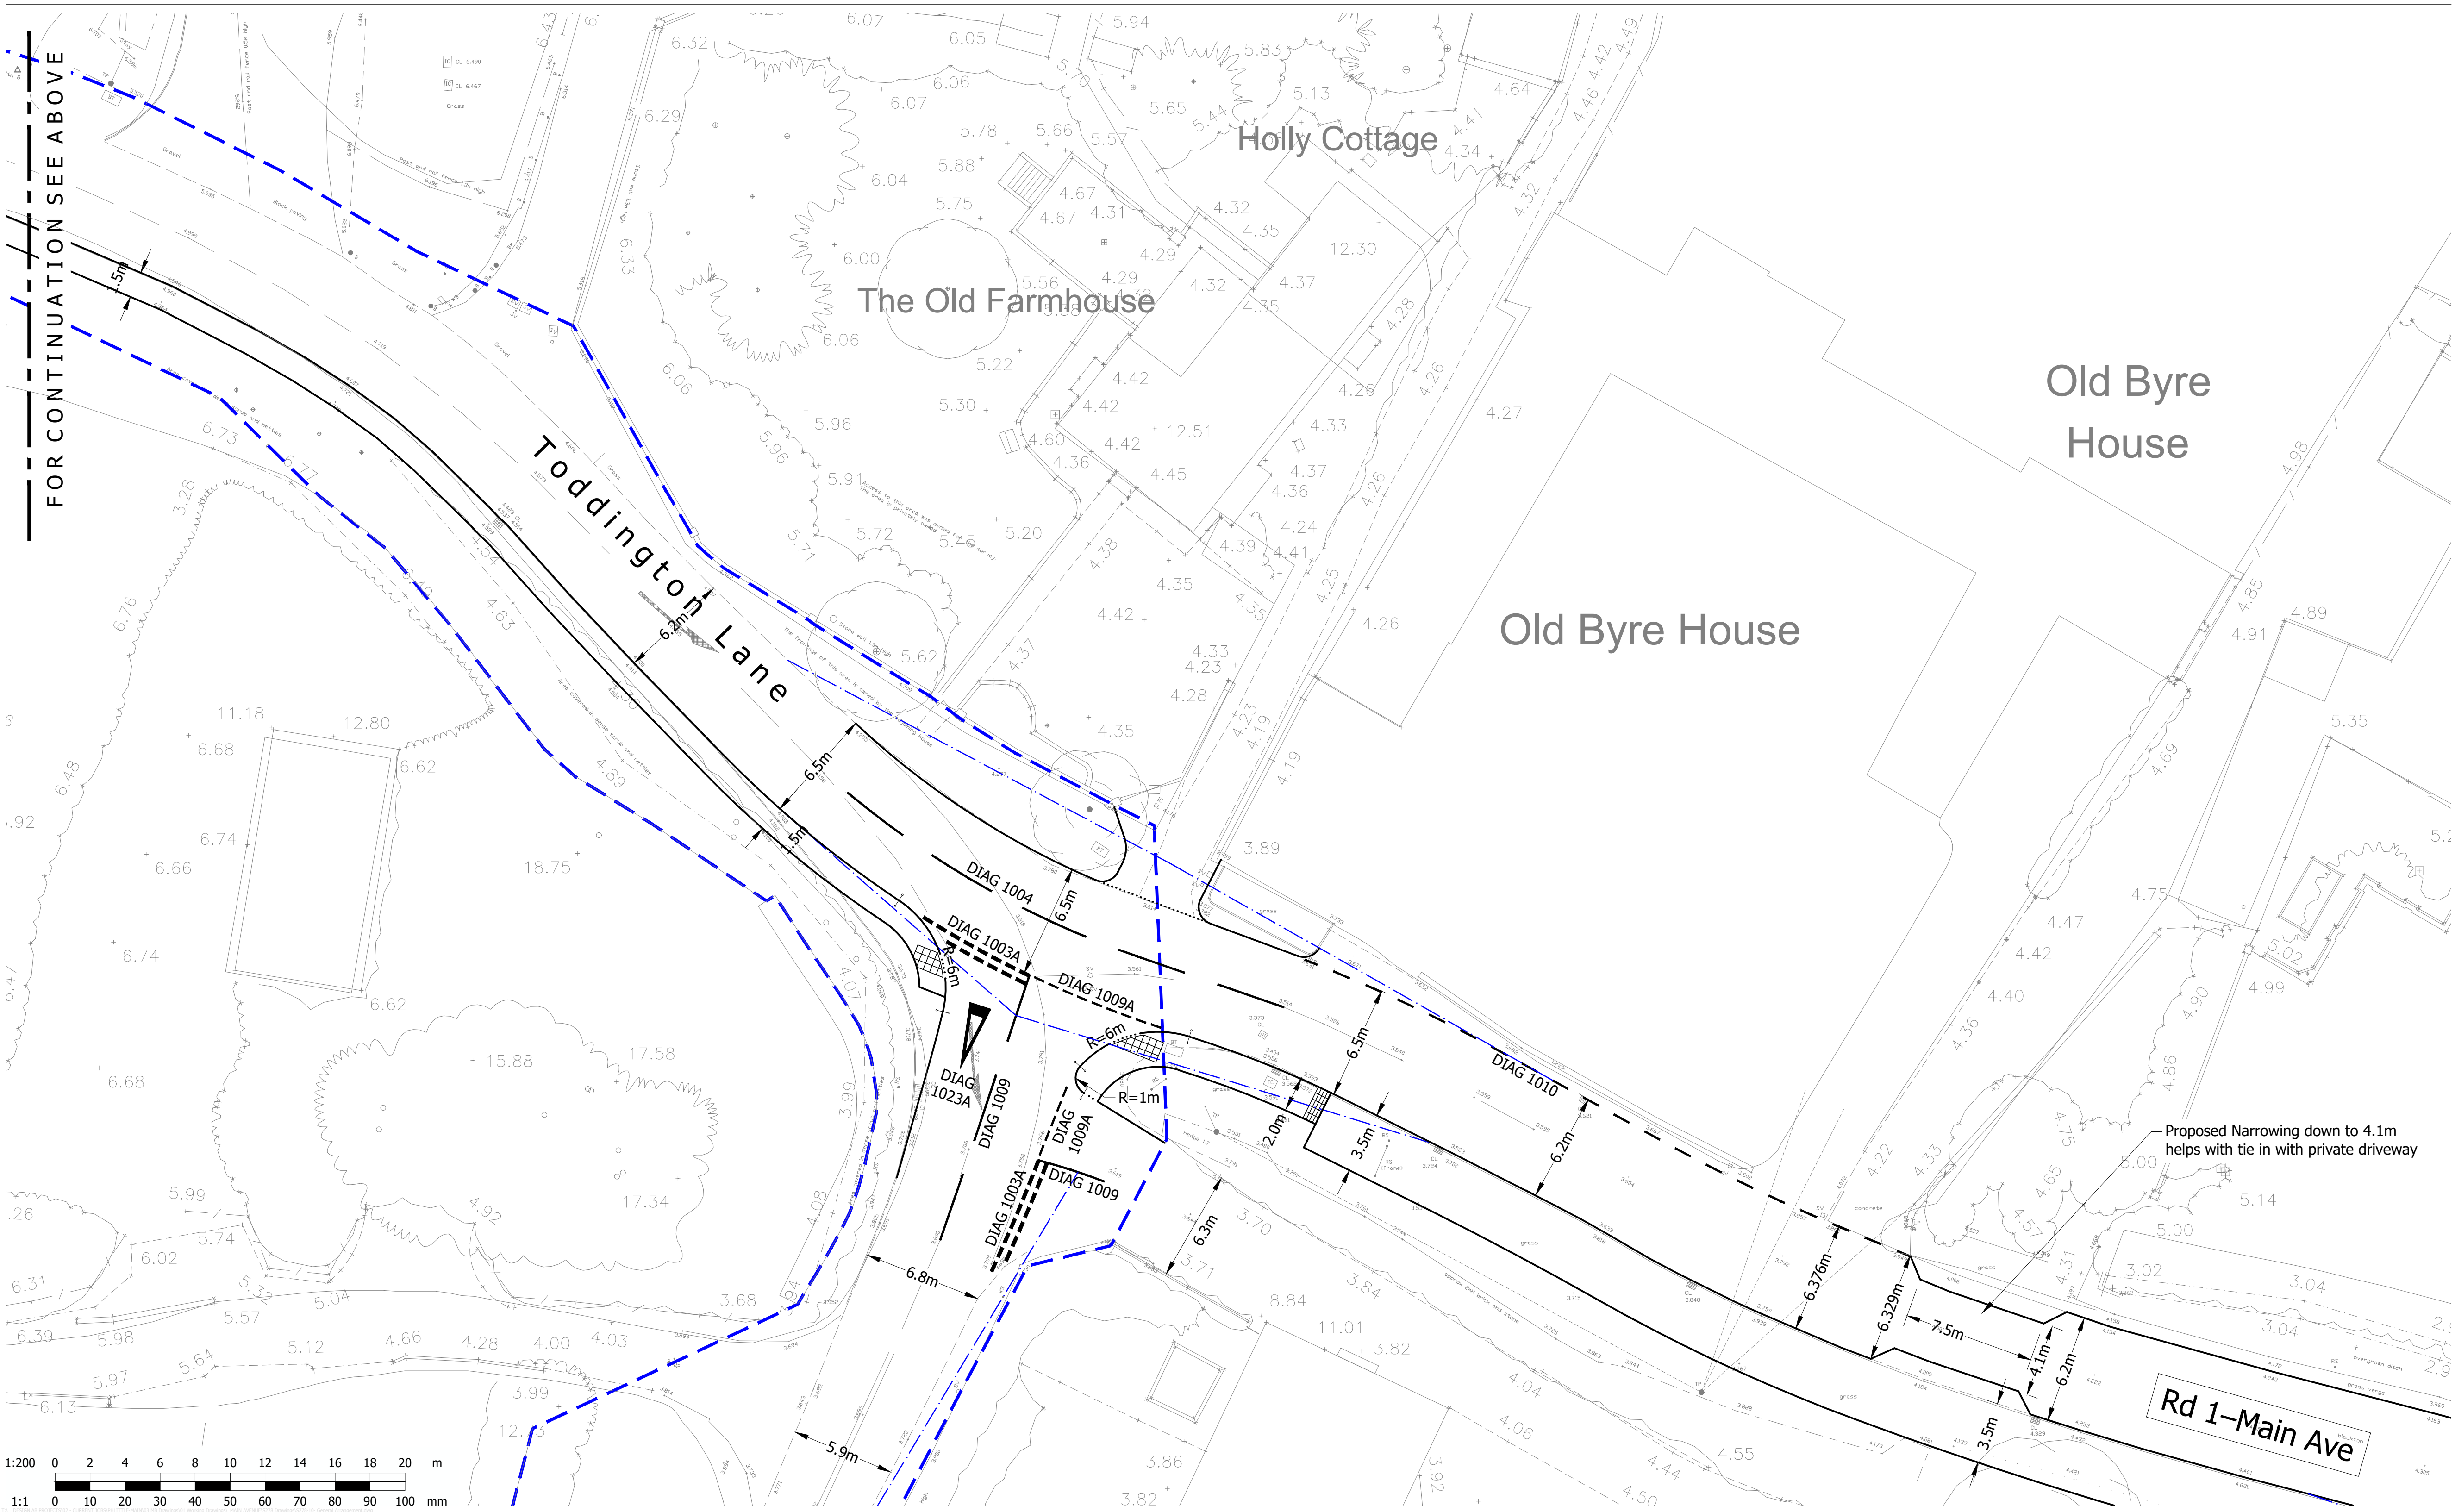


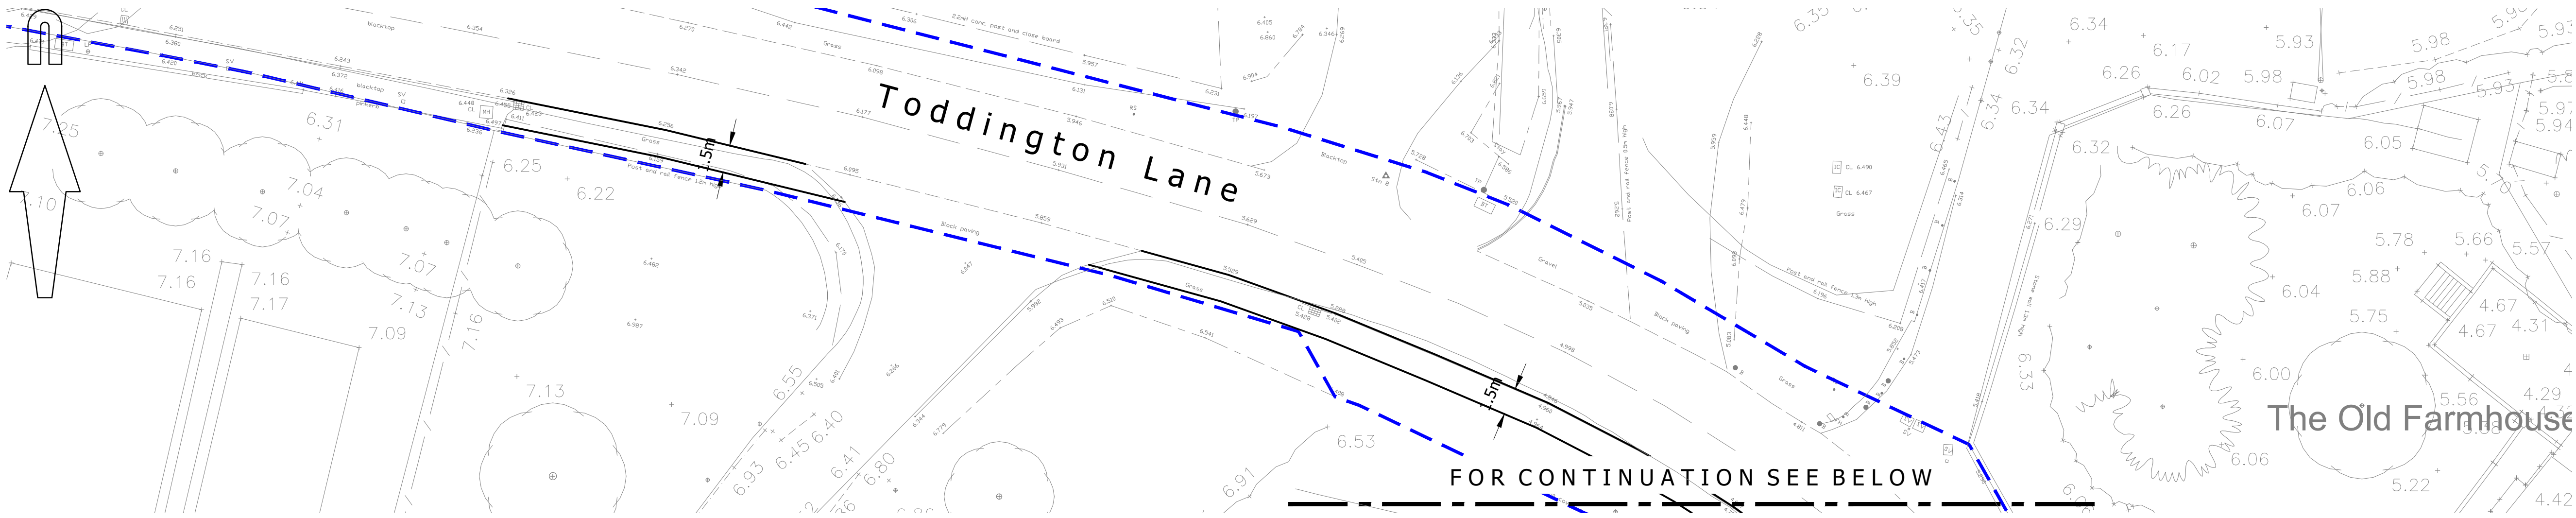

© Mayer Brown Limited Copyright. The drawings, information and data recorded in this document ("the information") is the property of Mayer Brown. This document and the information are solely for the use of the authorised recipient and this document may not be used, copied or reproduced in whole or part for any purposes other than which it was supplied by Mayer Brown. Mayer Brown makes no representation, undertakes no duty and accepts no responsibilities to any third party who may use or rely upon this document or the information.

A1 ORIGINAL

© Crown copyright and database rights 2021. Ordnance Survey 0100031673.

KEY

- EXISTING KERB LINE
- PROPOSED KERB/EDGING LINE
- PROPOSED DROPPED KERB
- PROPOSED 2.4m X 25m JUNCTION VISIBILITY SPY
- PROPOSED ROAD MARKING
- PROPOSED BUFF COLOURED TACTILE BLISTER PAVING
- PROPOSED CORDUROY HAZARD WARNING PAVING
- HIGHWAY BOUNDARY

NOTES:

- Based on topographic survey by WYG drawing numbered GGL/A044029/LAY/01.

PRELIMINARY
NOT FOR CONSTRUCTION

P1 Initial Issue. (IC) SF 31/08/2021

rev.	amendment	checked	date
------	-----------	---------	------

MB
mayer brown

Mayer Brown Limited
Lion House, Oriental Road, Woking, Surrey, GU22 8AR
Telephone 01483 750 508 Fax 01483 750 437
wokingoffice@mayerbrown.co.uk www.mayerbrown.co.uk

client
PERSIMMON HOMES THAMES VALLEY

project
NORTH LITTLEHAMPTON
TODDINGTON LANE / S38 SPINE ROAD

scale	drawn by	checked by
1:200	IC	SF

date	cad file
AUGUST 2021	S278-10.DWG

title
PROPOSED S278 HIGHWAY WORKS
TODDINGTON LANE / S38 SPINE ROAD
GENERAL ARRANGEMENT

Mayer Brown Limited jobcode	suitability	revision
	-	P1

drawing number
PHTL-MB-S278-XX-DR-D-10