



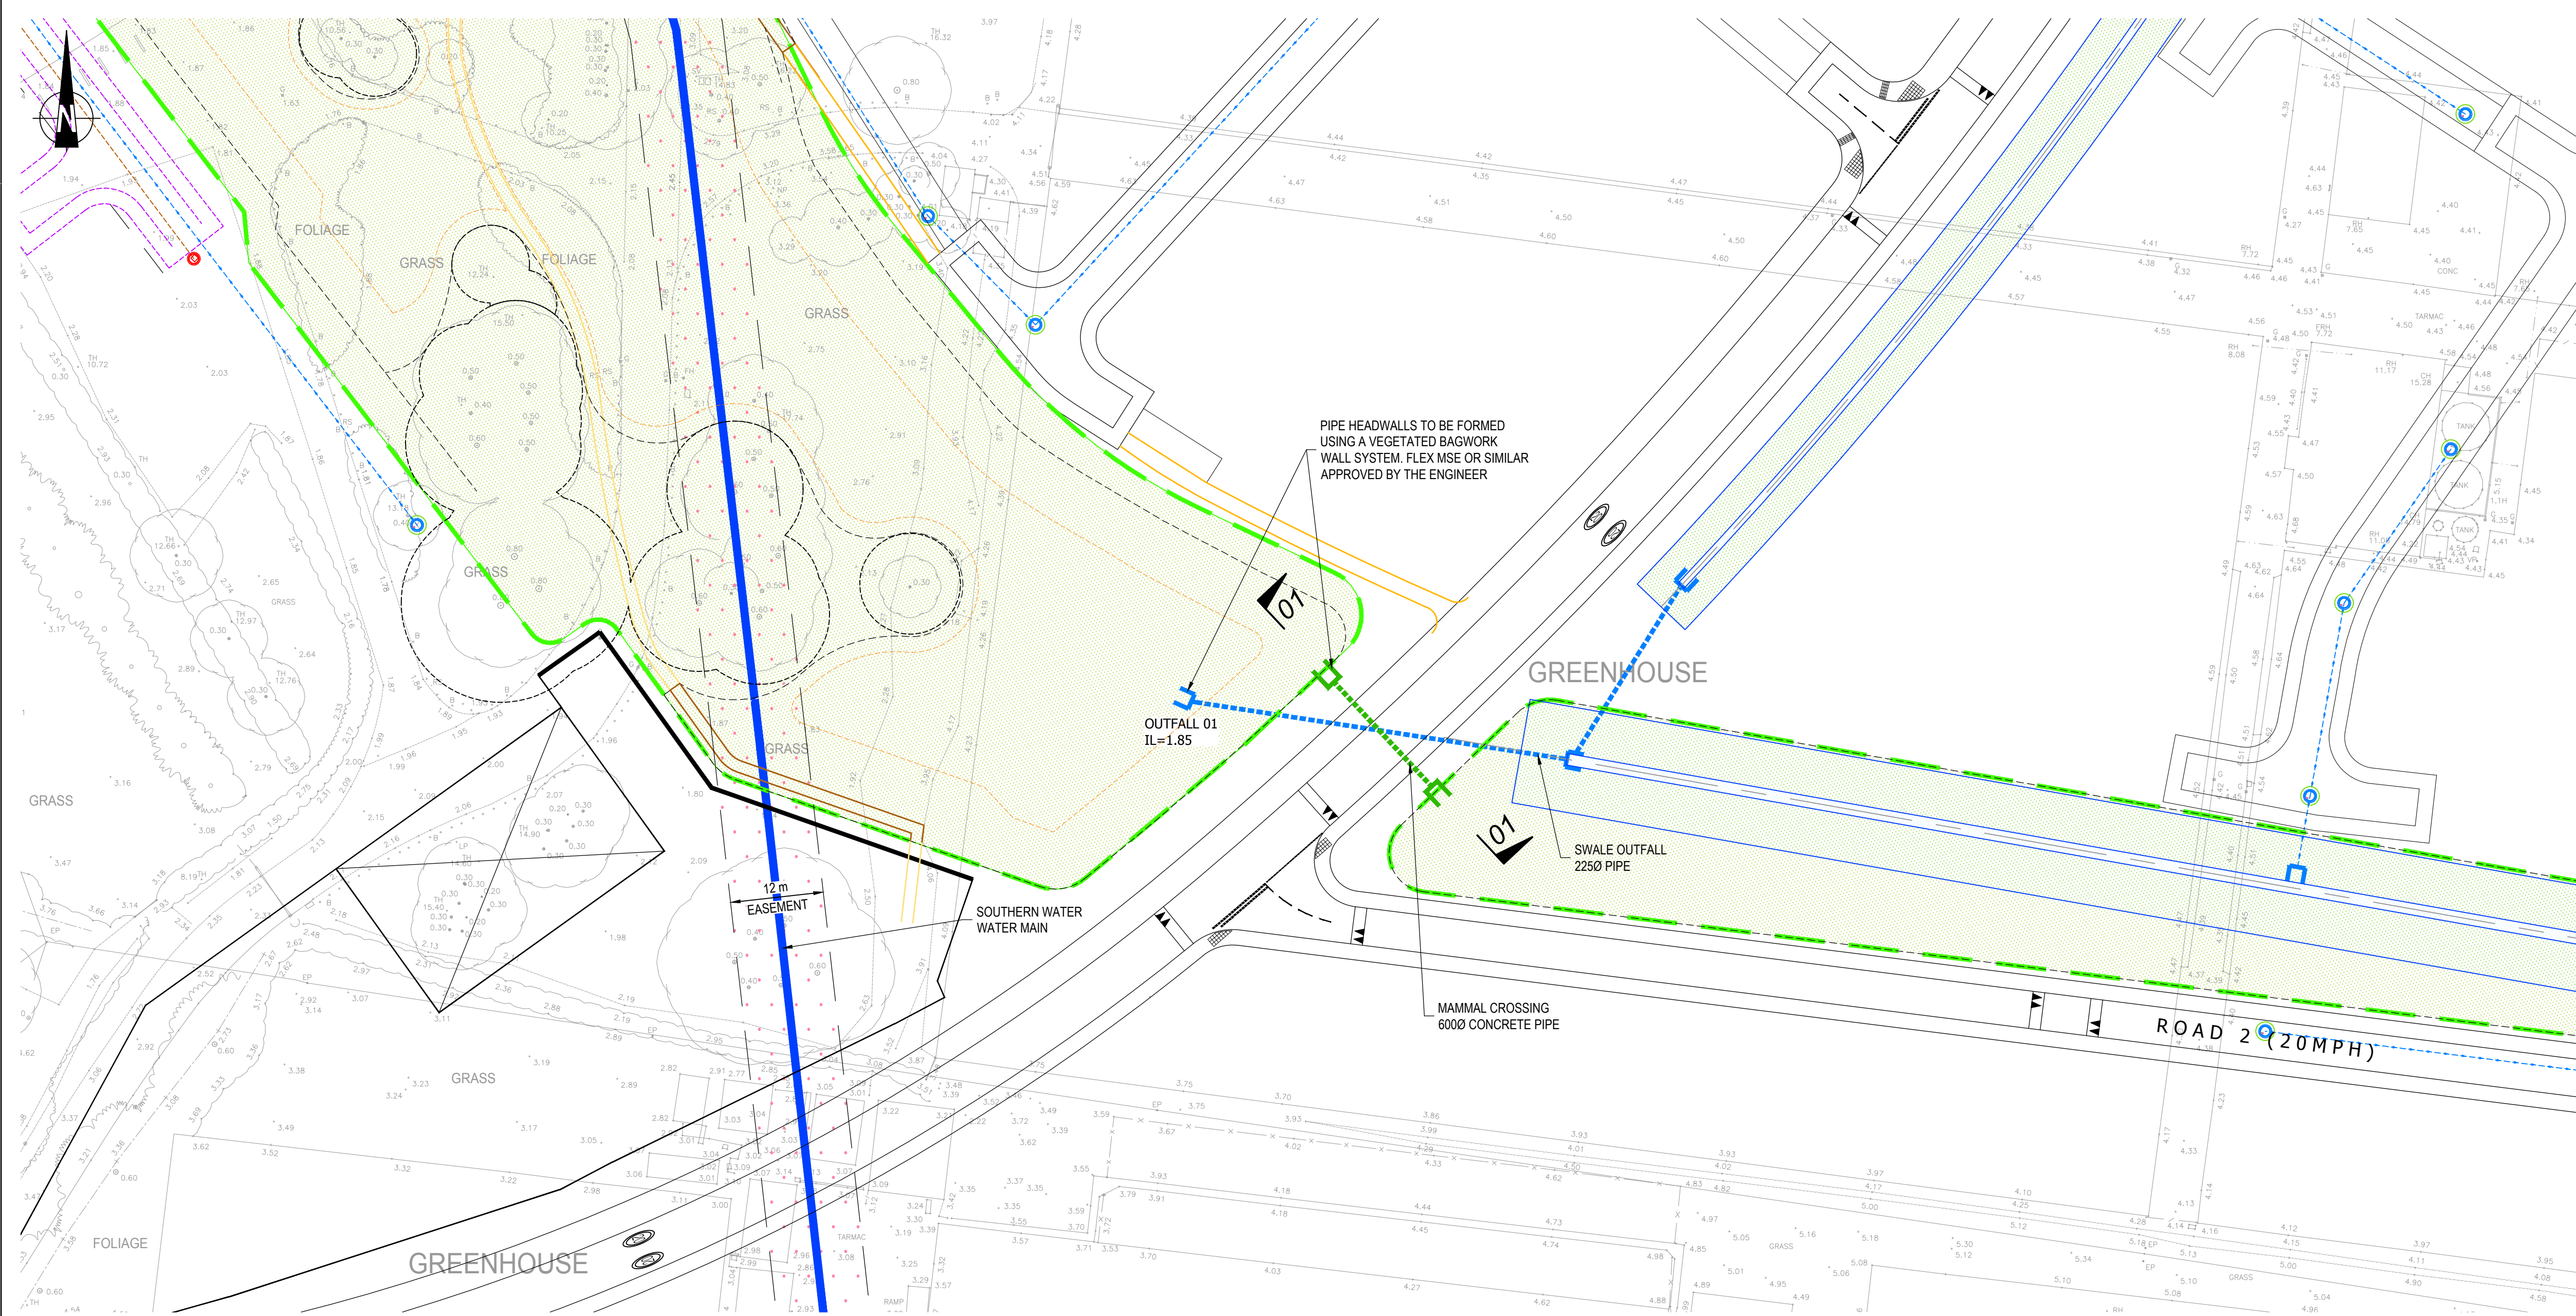

PLAN
1:500

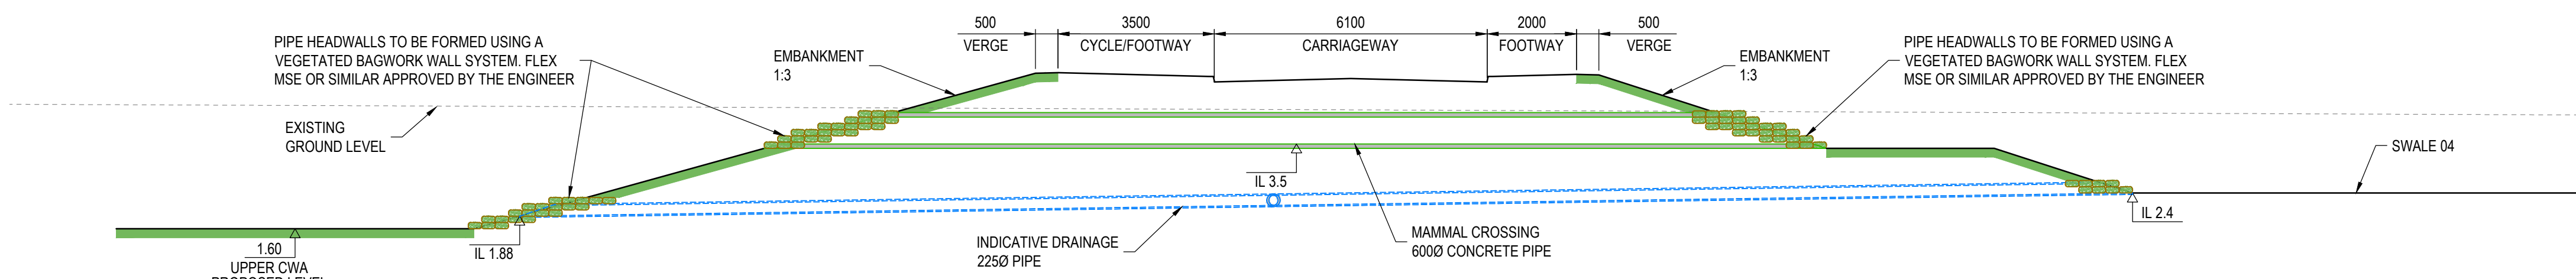

SECTION 01-01
(OUTFALL PIPE SHOWN RELATIVE TO MAMMAL CROSSING)
1:100

NOTES

GENERAL

- G1. THIS DRAWING IS TO BE READ IN CONJUNCTION WITH ALL OTHER RELEVANT DRAWINGS AND SPECIFICATIONS.
- G2. SPECIFICATION SHALL BE IN ACCORDANCE WITH THE DEPARTMENT FOR TRANSPORT / HIGHWAYS ENGLAND SPECIFICATION FOR HIGHWAY WORKS INCLUDING REVISIONS UP TO MAY 2017.
- G3. ALL DIMENSIONS ARE IN MILLIMETRES UNLESS NOTED OTHERWISE.
- G4. ALL LEVELS ARE IN METRES AND RELATIVE TO ORDNANCE DATUM (NEWLYN).
- G5. ALL CO-ORDINATES ARE IN METRES AND RELATIVE ORDNANCE SURVEY GRID.
- G6. ALL PROPRIETARY PRODUCTS TO BE PLACED IN ACCORDANCE WITH MANUFACTURERS INSTRUCTIONS.
- G7. THIS DRAWING IS BASED UPON THE FOLLOWING SUPPLIED DIGITAL INFORMATION:
 - ORIGINAL SURVEY INFORMATION COMMISSIONED BY WYG AND CARRIED OUT BY DG YEATMAN SURVEYING AND ENGINEERING LTD, DATED JULY 2008. LOCALISED UPDATES TO THE SURVEY HAVE BEEN CARRIED SINCE AND COMBINED WITH THE ORIGINAL SURVEY.
 - ROAD ROAD ALIGNMENT AND LEVELS BY MB, DRAWING REFERENCE APHLITTLE-MAIN, 1/GA-1 & GA-2 REV P01, DATED 27.07.2018.
 - FLOOD COMPENSATION AND LEVELS BY PBA, DRAWING REFERENCE 39878/4001/008, DATED 02.05.2018.
 - SOUTHERN WATER WATER MAIN AS SURVEYED IN JUNE 2017.
 - LANDSCAPE LAYOUT BY WYG, DRAWING REFERENCE A088461 CW1 DRAFT V6, DATED 02.08.2016.
 - DRAINAGE AND PROPOSED LEVES BY MB, DRAWING REFERENCE MBSK180409-1 REV. P02 DRAFT, DATED 25.07.2018.

P02	ISSUE FOR PLANNING	21.09.18	CRD	JWS	JWS
P01	FIRST ISSUE	07.08.18	CRD	JWS	JWS
Mark	Revision	Date	Drawn	Chkd	Appd

SCALING NOTE: Do not scale from this drawing. If in doubt, ask.
UTILITIES NOTE: The position of any existing public or private sewers, utility services, plant or apparatus shown on this drawing is believed to be correct, but no warranty to this is expressed or implied. Other such plant or apparatus may also be present but not shown. The Contractor is therefore advised to undertake his own investigation where the presence of any existing sewers, services, plant or apparatus may affect his operations.

Drawing Issue Status
FOR PLANNING

**NORTH LITTLEHAMPTON
CENTRAL WETLAND AREA
SOUTH CROSSING**

Client			 Offices throughout the UK and Europe www.peterbrett.com © Peter Brett Associates LLP READING Tel: 0118 950 0761	
Date of 1st Issue	Designed	Drawn		
07.08.2018	JWS	CRD		
A1 Scale	Checked	Approved		
AS SHOWN	JWS	JWS		
Drawing Number		Revision		
35944/1507/010		P02		