


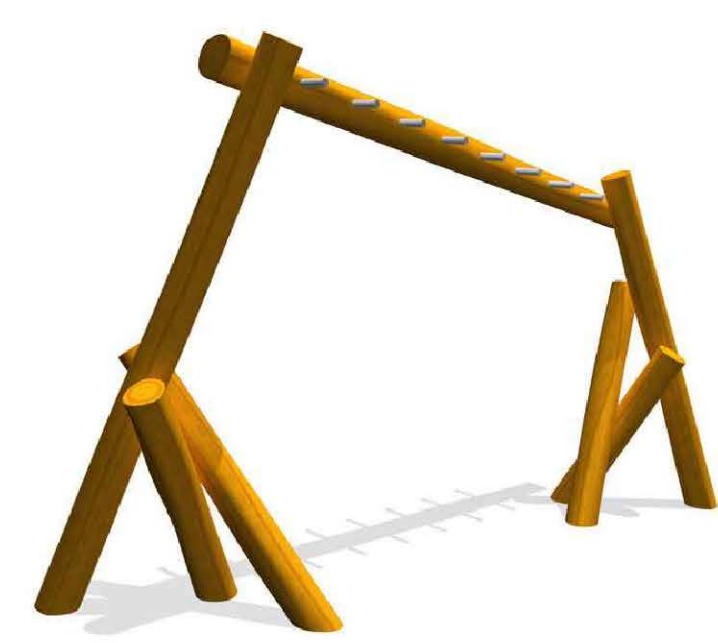

North Littlehampton: Phase 5

Landscape Strategy: Play - LEAP

LA.PH5.8.1

Tree planting:
Acer freemanii 'Armstrong'
Platanus x hispanica

Shrub planting
Lavandula angustifolia 'Hidcote'
Calamagrostis x acutiflora 'Karl Foerster'
Perovskia 'Blue Spire'
Deschampsia cespitosa 'Goldschleier'
Choisya x dewitteana 'Aztec Pearl'
Skimmia japonica 'Fragrans'
Heuchera 'Chocolate Ruffles'



The LEAP is positioned towards the south-eastern edge of the site with overlooking properties. The LEAP would include robust materials, sympathetic to the site, such as timber climbing structures, logs and other play features. These elements would provide a minimum number of five play experiences. Surface finish materials would include rubber mulch and other suitable surfaces.

0 2.5 5 7.5 10 metres

Scale 1:100 @ A1



TC22029_A088461-2 LA.PH5.1-PH5.8 and
LA101-LA109 [C].dwg

25th February 2022