



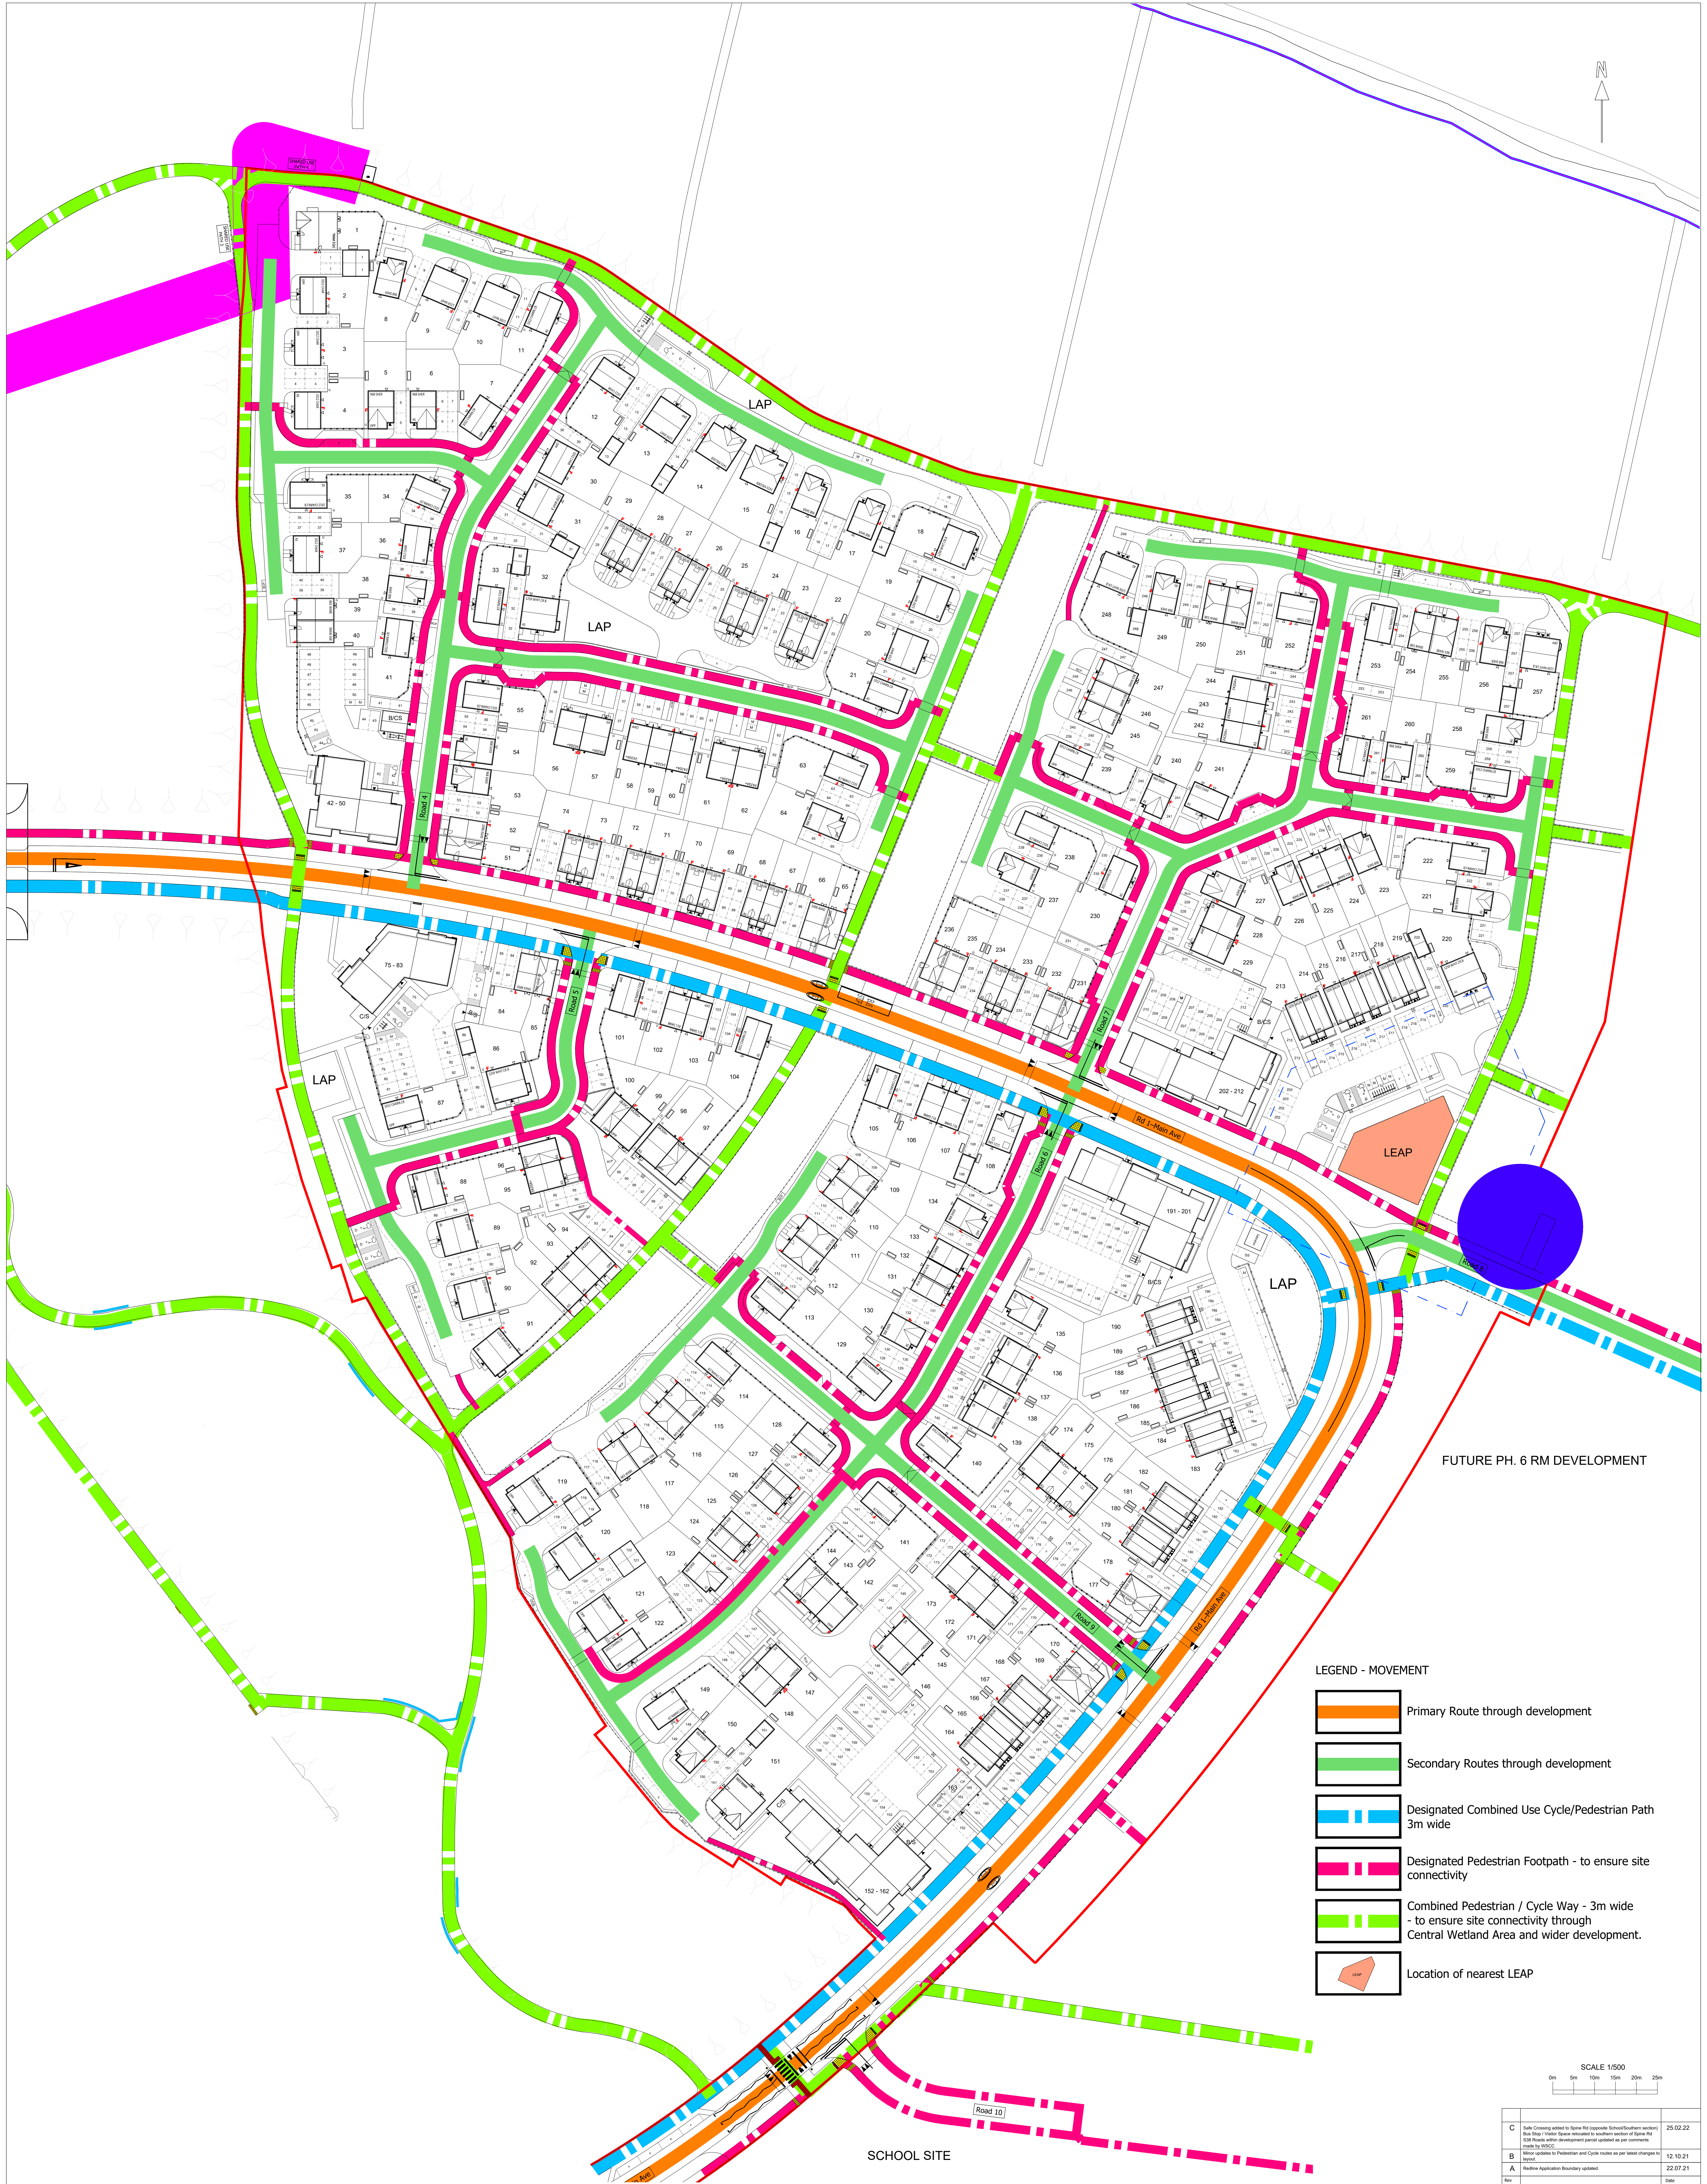

- LEGEND - MOVEMENT
- Primary Route through development
 - Secondary Routes through development
 - Designated Combined Use Cycle/Pedestrian Path 3m wide
 - Designated Pedestrian Footpath - to ensure site connectivity
 - Combined Pedestrian / Cycle Way - 3m wide - to ensure site connectivity through Central Wetland Area and wider development.
 - Location of nearest LEAP

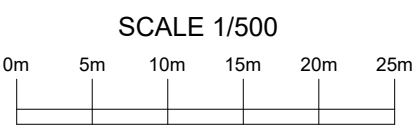

C	Sale Crossing added to Spine Rd (opposite School/Southern section) Bus Stop / Visitor Space relocated to southern section of Spine Rd 538 Roads within development parcel updated as per comments made by HSG.	25.02.22
B	Minor updates to Pedestrian and Cycle routes as per latest changes to design.	12.10.21
A	Redline Application Boundary updated.	22.07.21
Rev		date
 PERSIMMON Together, we make a home Persimmon Homes Thames Valley Persimmon House, Knot Road, Cannock, Staffs SN1 3JQ Tel: 01276 809080		
Site: Phase 5 Littlehampton		Date: April, 2021
Drawing Title: Movement & Hierarchy Plan		Scale: 1:500 @ AOP
Drawing Status: SUBMITTED		Rev: C
Drawn: AT		Checked: ME