


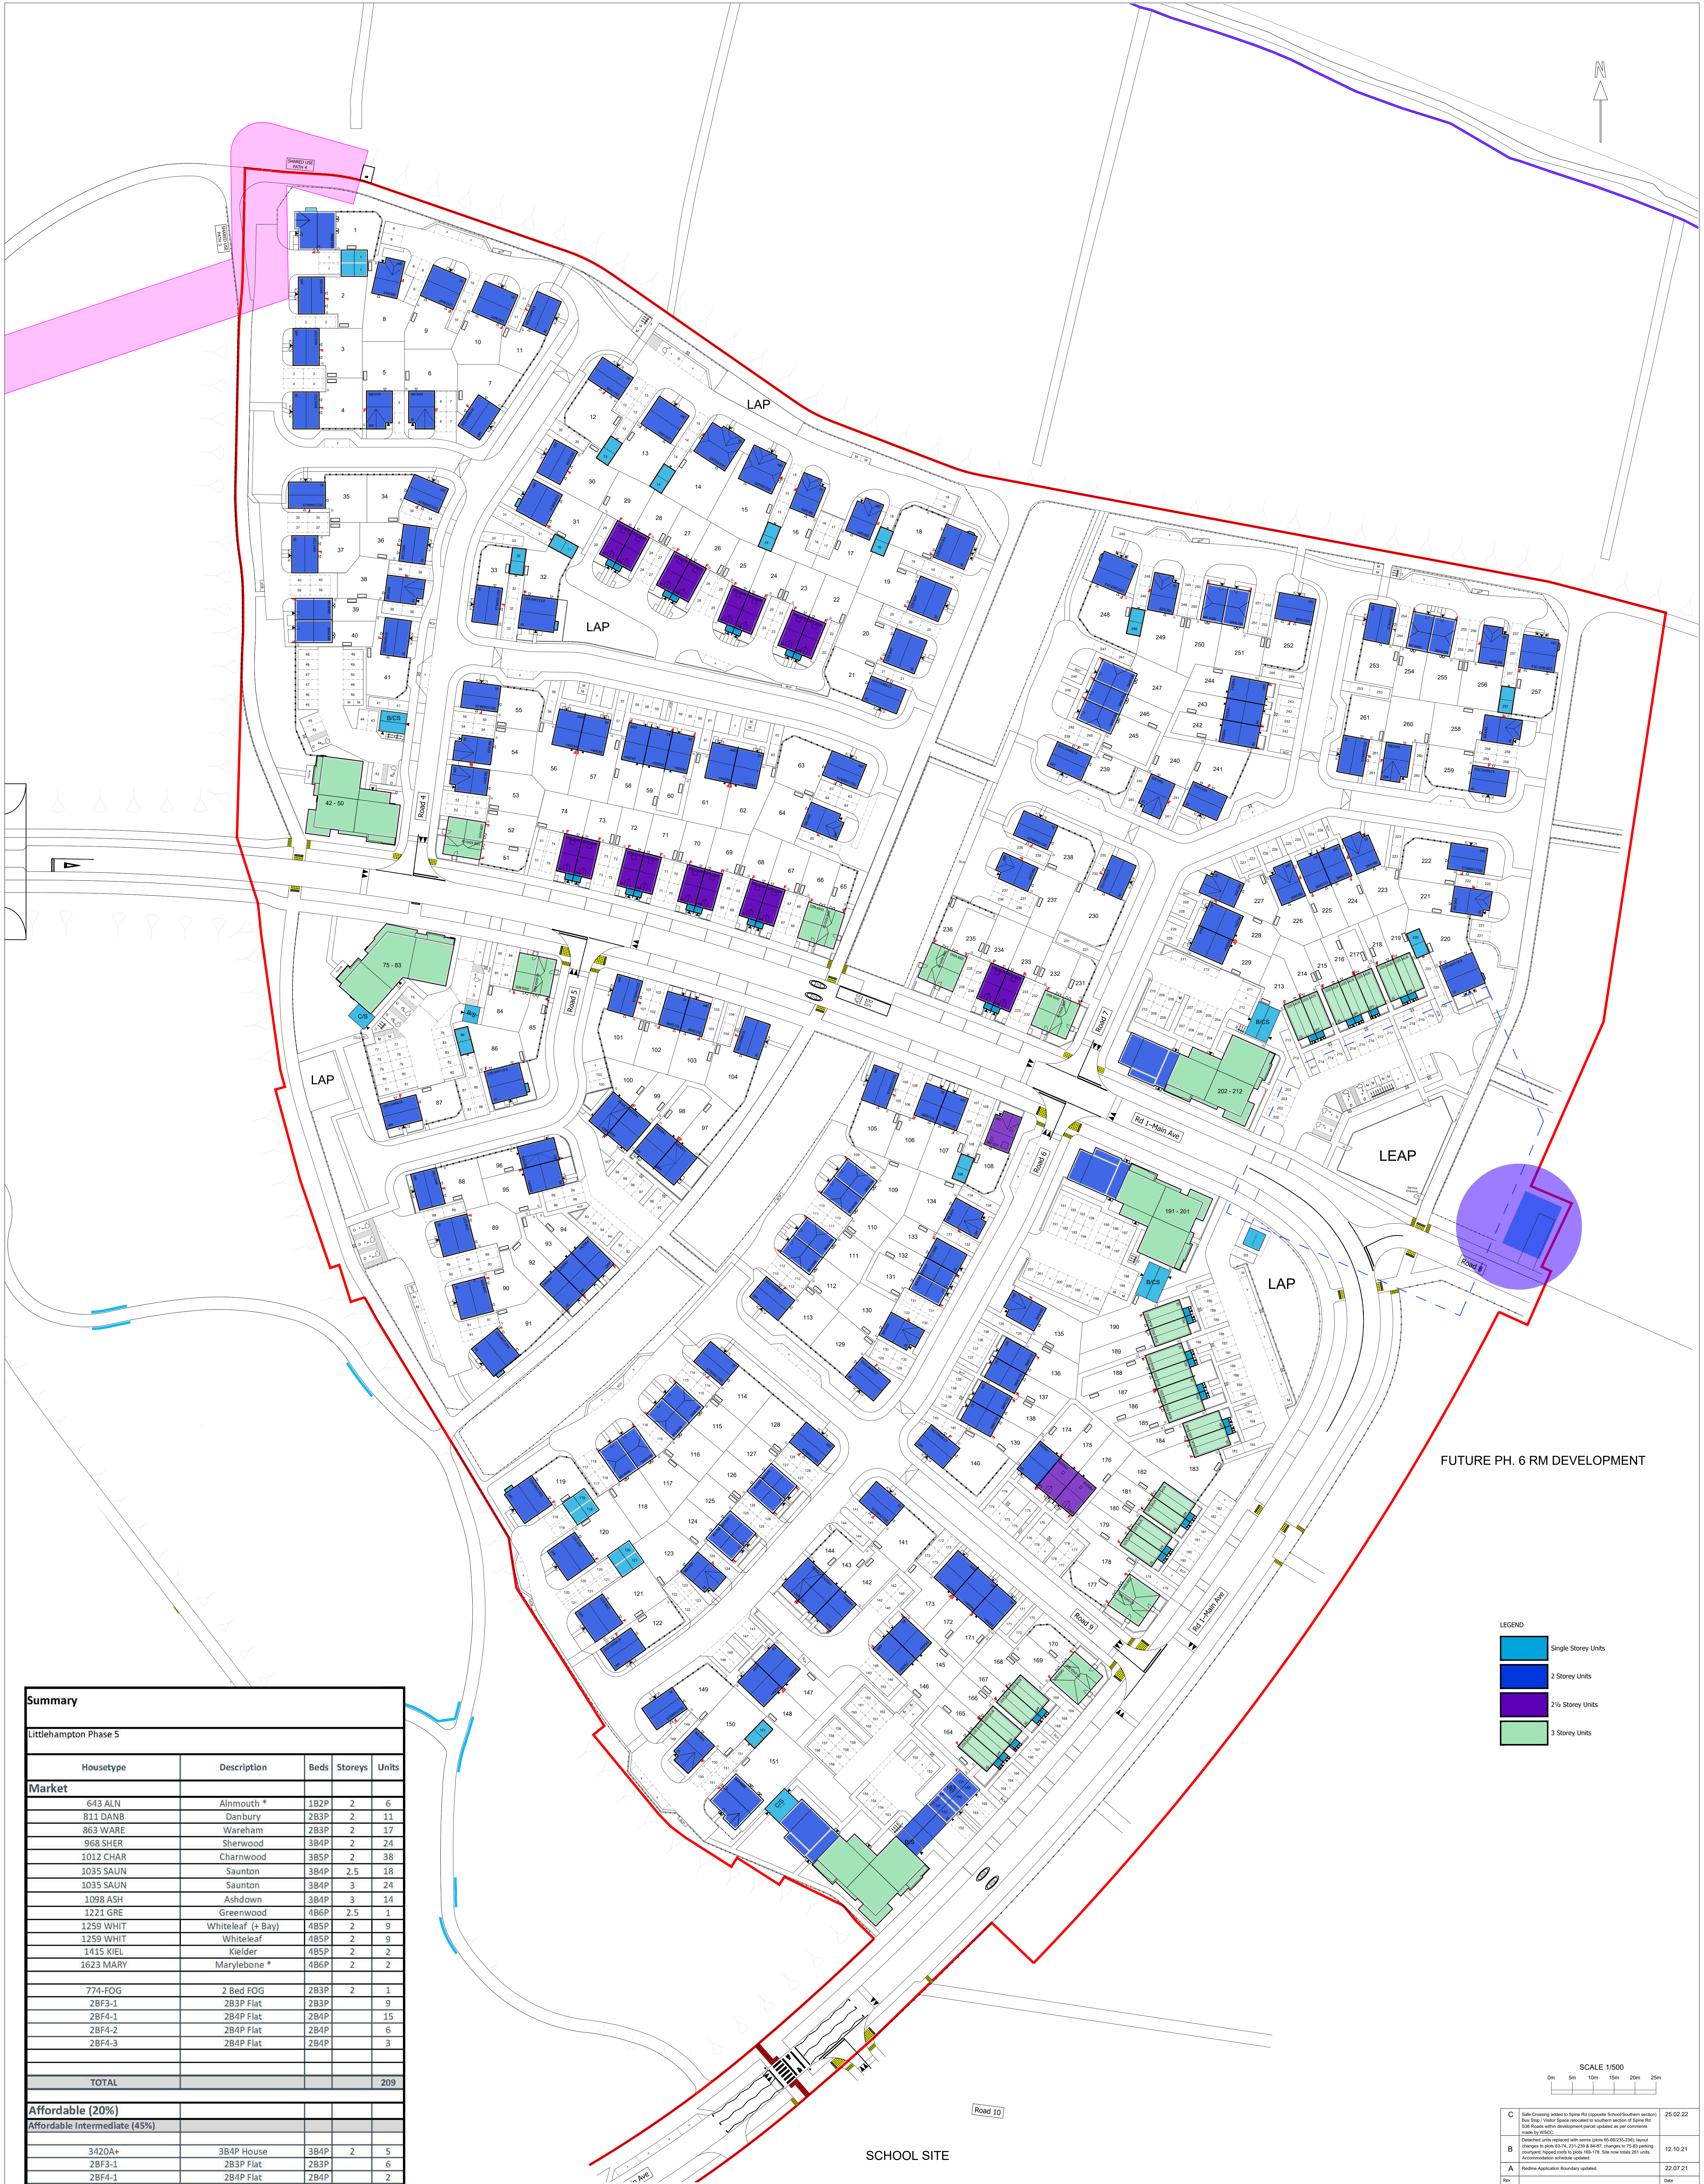

Summary					
Littlehampton Phase 5					
Housetype	Description	Beds	Storeys	Units	
Market					
643 ALN	Alnmouth *	1B2P	2	6	
811 DANB	Denbury	2B3P	2	11	
863 WARE	Wareham	2B3P	2	17	
968 SHER	Sherwood	3B4P	2	24	
1012 CHAR	Charmwood	3B5P	2	38	
1035 SAUN	Saunton	3B4P	2.5	18	
1035 SAUN	Saunton	3B4P	3	24	
1098 ASH	Ashdown	3B4P	3	14	
1221 GRE	Greenwood	4B6P	2.5	1	
1259 WHIT	Whiteleaf (+ Bay)	4B5P	2	9	
1259 WHIT	Whiteleaf	4B5P	2	9	
1415 KIEL	Kielder	4B5P	2	2	
1623 MARY	Marylebone *	4B6P	2	2	
774-FOG	2 Bed FOG	2B3P	2	1	
28F3-1	2B3P Flat	2B3P		9	
28F4-1	2B4P Flat	2B4P		15	
28F4-2	2B4P Flat	2B4P		6	
28F4-3	2B4P Flat	2B4P		3	
TOTAL				209	
Affordable (20%)					
Affordable Intermediate (45%)					
3420A+	3B4P House	3B4P	2	5	
28F3-1	2B3P Flat	2B3P		6	
28F4-1	2B4P Flat	2B4P		2	
28F4-2	2B4P Flat	2B4P		4	
28F4-3	2B4P Flat	2B4P		2	
28F4-4	2B4P Flat	2B4P		4	
TOTAL				23	
Affordable Rent (55%)					
2420A+	2B4P House	2B4P	2	13	
2420C+	2B4P House	2B4P	2	3	
3420A+	3B4P House	3B4P	2	10	
3420C+	3B4P House	3B4P	2	1	
4525A+	4B5P House	4B5P	2.5	2	
TOTAL				29	
AFFORDABLE TOTAL				52	
Overall Total on Site				261	
* Lifestyle Room					

- LEGEND
- Single Storey Units
 - 2 Storey Units
 - 2 1/2 Storey Units
 - 3 Storey Units

SCALE 1/500
0m 5m 10m 15m 20m 25m

C

Safe Crossing added to Spine Rd (opposite School/Southern section)
Bus Stop (Water Street) relocated to southern section of Spine Rd
538 Roads within development parcel updated as per comments
made by WSCG

25.02.22

B

Designated units replaced with various plots (640/235/236) (several
changes to plots 640, 235/236 & 457) (changes to 15-23 parking
counters) (several units to plots 105-175) (see new table 261 units
accommodation schedule updated)

12.10.21

A

Redline Application Boundary updated

22.07.21

Rev

Date

PERSIMMON
Together, we make a home

Persimmon Homes Thames Valley
Persimmon House, Knot Road,
Campanbury, Surrey GU13 3JQ
Tel: 01276 809080

Site:
**Phase 5
Littlehampton**

Date:
April, 2021

Scale:
1:500 @ A0P

Plot No:
546_PL_102

Drawing Title:
Storey Heights Plan

Drawing Status:
SUBMITTED

Drawn:
AT

Checked:
ME

Rev:
C