


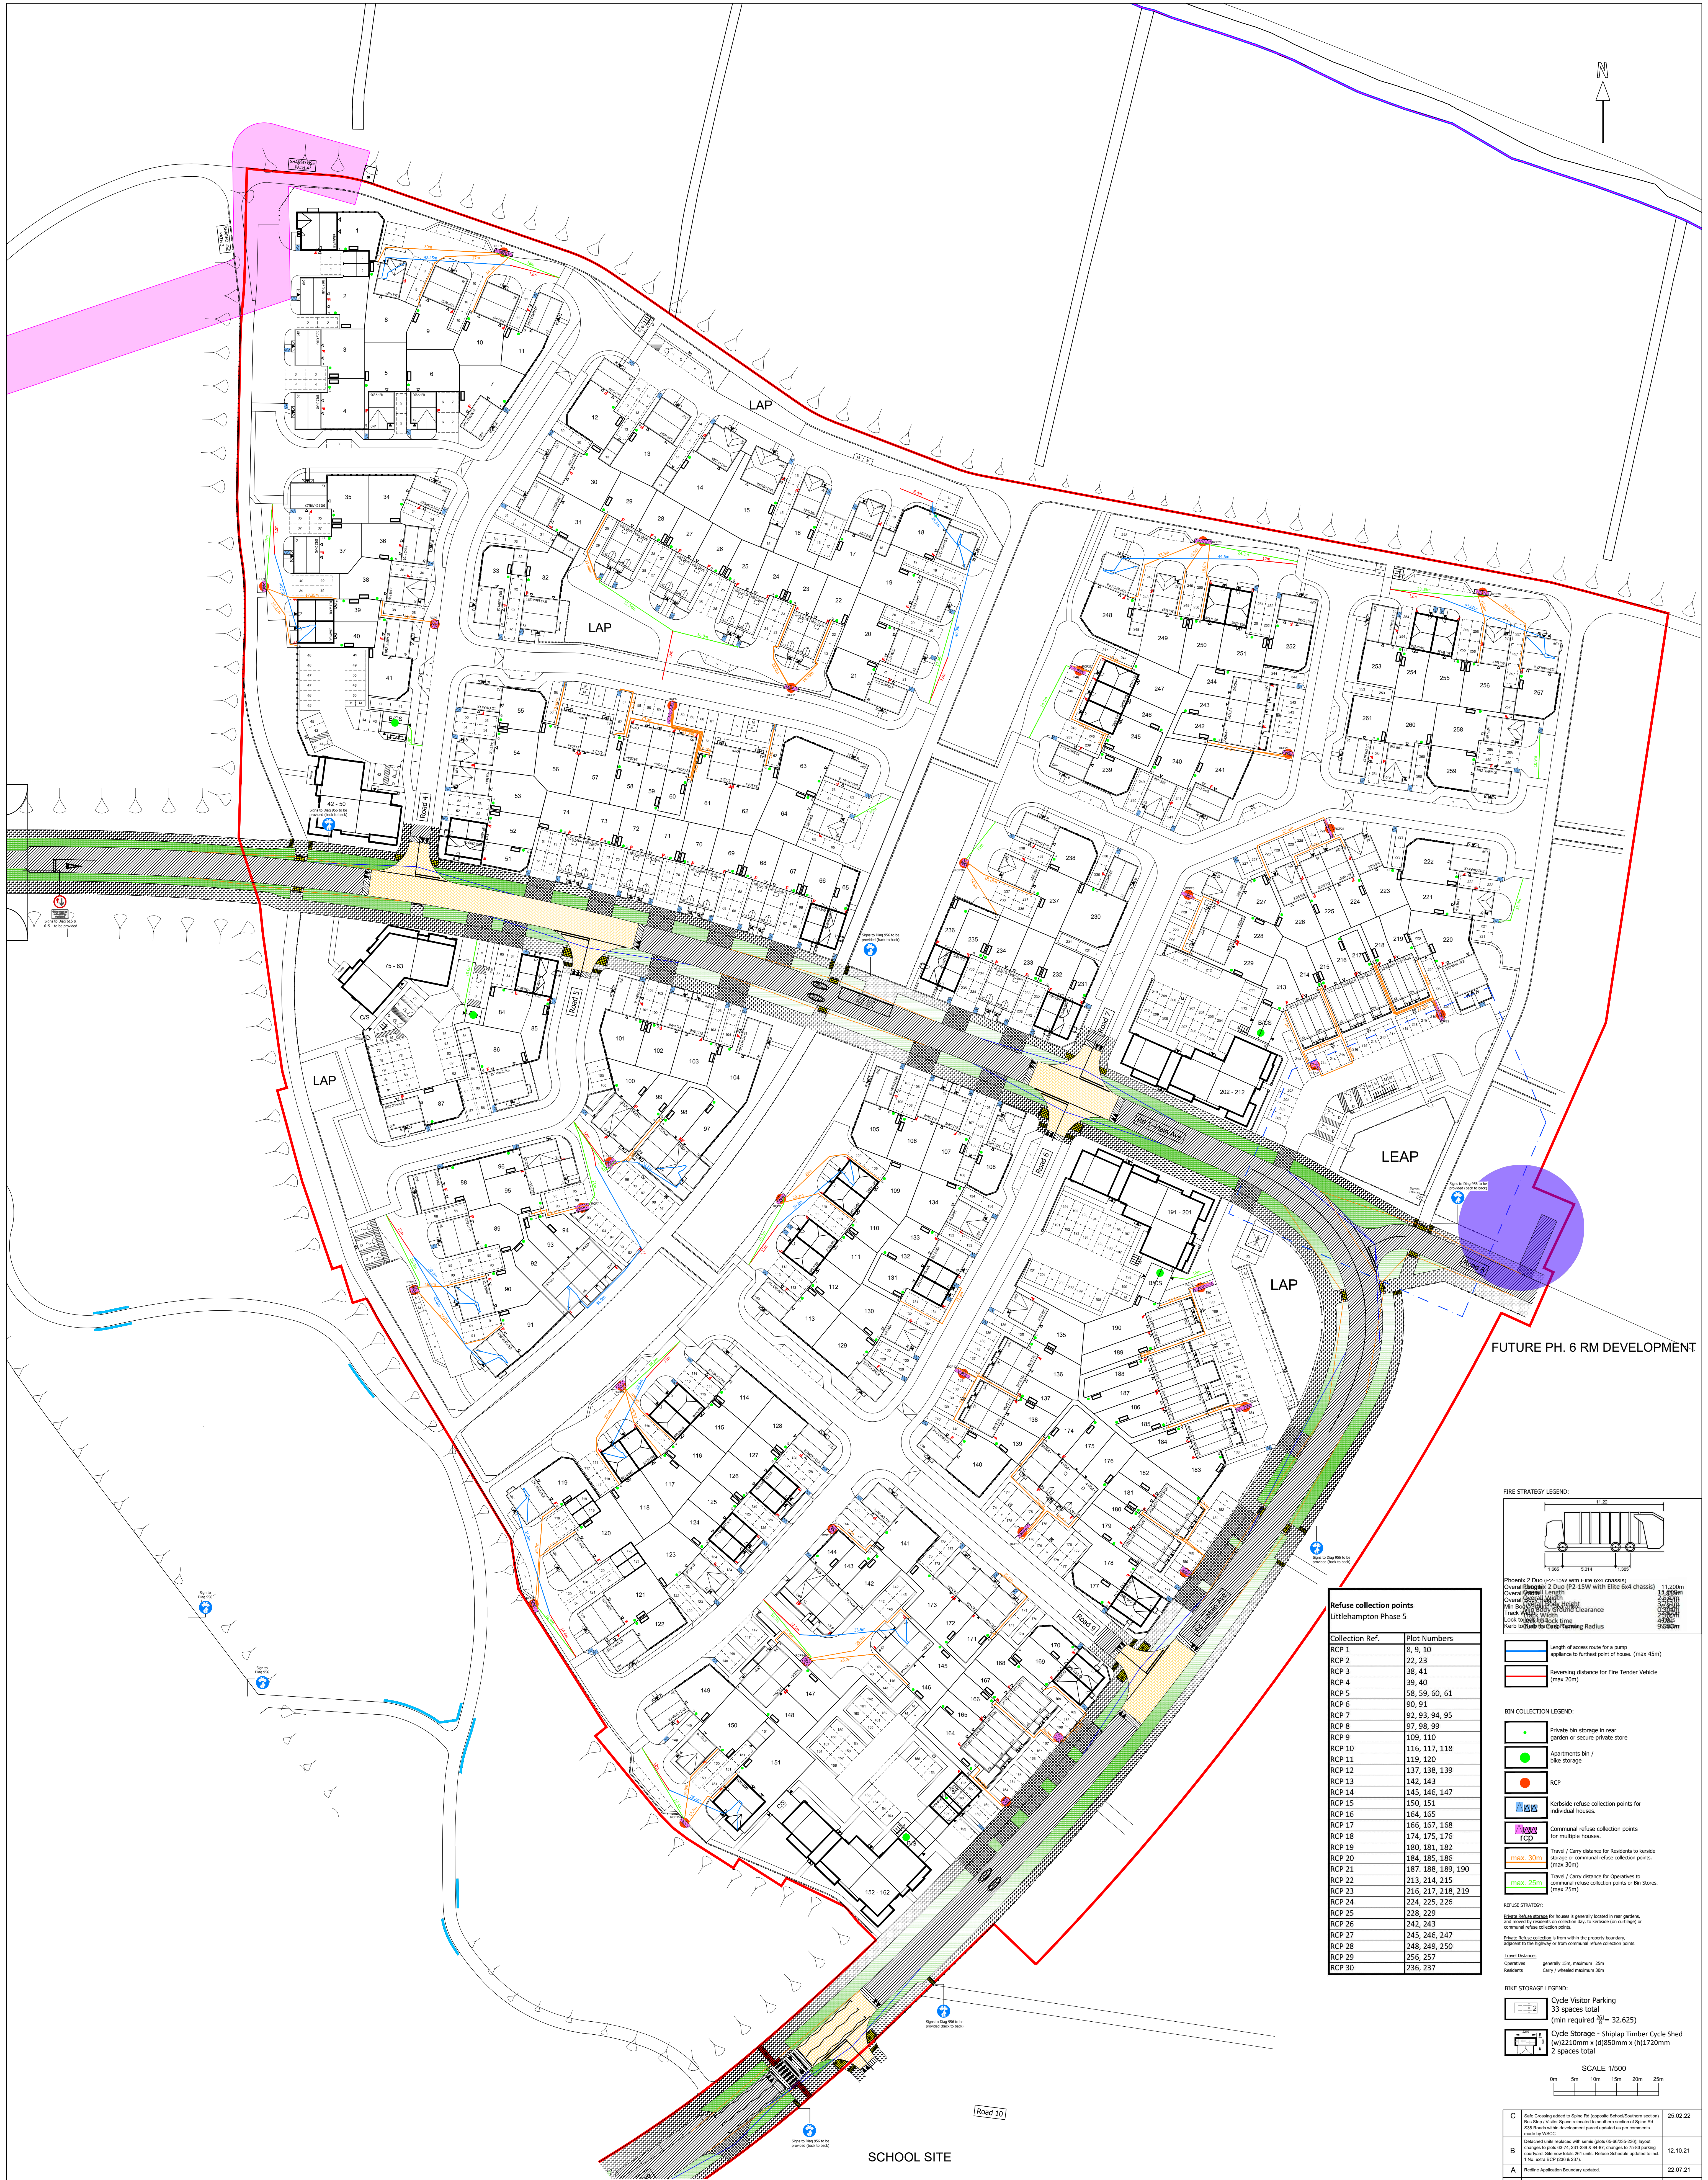

FUTURE PH. 6 RM DEVELOPMENT

Refuse collection points Littlehampton Phase 5	
Collection Ref.	Plot Numbers
RCP 1	8, 9, 10
RCP 2	22, 23
RCP 3	36, 41
RCP 4	39, 40
RCP 5	58, 59, 60, 61
RCP 6	90, 91
RCP 7	92, 93, 94, 95
RCP 8	97, 98, 99
RCP 9	109, 110
RCP 10	116, 117, 118
RCP 11	119, 120
RCP 12	137, 138, 139
RCP 13	142, 143
RCP 14	145, 146, 147
RCP 15	150, 151
RCP 16	164, 165
RCP 17	166, 167, 168
RCP 18	174, 175, 176
RCP 19	180, 181, 182
RCP 20	184, 185, 186
RCP 21	187, 188, 189, 190
RCP 22	213, 214, 215
RCP 23	216, 217, 218, 219
RCP 24	224, 225, 226
RCP 25	228, 229
RCP 26	242, 243
RCP 27	245, 246, 247
RCP 28	248, 249, 250
RCP 29	256, 257
RCP 30	236, 237

FIRE STRATEGY LEGEND:

Phoenix 2 Duo (172-180mm with side seat chassis) 11.320m
Overall length 11.320m
Overall width 1.660m
Wheelbase 6.014m
Min Body Height 2.000m
Track Width 1.380m
Look to back time 10s
From 100m to 100m turning Radius

Length of access route for a pump
appearance to further part of house, (max 45m)

Reversing distance for Fire Tender Vehicle
(max 20m)

BIN COLLECTION LEGEND:

- Private bin storage in rear garden or secure private store
- Apartment bin / take storage
- RCP
- Kerbside refuse collection points for individual houses
- Communal refuse collection points for multiple houses
- Travel / Carry distance for Residents to kerbside storage or communal refuse collection points (max 30m)
- Travel / Carry distance for Operators to communal refuse collection points or Bin Stores (max 25m)

REFUSE STRATEGY:

Design Refuse storage for houses is generally located in rear gardens, adjacent to the highway or to the property boundary, adjacent to the highway or to the property boundary.


Communal Refuse storage is generally located in rear gardens, adjacent to the highway or to the property boundary, adjacent to the highway or to the property boundary.

Travel Distances

Operators	generally 15m, maximum 25m
Residents	Carry / wheeled maximum 30m

BIKE STORAGE LEGEND:

- Cycle Visitor Parking
33 spaces total
(min required 33 = 32.625)
- Cycle Storage - Shiplap Timber Cycle Shed
(w)2210mm x (d)850mm x (h)1720mm
2 spaces total

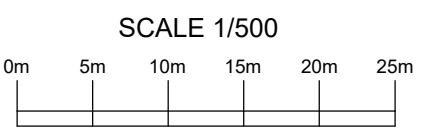

C	Safe Crossing added to Space 101 (opposite School/Southern section) Blue Bay Visitor Space relocated to southern section of Space 101 (opposite to 101/102)	25.02.22
B	Detached units replaced with semi plots (15-40/20-25), layout changed to create 15m x 20m & 15m x 15m; changes to 15m x 15m parking (removed); the new roads 201 units. Refuse Schedule updated to include new RCP (236 & 237)	12.10.21
A	Refuse Application Boundary created	22.07.21
Rev		Date

PERSIMMON
Together, we make a home

Persimmon Homes Thames Valley
Persimmon House, Knot Road,
Cambridge, Surrey GU13 3TQ
Tel: 01276 898080

Site: **Phase 5 Littlehampton**

Date: **April, 2021**

Scale: **1:500 @ AOP**

File No: **546_PL_106**

Drawing Title: **Refuse & Fire Strategy Plan**

Drawing Status: **SUBMITTED**

Drawn: AT	Checked: ME
Rev:	C