


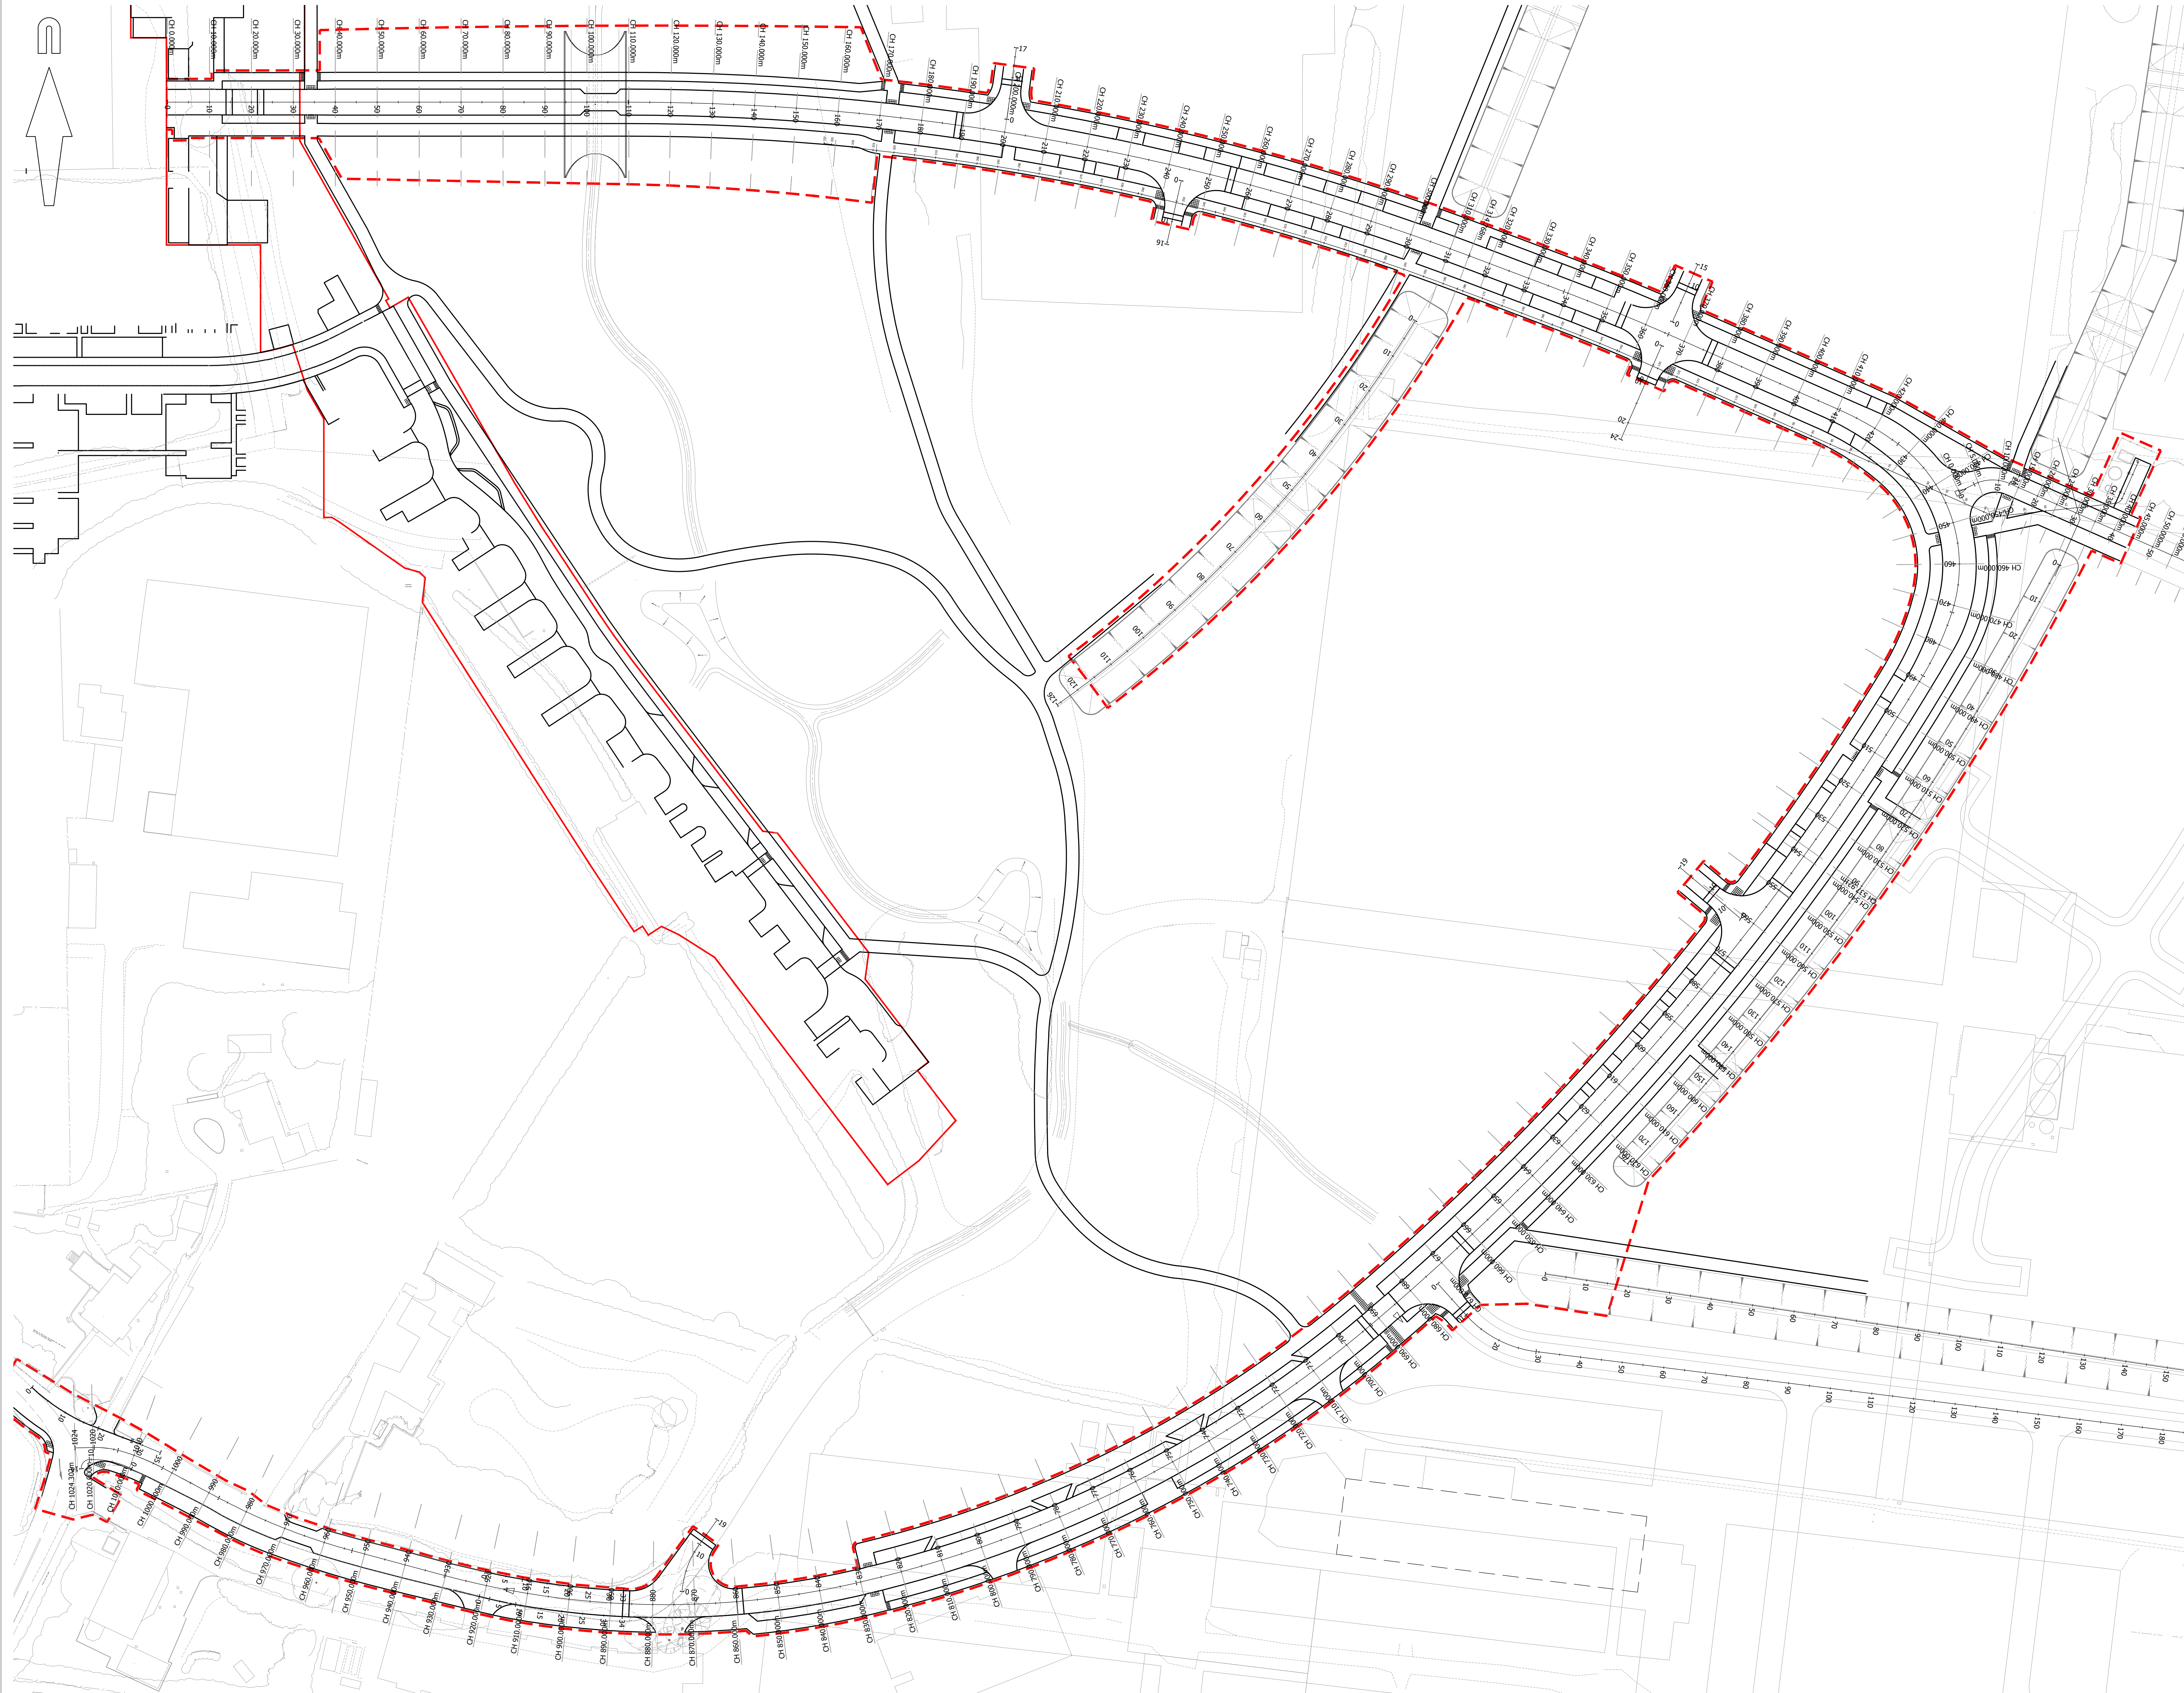

© Mayer Brown Limited Copyright. The drawings, information and data recorded in this document ("The Information") is the property of Mayer Brown. This document and the information are made for the use of the authorized recipient and this document may not be used, copied or reproduced in whole or part for any purpose other than what it was supplied by Mayer Brown. Mayer Brown makes no representation, undertakes no duty and accepts no responsibility to any third party who may use or rely upon the documents or the information.

A0 ORIGINAL

KEY

- EXISTING KERB LINE
- PROPOSED KERB/EDGING LINE
- LIMIT OF MAIN AVENUE APPLICATION

FOR TENDER
NOT FOR CONSTRUCTION

T3	Drawing updated following RSA comments received on 12/01/22 and comments from WSCC dated 08/02/22. (TC)	IC	24/02/2022
T2	Drawing updated to reflect latest kerbs and junctions. (TC)	SF	02/12/2021
T1	Initial issue. (TC)	SF	18/03/2020
rev.	amendment	checked	date

m3
mayer brown

Mayer Brown Limited
Lion House, Oriental Road, Woking, Surrey GU24 0AR
Telephone 01483 750 558 Fax 01483 750 437
wokingoffice@mayerbrown.co.uk www.mayerbrown.co.uk

Client
PERSIMMON HOMES THAMES VALLEY

Project
**NORTH LITTLEHAMPTON
EAST OF WETLANDS
MAIN AVENUE & NORTHERN CROSSING**

Scale
1:500

Drawn by
TC

Checked by
SF

Date
DECEMBER 2019

Cad file
40.DWG

Title
PROPOSED CENTRE LINE CHAINAGES

Drawing number
A/PHLITTLE-MAIN.1/40

rev.
T3