
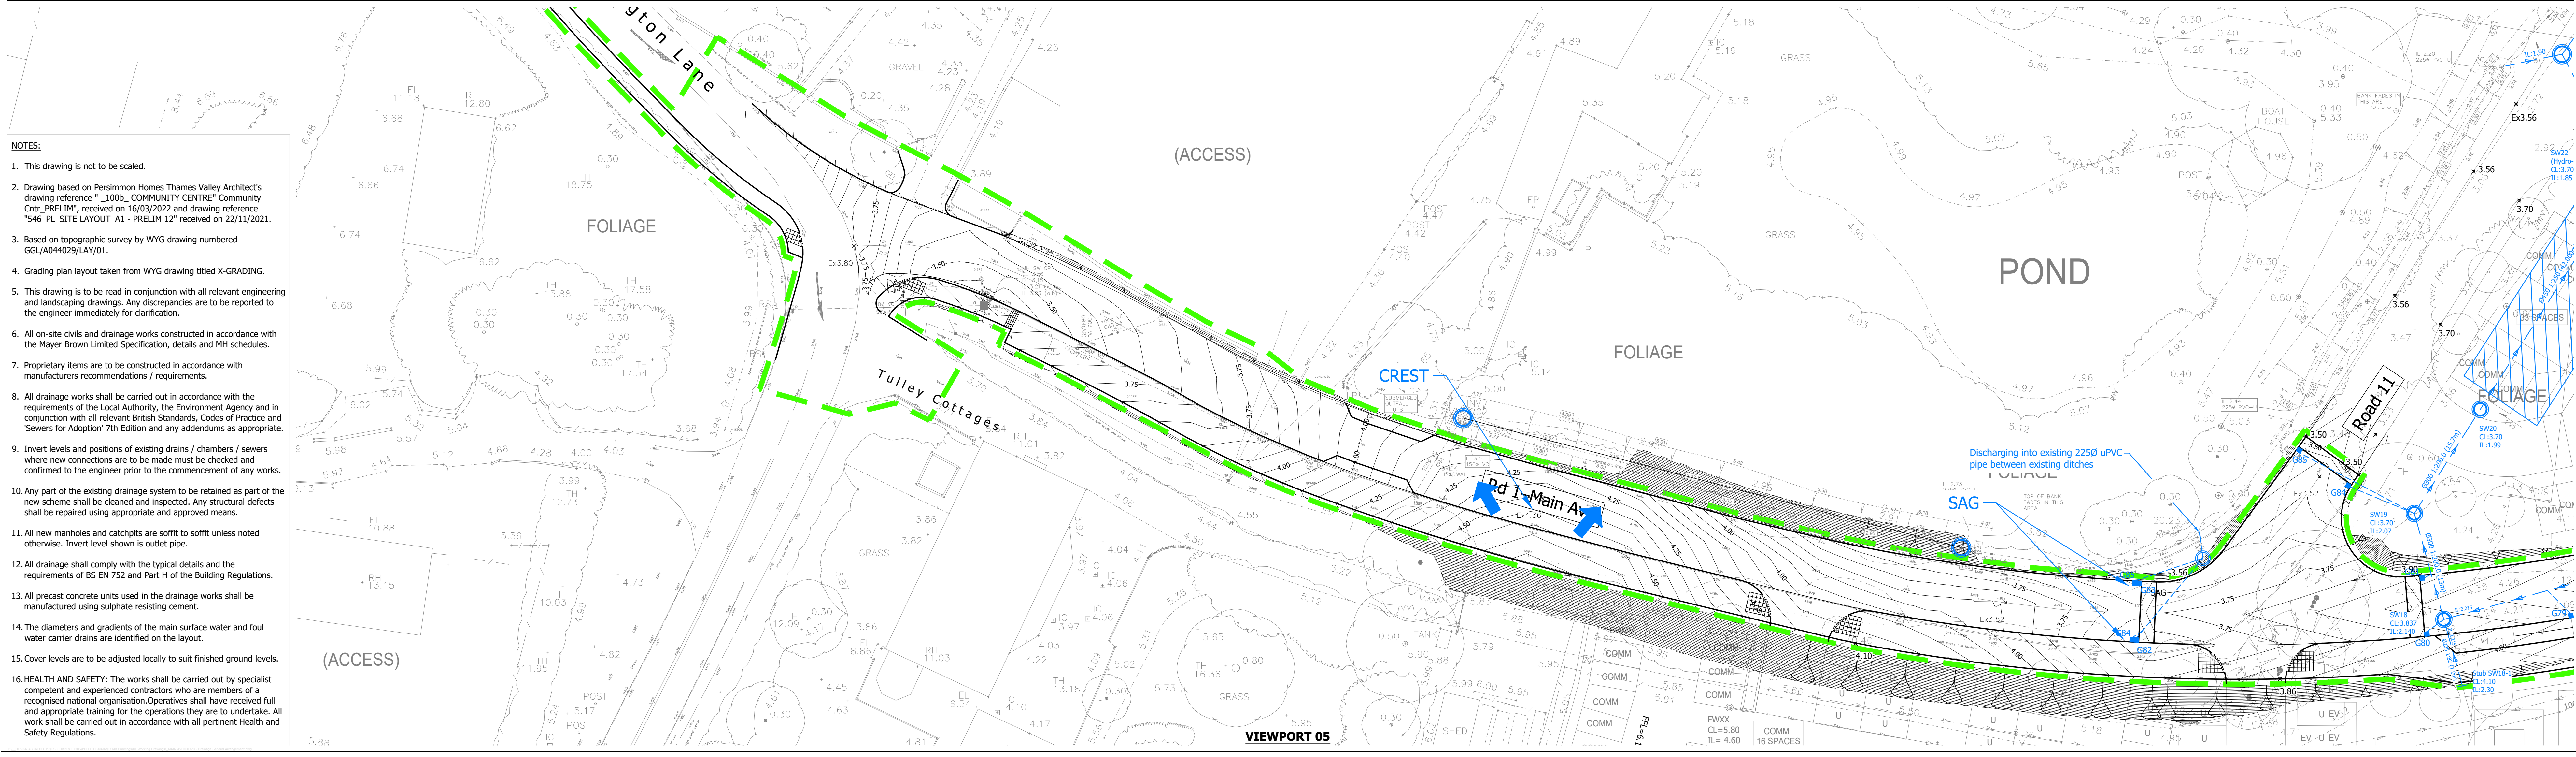


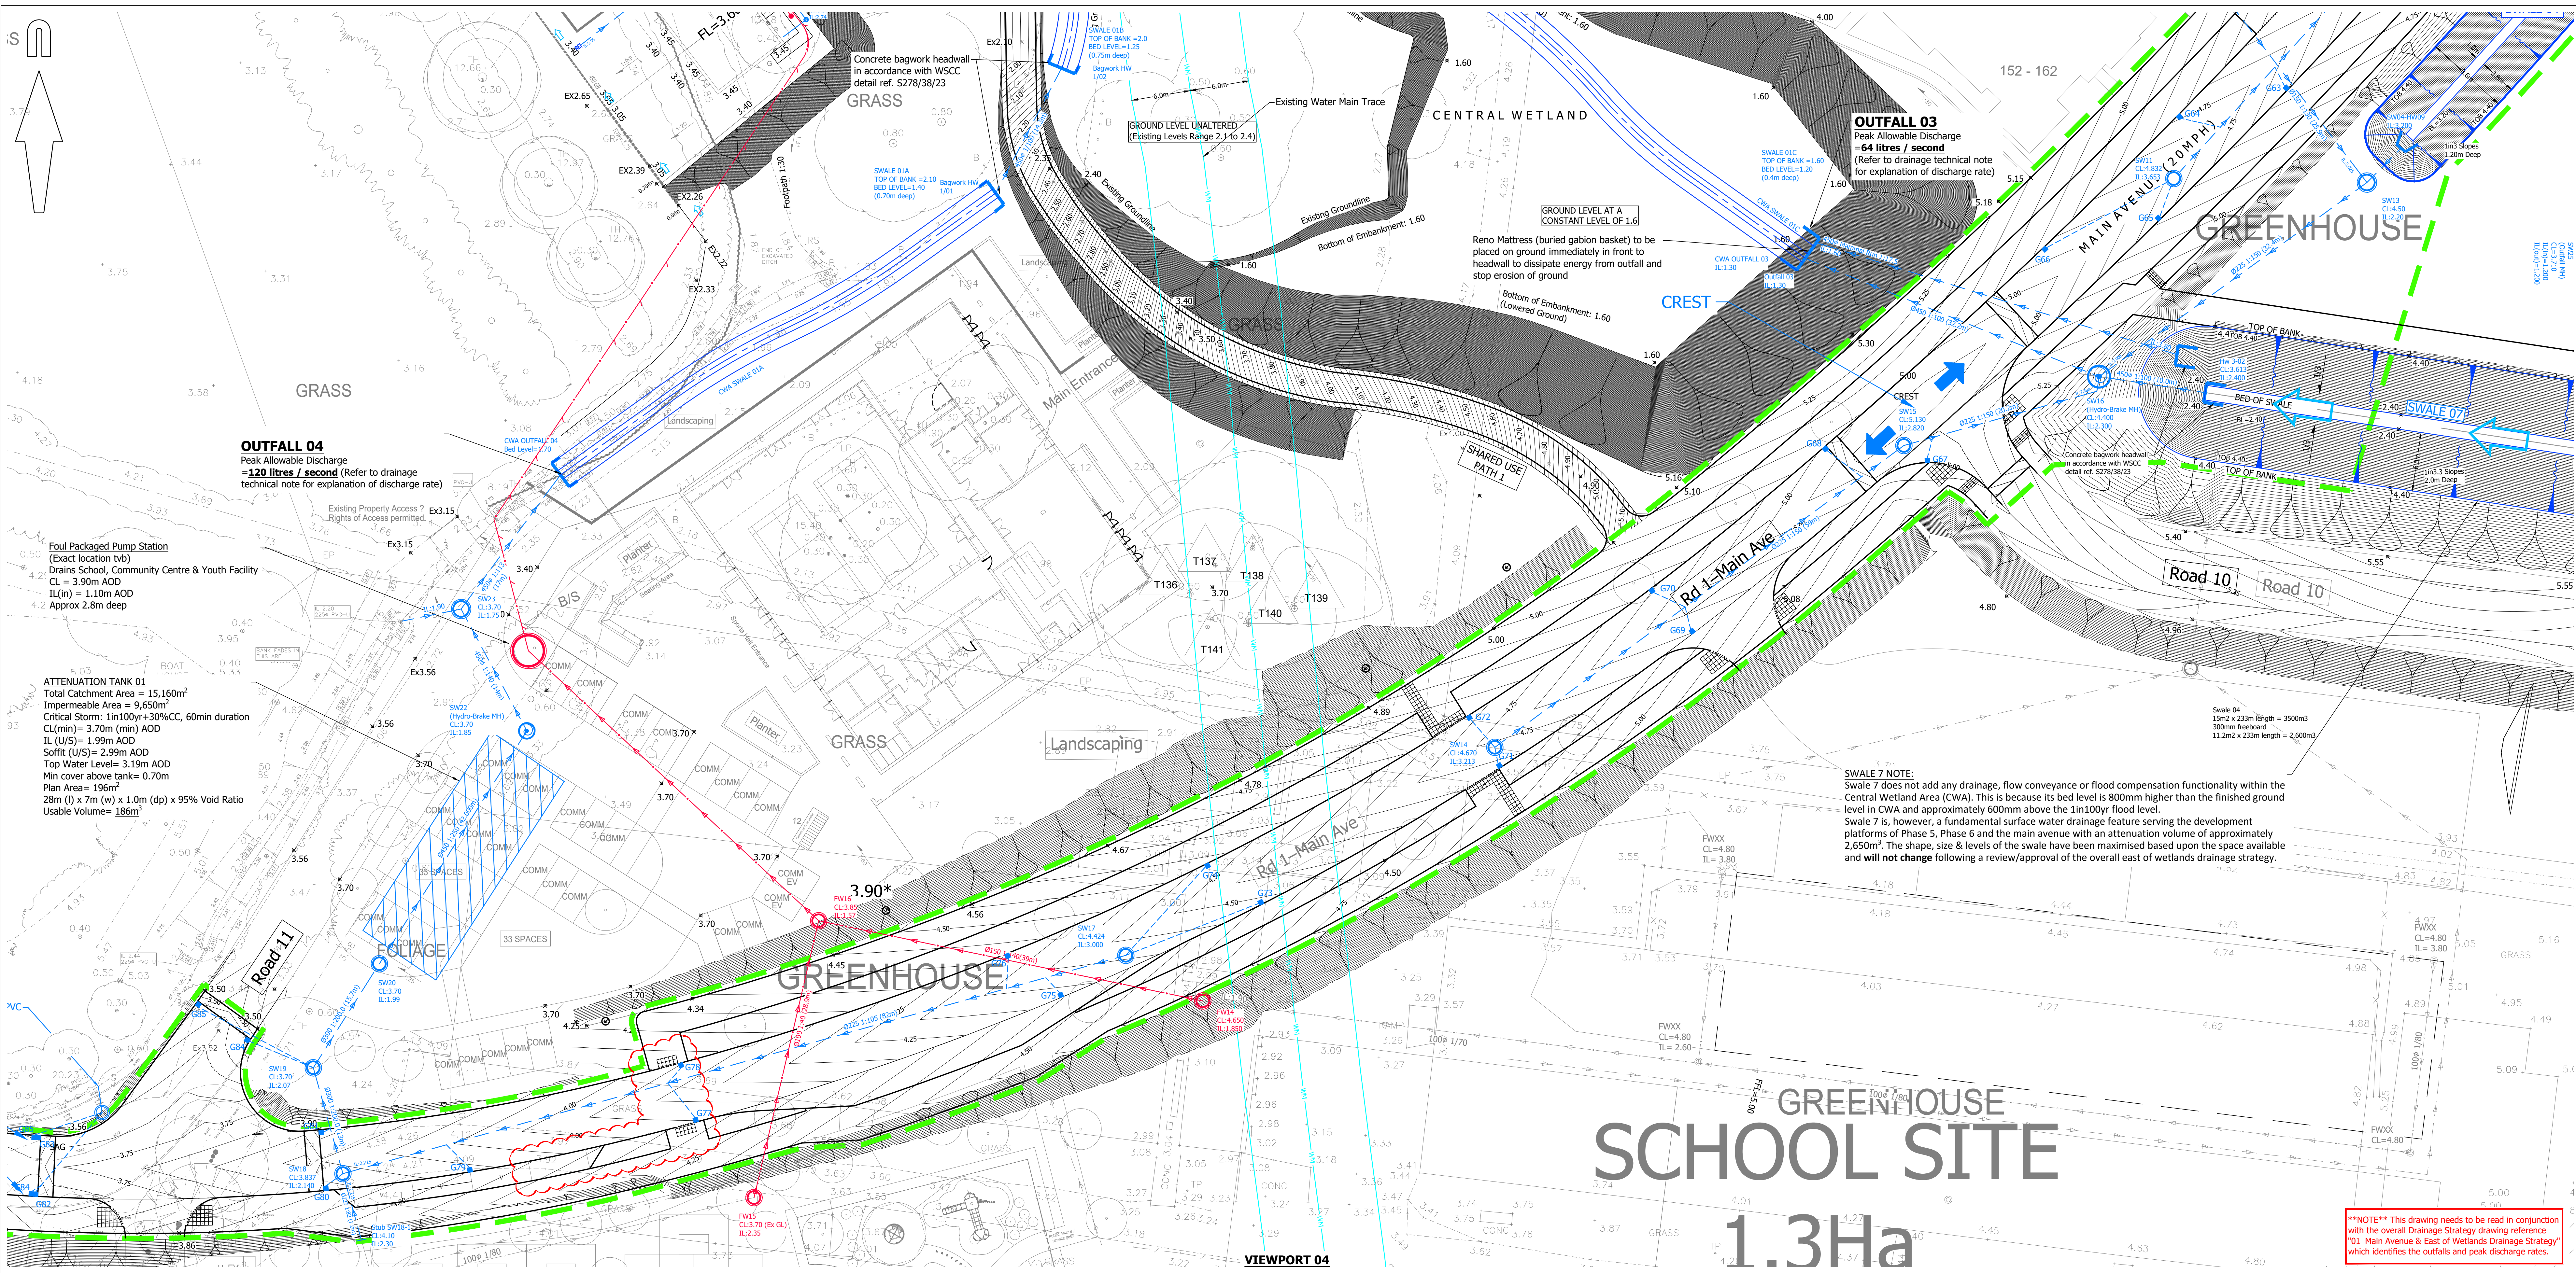

A0 ORIGINAL

© Mayer Brown Limited Copyright. This drawing, information and data recorded in this document ("the information") is the property of Mayer Brown. This document and the information are valid for the use of the information recipient and the recipient shall not use the information for any other purpose. Mayer Brown makes no representation, undertaken to any and accepts no responsibility to any third party who may rely on the information for any purpose other than the information.

KEY:

PROPOSED SURFACE WATER SEWER AND MANHOLE

PROPOSED SURFACE WATER HYDROBRAKE

PROPOSED FOUL WATER SEWER AND MANHOLE

PROPOSED FOUL WATER BACKDROP

PROPOSED FOUL WATER SHALLOW MANHOLE

PROPOSED SURFACE WATER SEWER AND MANHOLE FOR FUTURE PLOTS

PROPOSED FOUL WATER SEWER AND MANHOLE FOR FUTURE PLOTS

PROPOSED FLOOD RISING MAIN

EXISTING WATER MAIN TRACE

PROPOSED ROAD GULLY AND GULLY LEAD

PROPOSED SURFACE WATER OUTFALL

PROPOSED SURFACE WATER SWALE

PROPOSED SURFACE WATER ATTENUATION TANK

PROPOSED CONTOURS

PROPOSED EMBANKMENT

LIMIT OF WORKS ASSOCIATED WITH MAIN AVENUE

1

2

3

4

5

FOR TENDER

REV FOR CORRECTION

T9	Footpath widened at the back of bus stop lay-by and widened (see 3m) to the focus crossing to the north. Pedestrian Crossing Point moved towards the bus lay-by. Footpath widened. Gully positions amended following changes. (clouded) (TC)	IC	11/05/22
T8	Gully locations amended following removal of the Parallel crossing and addition of the T-junction crossing/bus stop lay-by. Key updated. (TC)	IC	22/04/22
T7	Drawing updated following RSA comments received on 10/01/22 and comments from WSCC dated 08/02/22. (TC)	IC	24/02/22
T6	Drawing and key updated following addition of parallel crossing near community centre. (IC)	SF	05/01/22
T5	Revised Architect's layout received on 22/11/2021. Gully positions revised, gully numbers and catchment areas added.	SF	25/11/21
T4	Peak discharge rate out of surface water outfall 04 increased and volume of attenuation tank 01 reduced accordingly. (TC)	SF	24/06/21
T3	Drainage amended near the Community Centre. (IC)	SF	15/06/21
T2	3m wide verge added to main avenue. Junction locations amended following revised phase 5 layout and drainage updated. (TC)	SF	27/05/21
T1	Initial Issue. (TC)	SF	06/02/20

rev.	amendment	checked	date

m3

mayer brown

Mayer Brown Limited

Lion House, Oriental Road, Woking, Surrey, GU24 8AR

Telephone 01483 750 508 Fax 01483 750 457

woking@mayerbrown.co.uk www.mayerbrown.co.uk

client

PERSIMMON HOMES THAMES VALLEY

project

NORTH LITTLEHAMPTON
EAST OF WETLANDS
MAIN AVENUE & NORTHERN CROSSING

scale

1:250

drawn by

TC

checked by

SF

date

OCTOBER 2019

cad file

20.DWG

title

GENERAL ARRANGEMENT DRAWING
(SHEET 3 OF 5)

Mayer Brown Limited jobcode

subtality

revision

T9

drawing number

A/PHLITTLE-MAIN.1/20-3