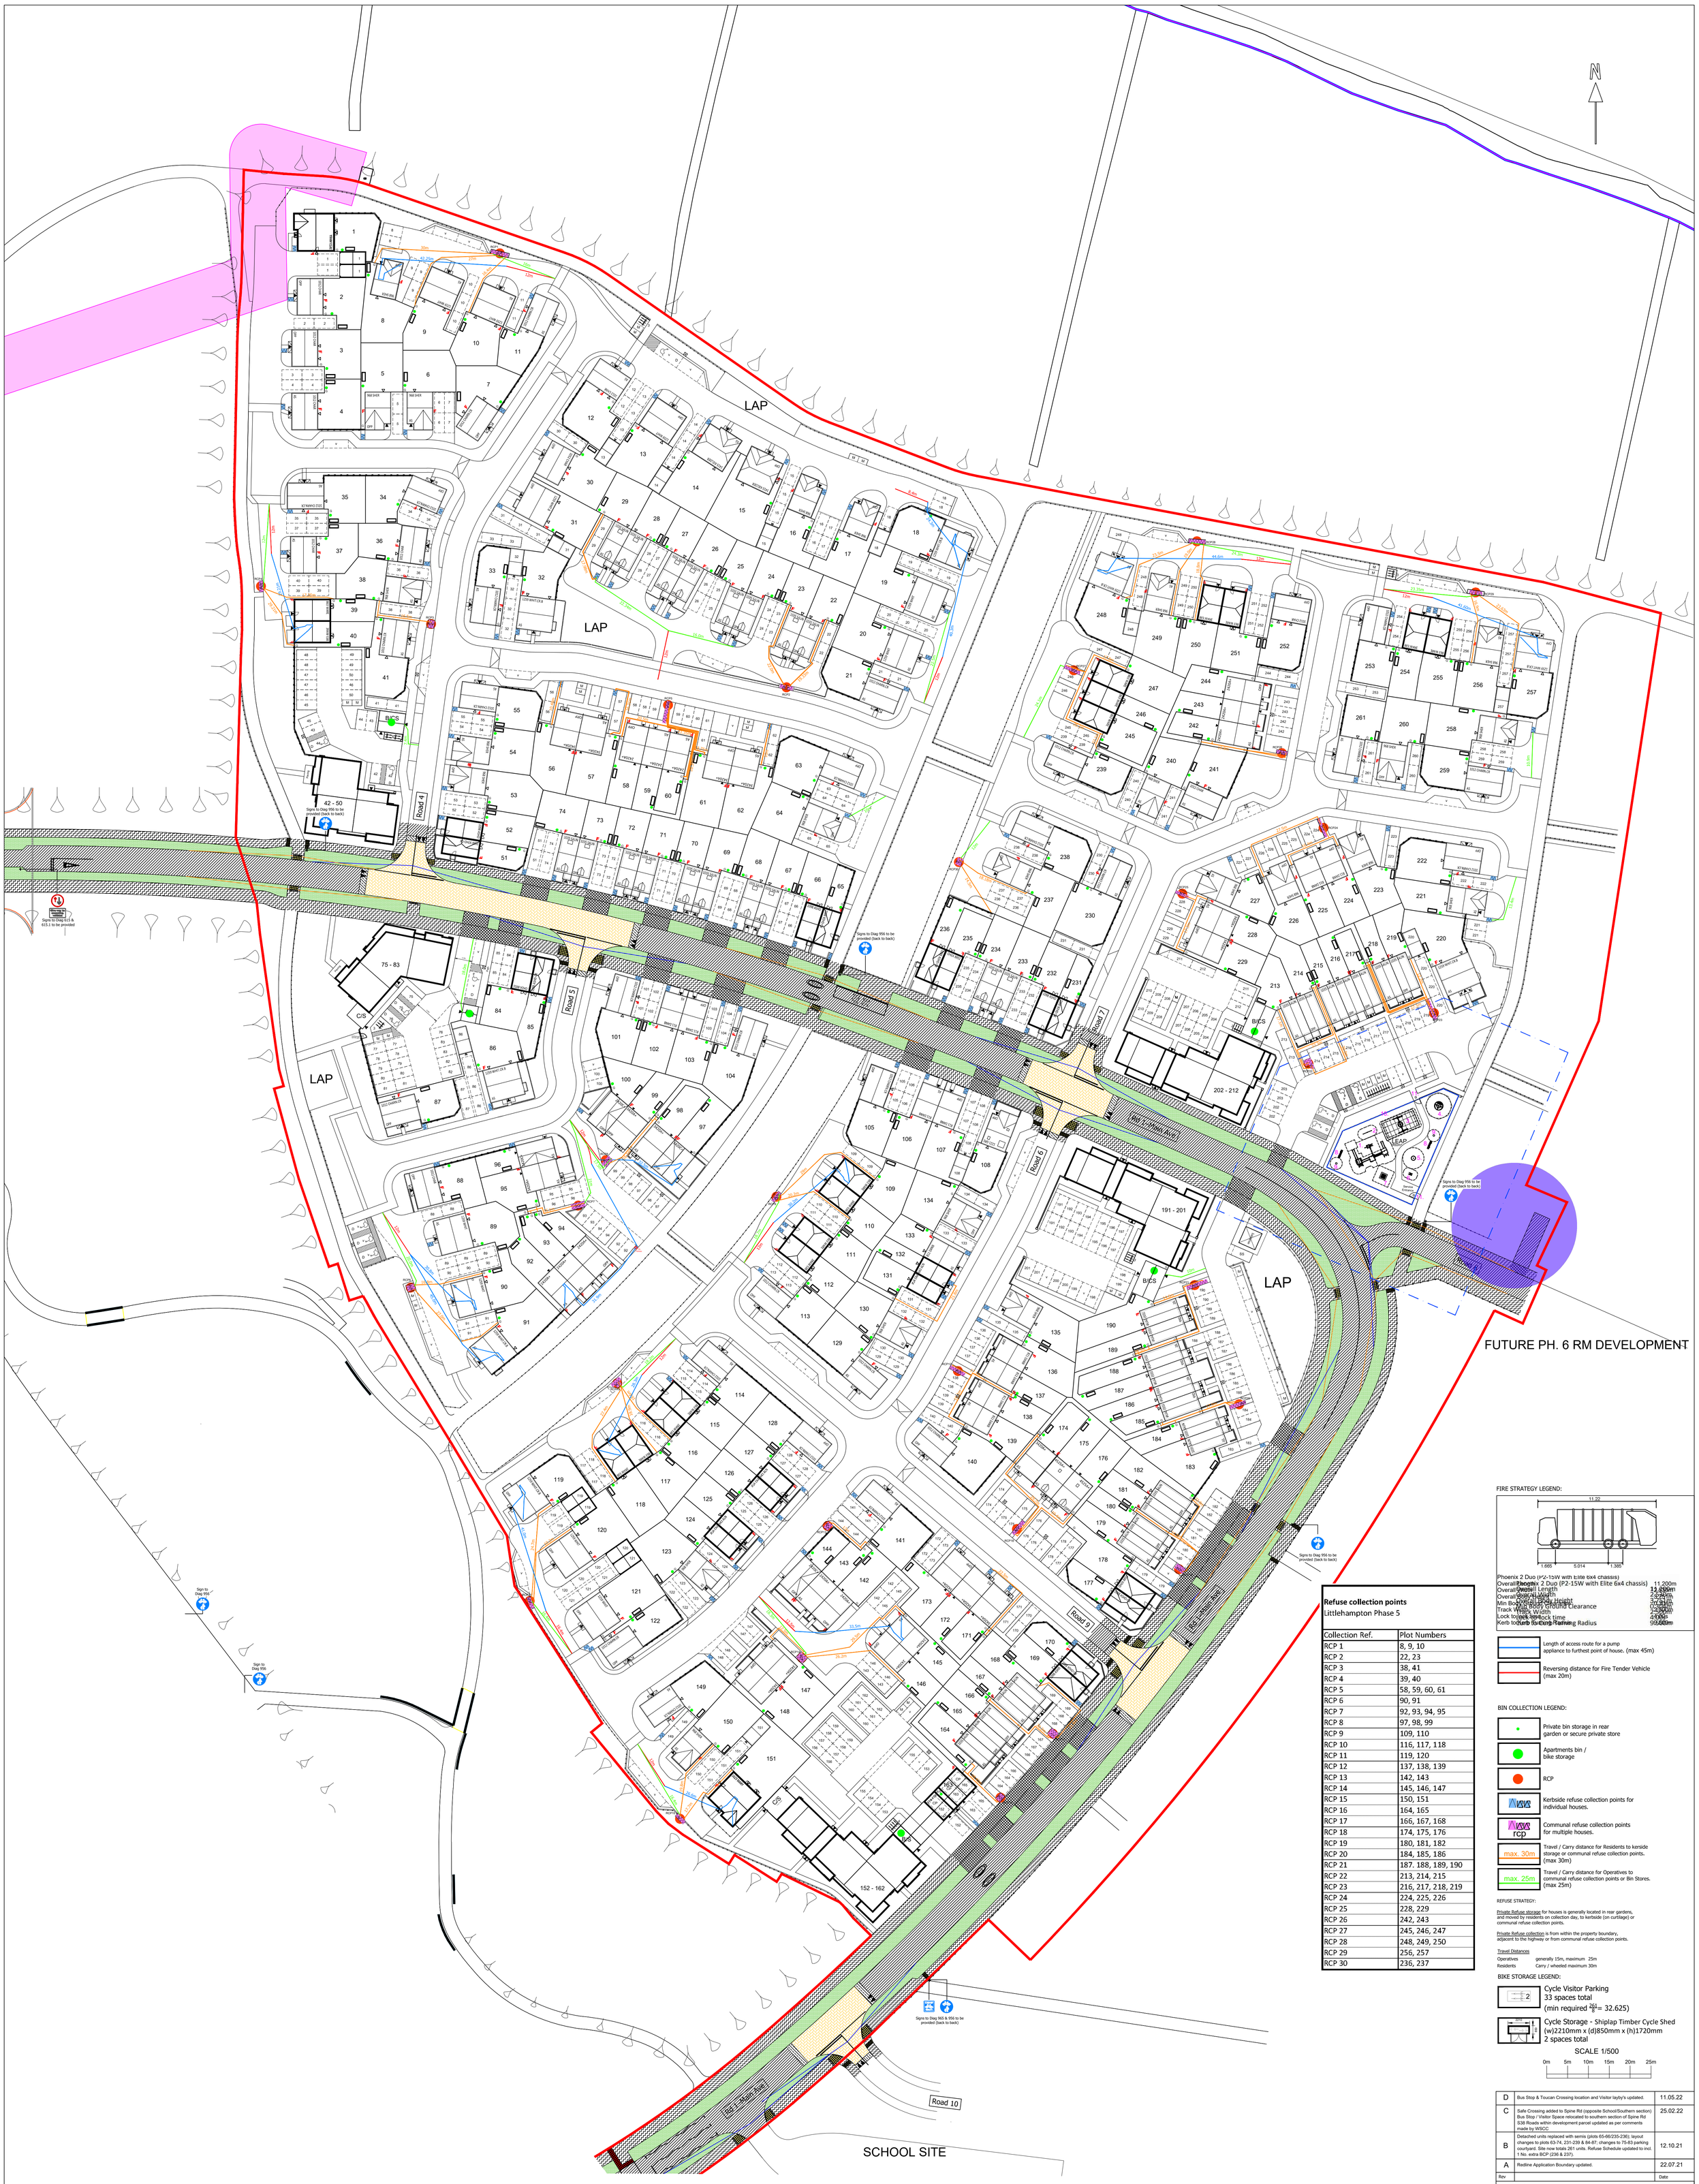


Refuse collection points
Littlehampton Phase 5

Collection Ref.	Plot Numbers
RCP 1	8, 9, 10
RCP 2	22, 23
RCP 3	38, 41
RCP 4	39, 40
RCP 5	58, 59, 60, 61
RCP 6	90, 91
RCP 7	92, 93, 94, 95
RCP 8	97, 98, 99
RCP 9	109, 110
RCP 10	116, 117, 118
RCP 11	119, 120
RCP 12	137, 138, 139
RCP 13	142, 143
RCP 14	145, 146, 147
RCP 15	150, 151
RCP 16	164, 165
RCP 17	166, 167, 168
RCP 18	174, 175, 176
RCP 19	180, 181, 182
RCP 20	184, 185, 186
RCP 21	187. 188, 189, 190
RCP 22	213, 214, 215
RCP 23	216, 217, 218, 219
RCP 24	224, 225, 226
RCP 25	228, 229
RCP 26	242, 243
RCP 27	245, 246, 247
RCP 28	248, 249, 250
RCP 29	256, 257
RCP 30	236, 237

FIRE STRATEGY LEGEND:

Phoenix 2 Duo (P2-15W with Elite 6x4 chassis)

Overall Height	11.200m
Overall Length	12.220m
Overall Width	2.550m
Min Body Ground Clearance	3.750m
Track Width	0.270m
Lock to lock time	2.200m
Kerb to Kerb Turning Radius	4.000s

Length of access route for a pump appliance to furthest point of house. (max 45m)

Reversing distance for Fire Tender Vehicle (max 20m)

BIN COLLECTION LEGEND:

Private bin storage in rear garden or secure private store

Apartments bin / bike storage

RCP

Kerbside refuse collection points for individual houses.

Communal refuse collection points for multiple houses.

max. 30m — Travel / Carry distance for Residents to kerside storage or communal refuse collection points. (max 30m)

max. 25m — Travel / Carry distance for Operatives to communal refuse collection points or Bin Stores. (max 25m)

REFUSE STRATEGY:

Private Refuse storage for houses is generally located in rear gardens, and moved by residents on collection day, to kerbside (on curtilage) or communal refuse collection points.

Private Refuse collection is from within the property boundary, adjacent to the highway or from communal refuse collection points.

Travel Distances

Operatives	generally 15m, maximum 25m
Residents	Carry / wheeled maximum 30m

BIKE STORAGE LEGEND:

2 — Cycle Visitor Parking
33 spaces total
(min required $\frac{261}{8}$ = 32.625)

Cycle Storage - Shiplap Timber Cycle Shed
(w)2210mm x (d)850mm x (h)1720mm
2 spaces total

SCALE 1/500

0m 5m 10m 15m 20m 25m

Rev		Date
D	Bus Stop & Toucan Crossing location and Visitor layby's updated.	11.05.22
C	Safe Crossing added to Spine Rd (opposite School/Southern section) Bus Stop / Visitor Space relocated to southern section of Spine Rd S38 Roads within development parcel updated as per comments made by WSCC	25.02.22
B	Detached units replaced with semis (plots 65-66/235-236); layout changes to plots 63-74, 231-239 & 84-97; changes to 75-83 parking courtyard. Site now totals 261 units. Refuse Schedule updated to incl. t No. extra BCP (236 & 237).	12.10.21
A	Redline Application Boundary updated.	22.07.21

PERSIMMON
Together, we make a home

Persimmon Homes Thames Valley
Persimmon House, Knoll Road,
Camberley, Surrey GU15 3TQ
Tel: 01276 808080

Site: Phase 5 Littlehampton

Date: April. 2021

Scale: 1:500 @ A0P

Drg No: 546_PL_106

Drawing Title: Refuse & Fire Strategy Plan

Drawing Status: SUBMITTED

Drawn: AT | Checked: ME

Rev: D