


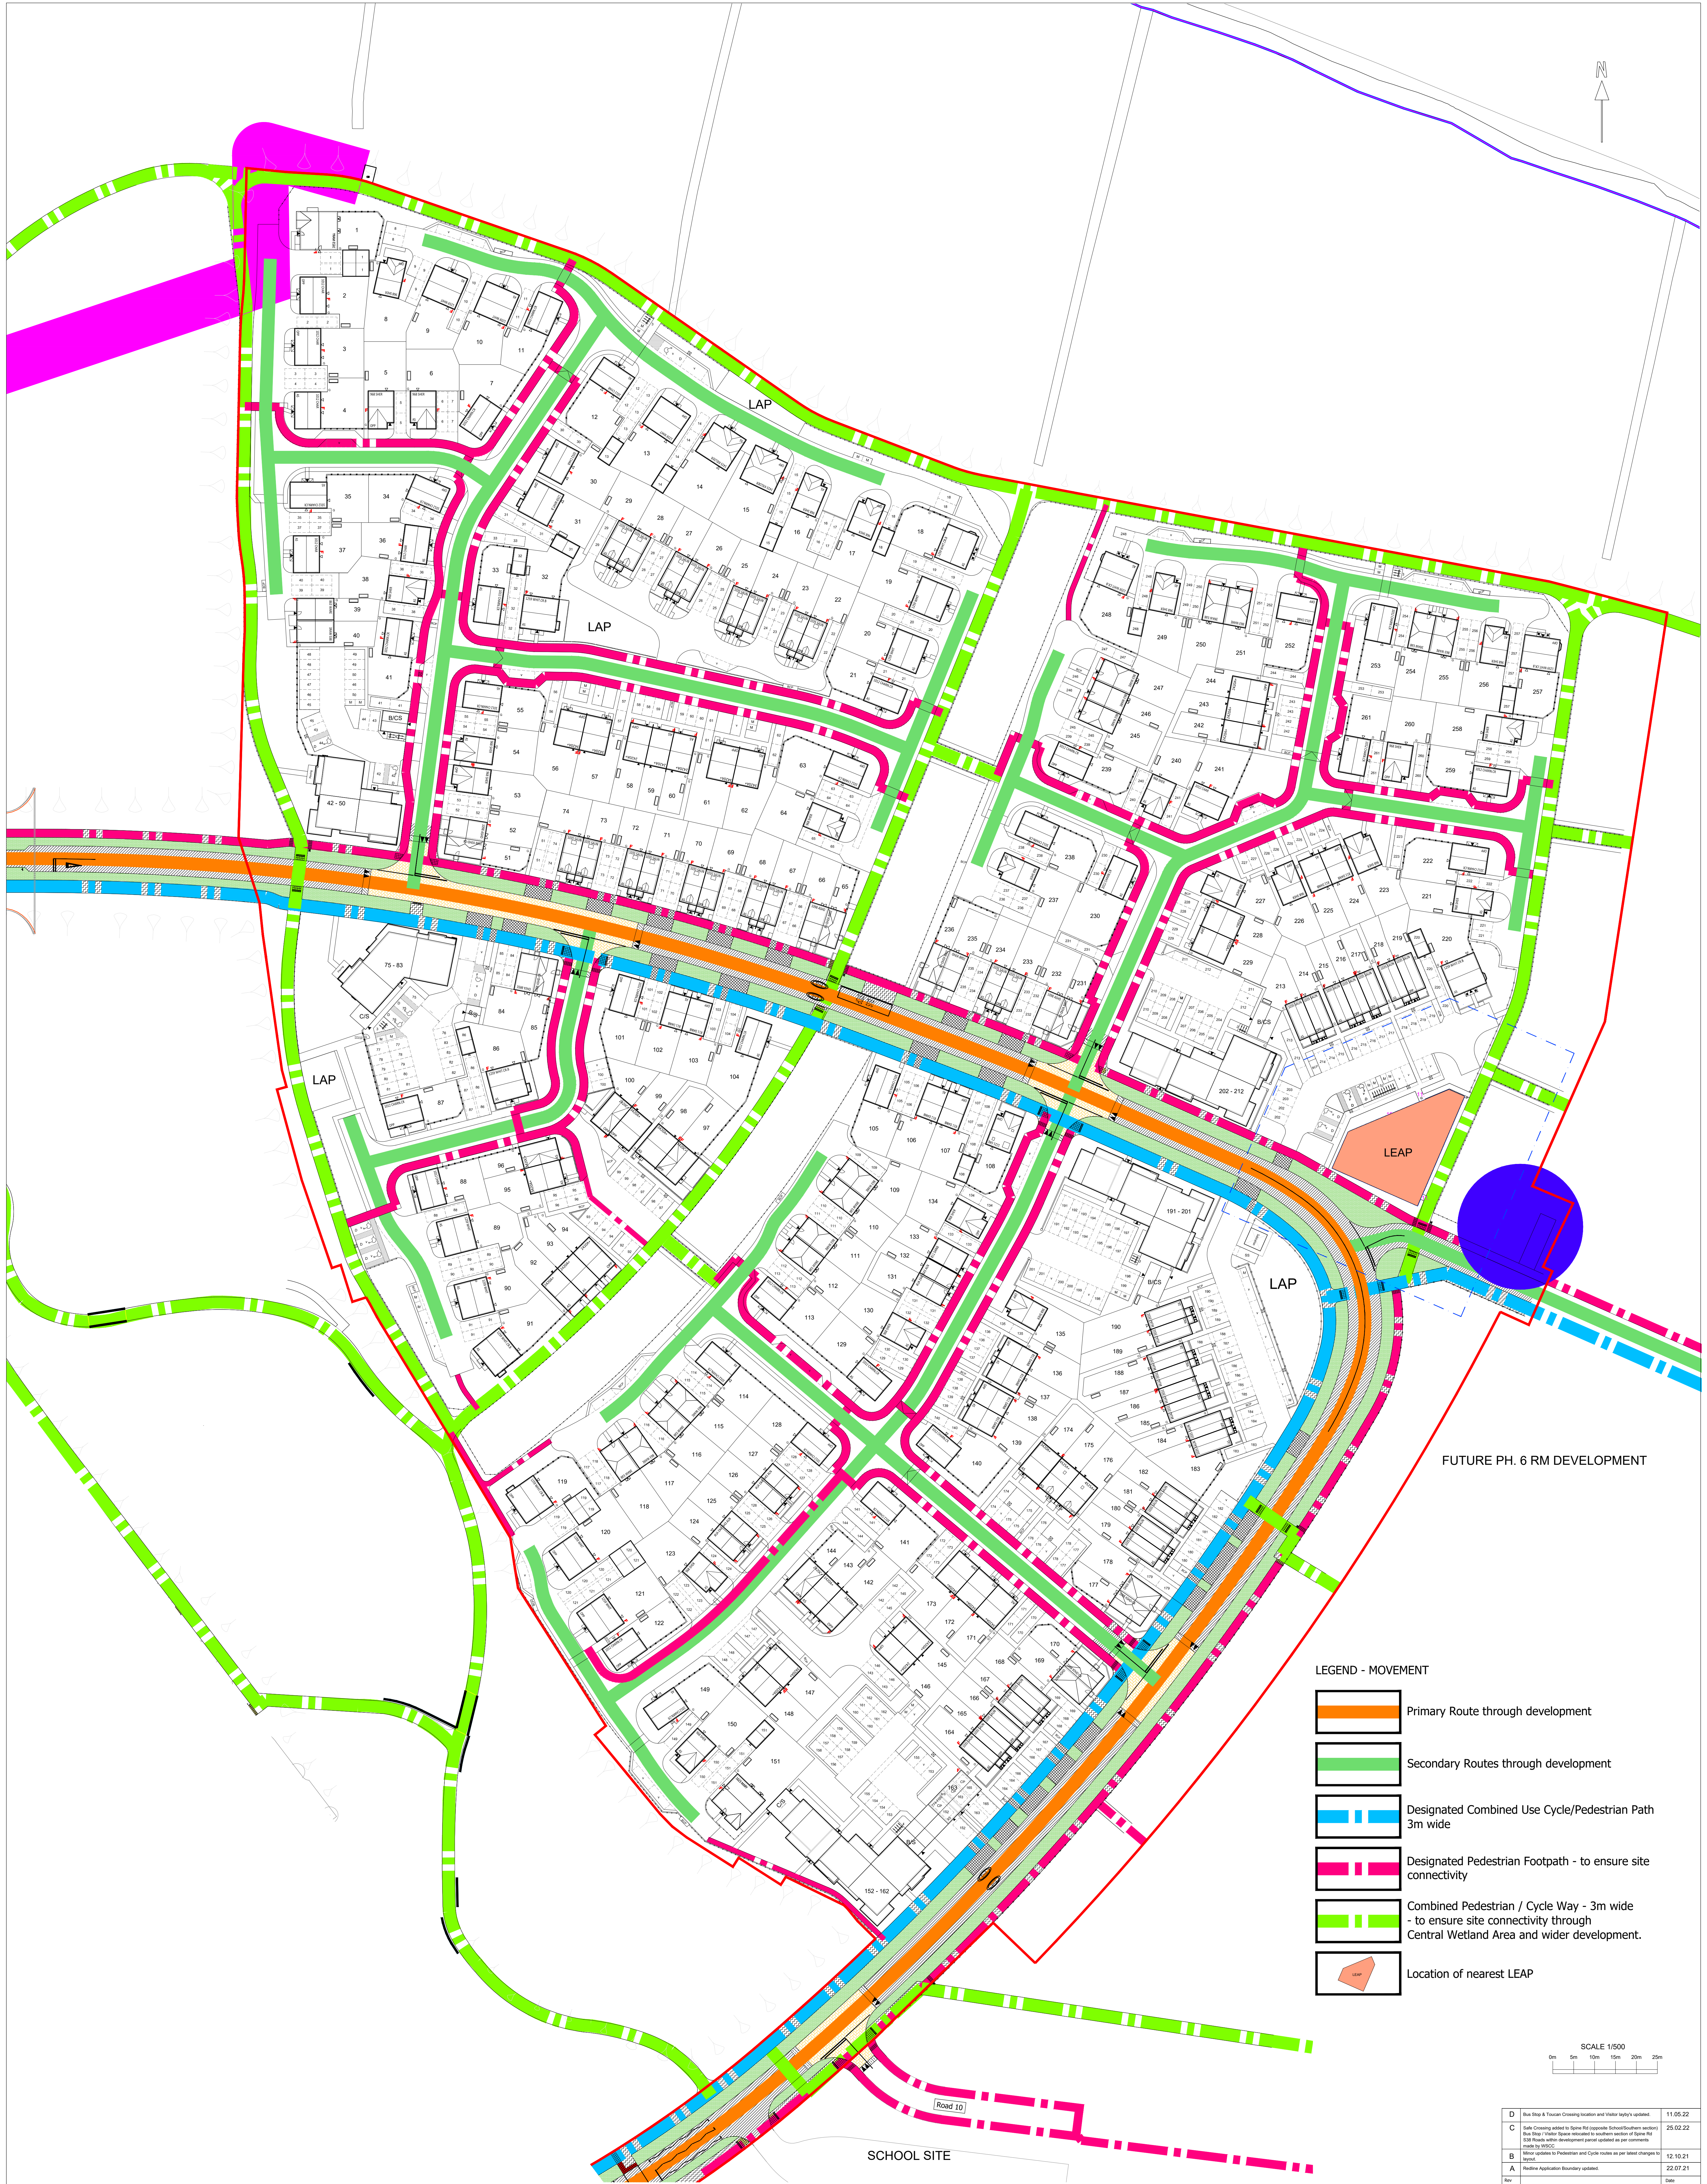

- LEGEND - MOVEMENT
- Primary Route through development
 - Secondary Routes through development
 - Designated Combined Use Cycle/Pedestrian Path 3m wide
 - Designated Pedestrian Footpath - to ensure site connectivity
 - Combined Pedestrian / Cycle Way - 3m wide - to ensure site connectivity through Central Wetland Area and wider development.
 - Location of nearest LEAP

SCALE 1/500
0m 5m 10m 15m 20m 25m

D	Bus Stop & Tarmac Crossing location and Visitor kiosk's updated.	11.05.22
C	Sale Crossing added to Spine Rd (opposite School/Southern section) Bus Stop / Visitor Space relocated to southern section of Spine Rd S18 Roads with development parcel updated as per comments made by HCC.	25.02.22
B	Minor updates to Pedestrian and Cycle routes as per latest changes to plans.	12.10.21
A	Redline Application Boundary created.	22.07.21
Rev		date
PERSIMMON Together, we make a home Persimmon Homes Thames Valley Persimmon House, Knot Road, Cannemore, Surrey GU13 3JQ Tel: 01276 809080		
Site: Phase 5 Littlehampton		Date: April, 2021
Drawing Title: Movement & Hierarchy Plan		Scale: 1:500 @ AOP
Drawing Status: SUBMITTED		Drawn: AT
		Checked: ME
		Rev: D