


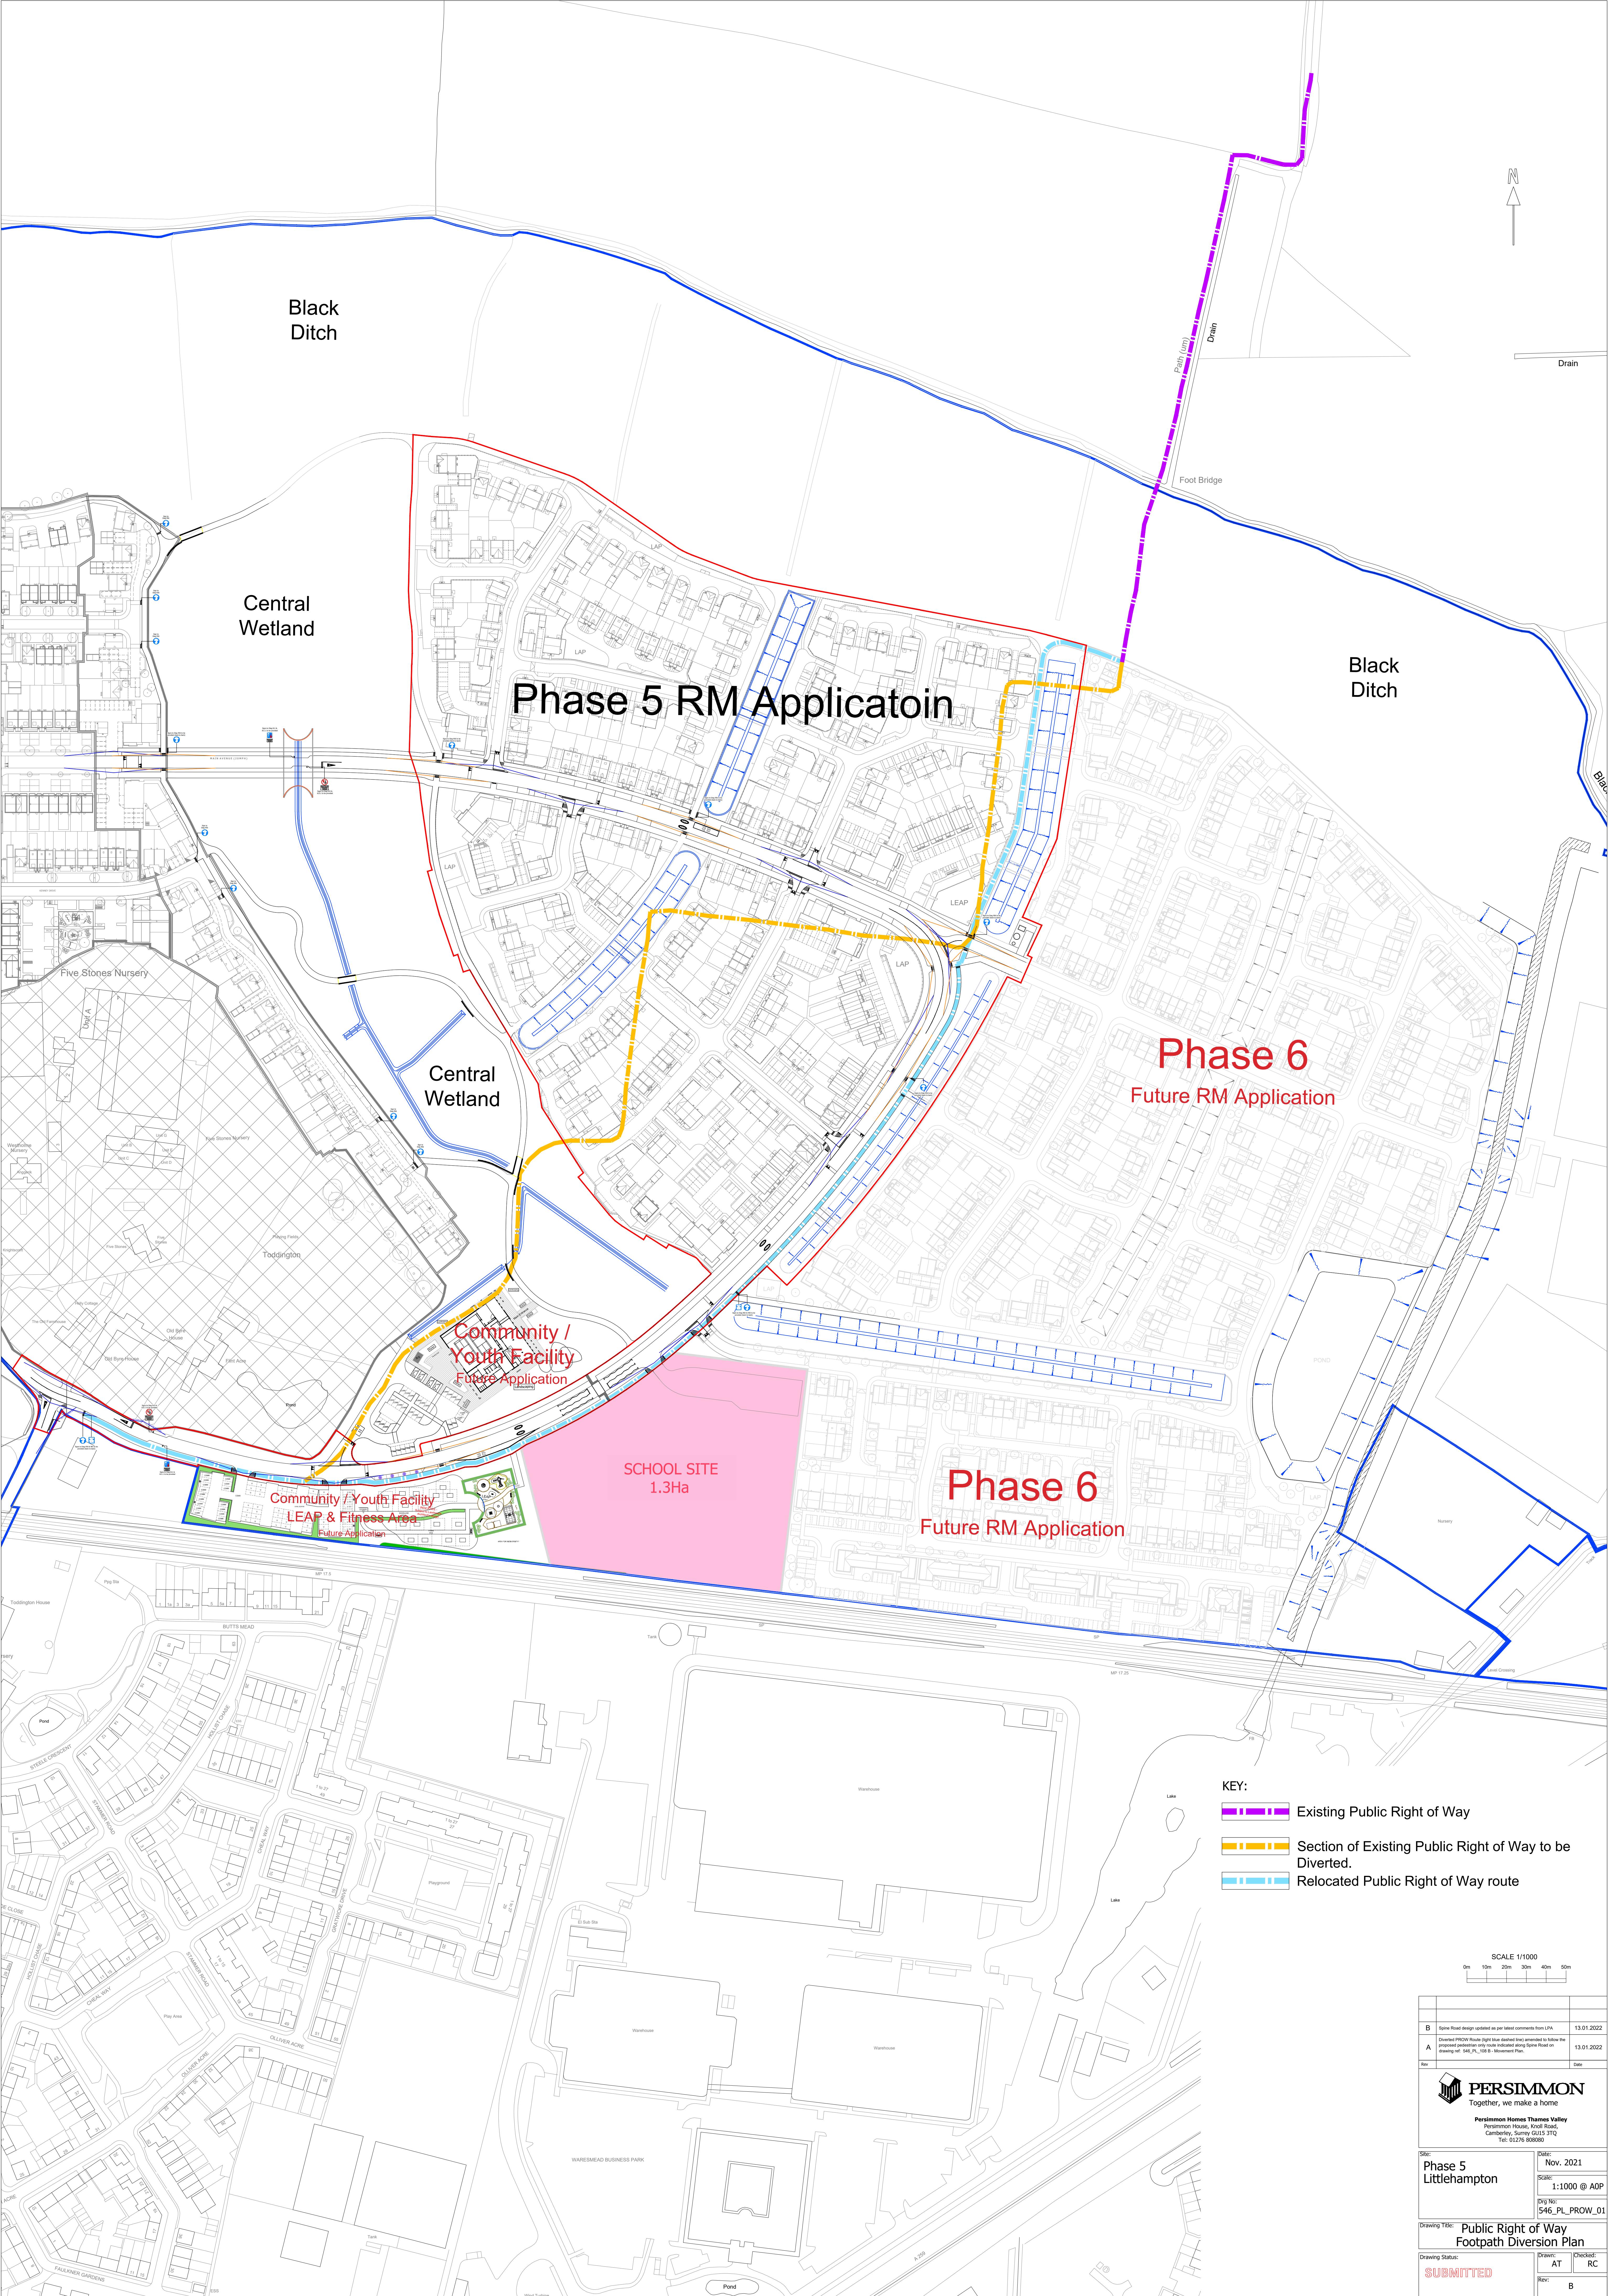

- KEY:
- Existing Public Right of Way
 - Section of Existing Public Right of Way to be Diverted.
 - Relocated Public Right of Way route

SCALE 1/1000
0m 10m 20m 30m 40m 50m

B	Spine Road design updated as per latest comments from LPA.		13.01.2022
A	Diverted PROW Route (right blue dashed line) amended to follow the proposed pedestrian only route indicated along Spine Road on drawing ref: 546_PL_100 B: Movement Plan.		13.01.2022
Rev			Date
PERSIMMON Together, we make a home Persimmon Homes Thames Valley Persimmon House, Knot Road, Cambridge, Surrey GU13 3TQ Tel: 01276 809880			
Site: Phase 5 Littlehampton		Date: Nov. 2021	
		Scale: 1:1000 @ A0P	
		P10 No: 546_PL_PROW_01	
Drawing Title: Public Right of Way Footpath Diversion Plan			
Drawing Status: SUBMITTED		Drawn: AT	Checked: RC
		Rev:	B