


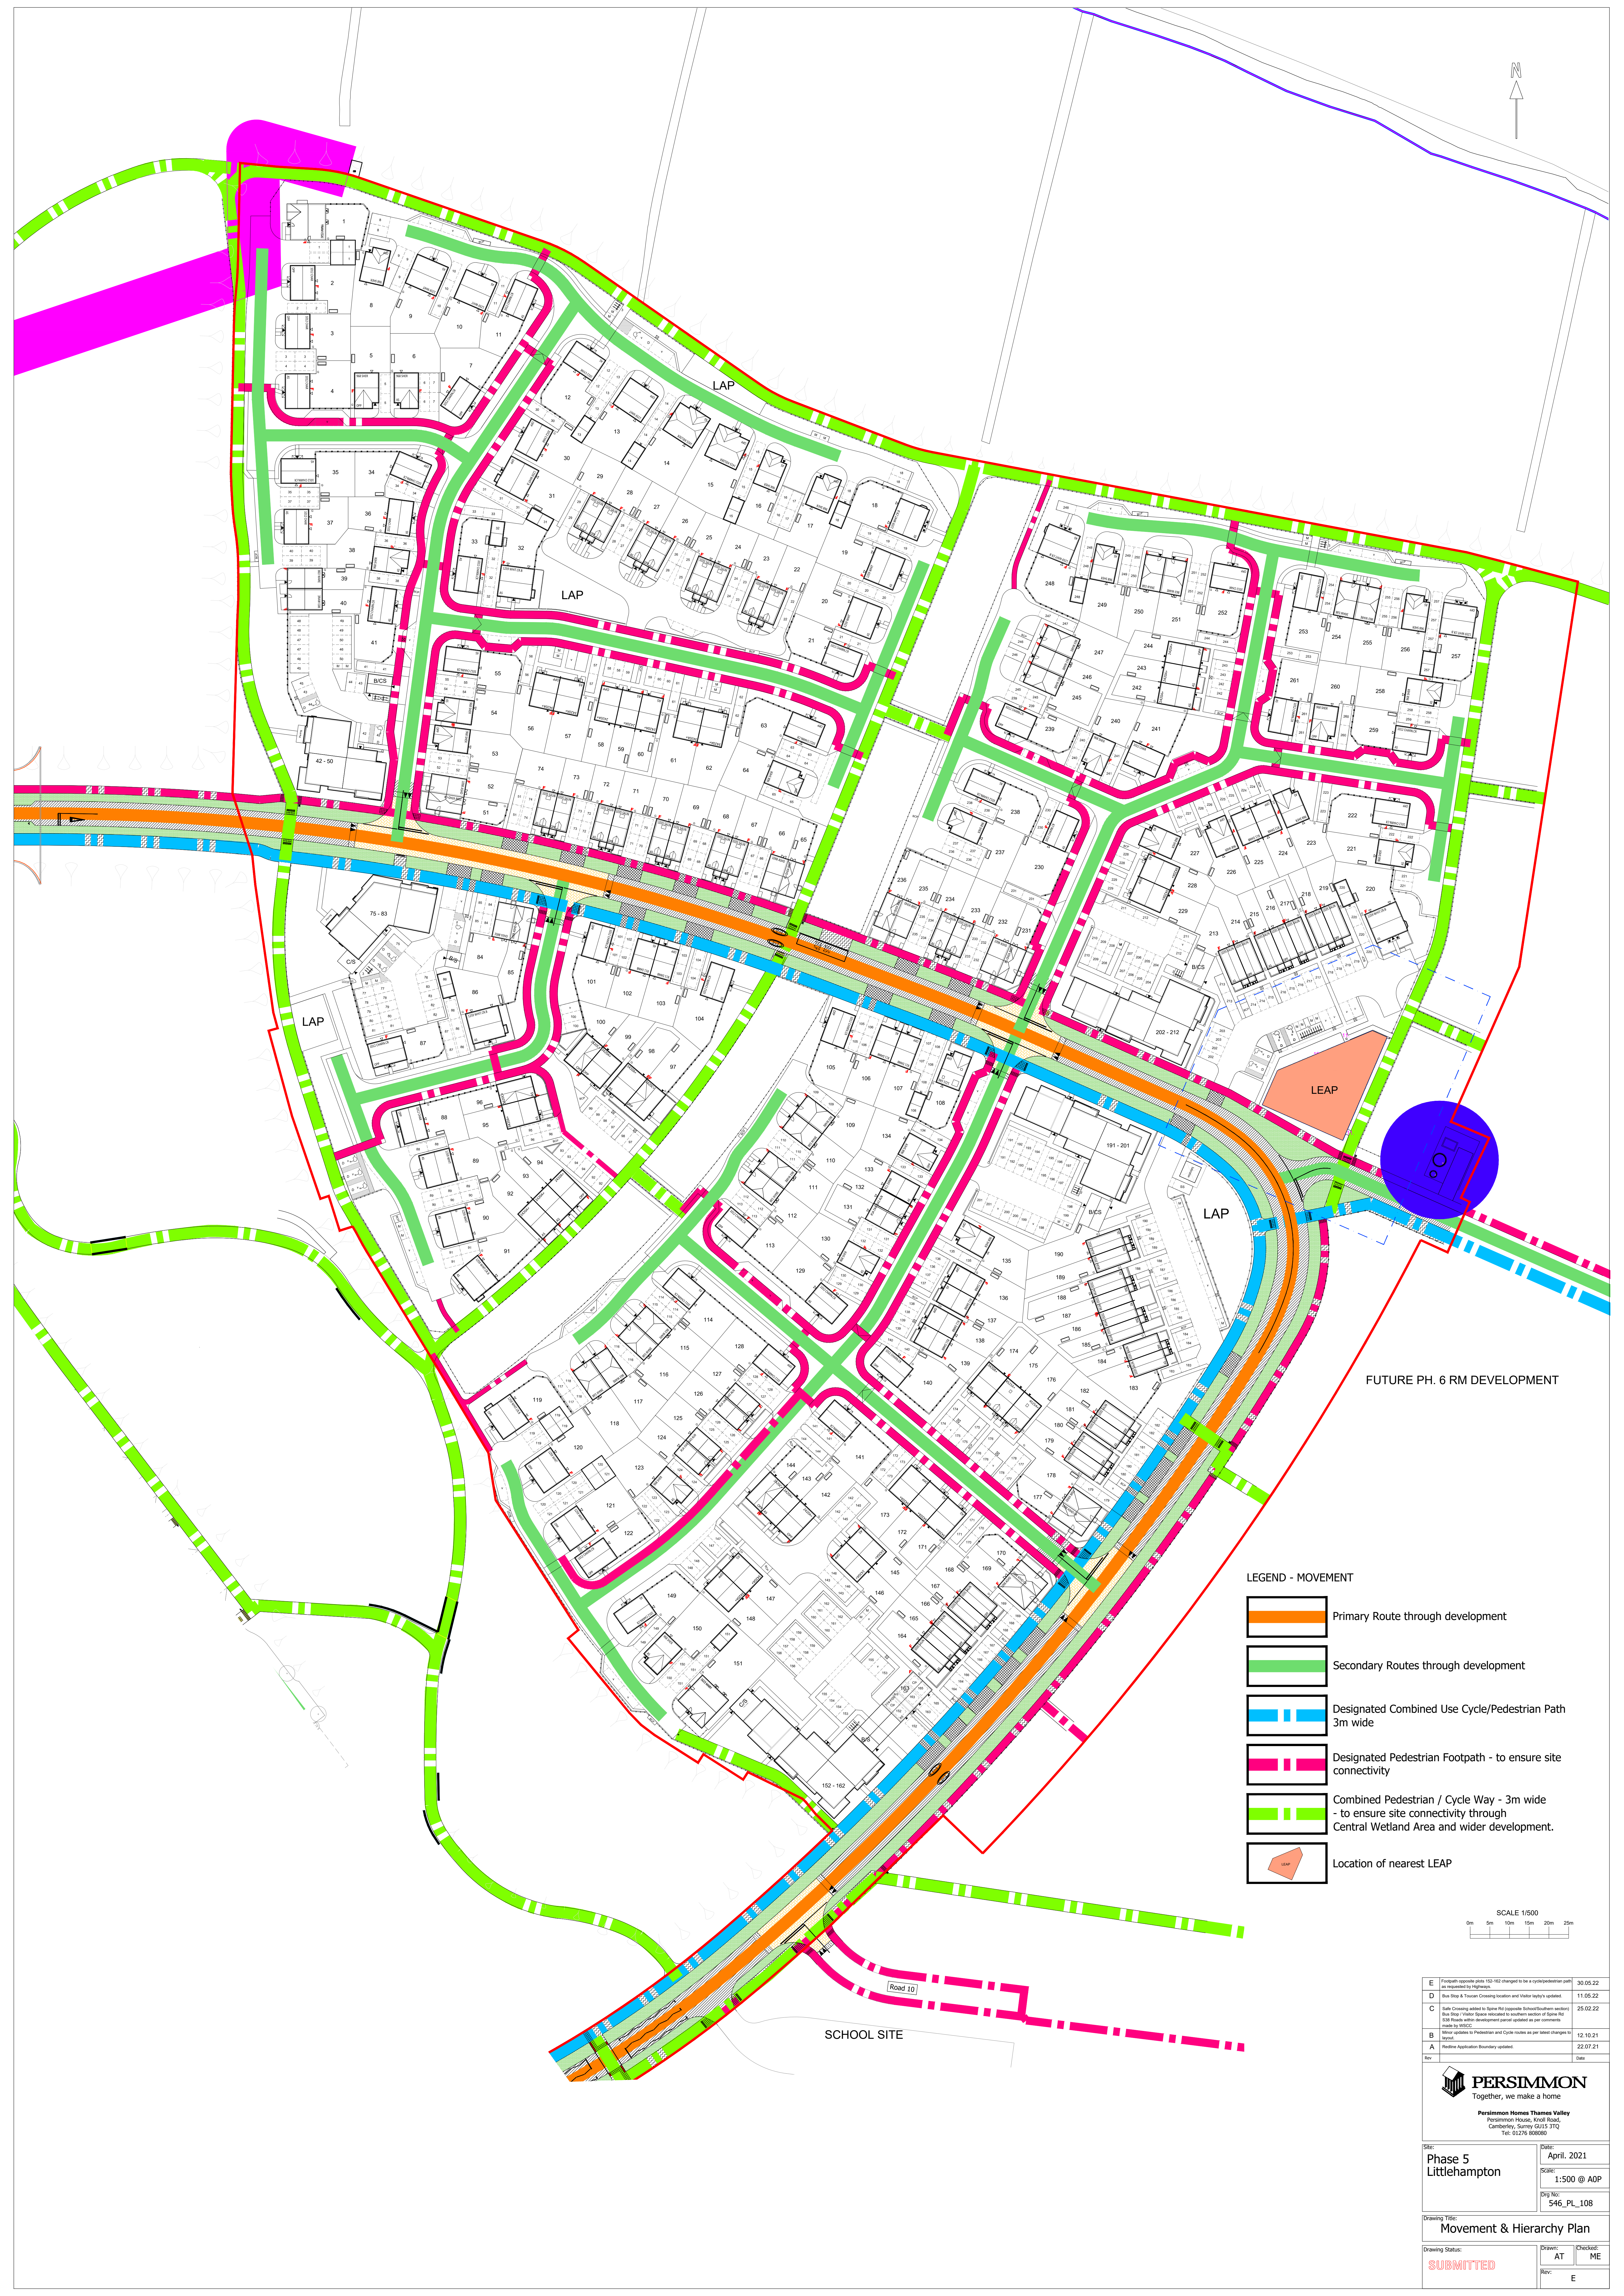

E		Footpath opposite plots 102-103 changed to be a cycle/pedestrian path as requested by Highways.	30.05.22
D		Bus Stop & Tarmac Crossing location and Valler highway updated.	11.05.22
C		Sale Crossing added to Spine Rd (opposite School/Southern section)	25.02.22
B		Bus Stop Valler Space relocated to southern section of Spine Rd	
A		Minor updates to Pedestrian and Cycle routes as per latest changes to plans.	12.10.21
Rev		Redline Application Boundary updated.	22.07.21
Rev			date
PERSIMMON Together, we make a home Persimmon Homes Thames Valley Persimmon House, Knot Road, Cannock, Staffs ST10 3JQ Tel: 01276 809080			
Site:		Phase 5 Littlehampton	Date: April, 2021
Scale:		1:500 @ AOP	
Drawing Title:		Movement & Hierarchy Plan	
Drawing Status:		SUBMITTED	
Drawn:		AT	Checked: ME
Rev:			E