


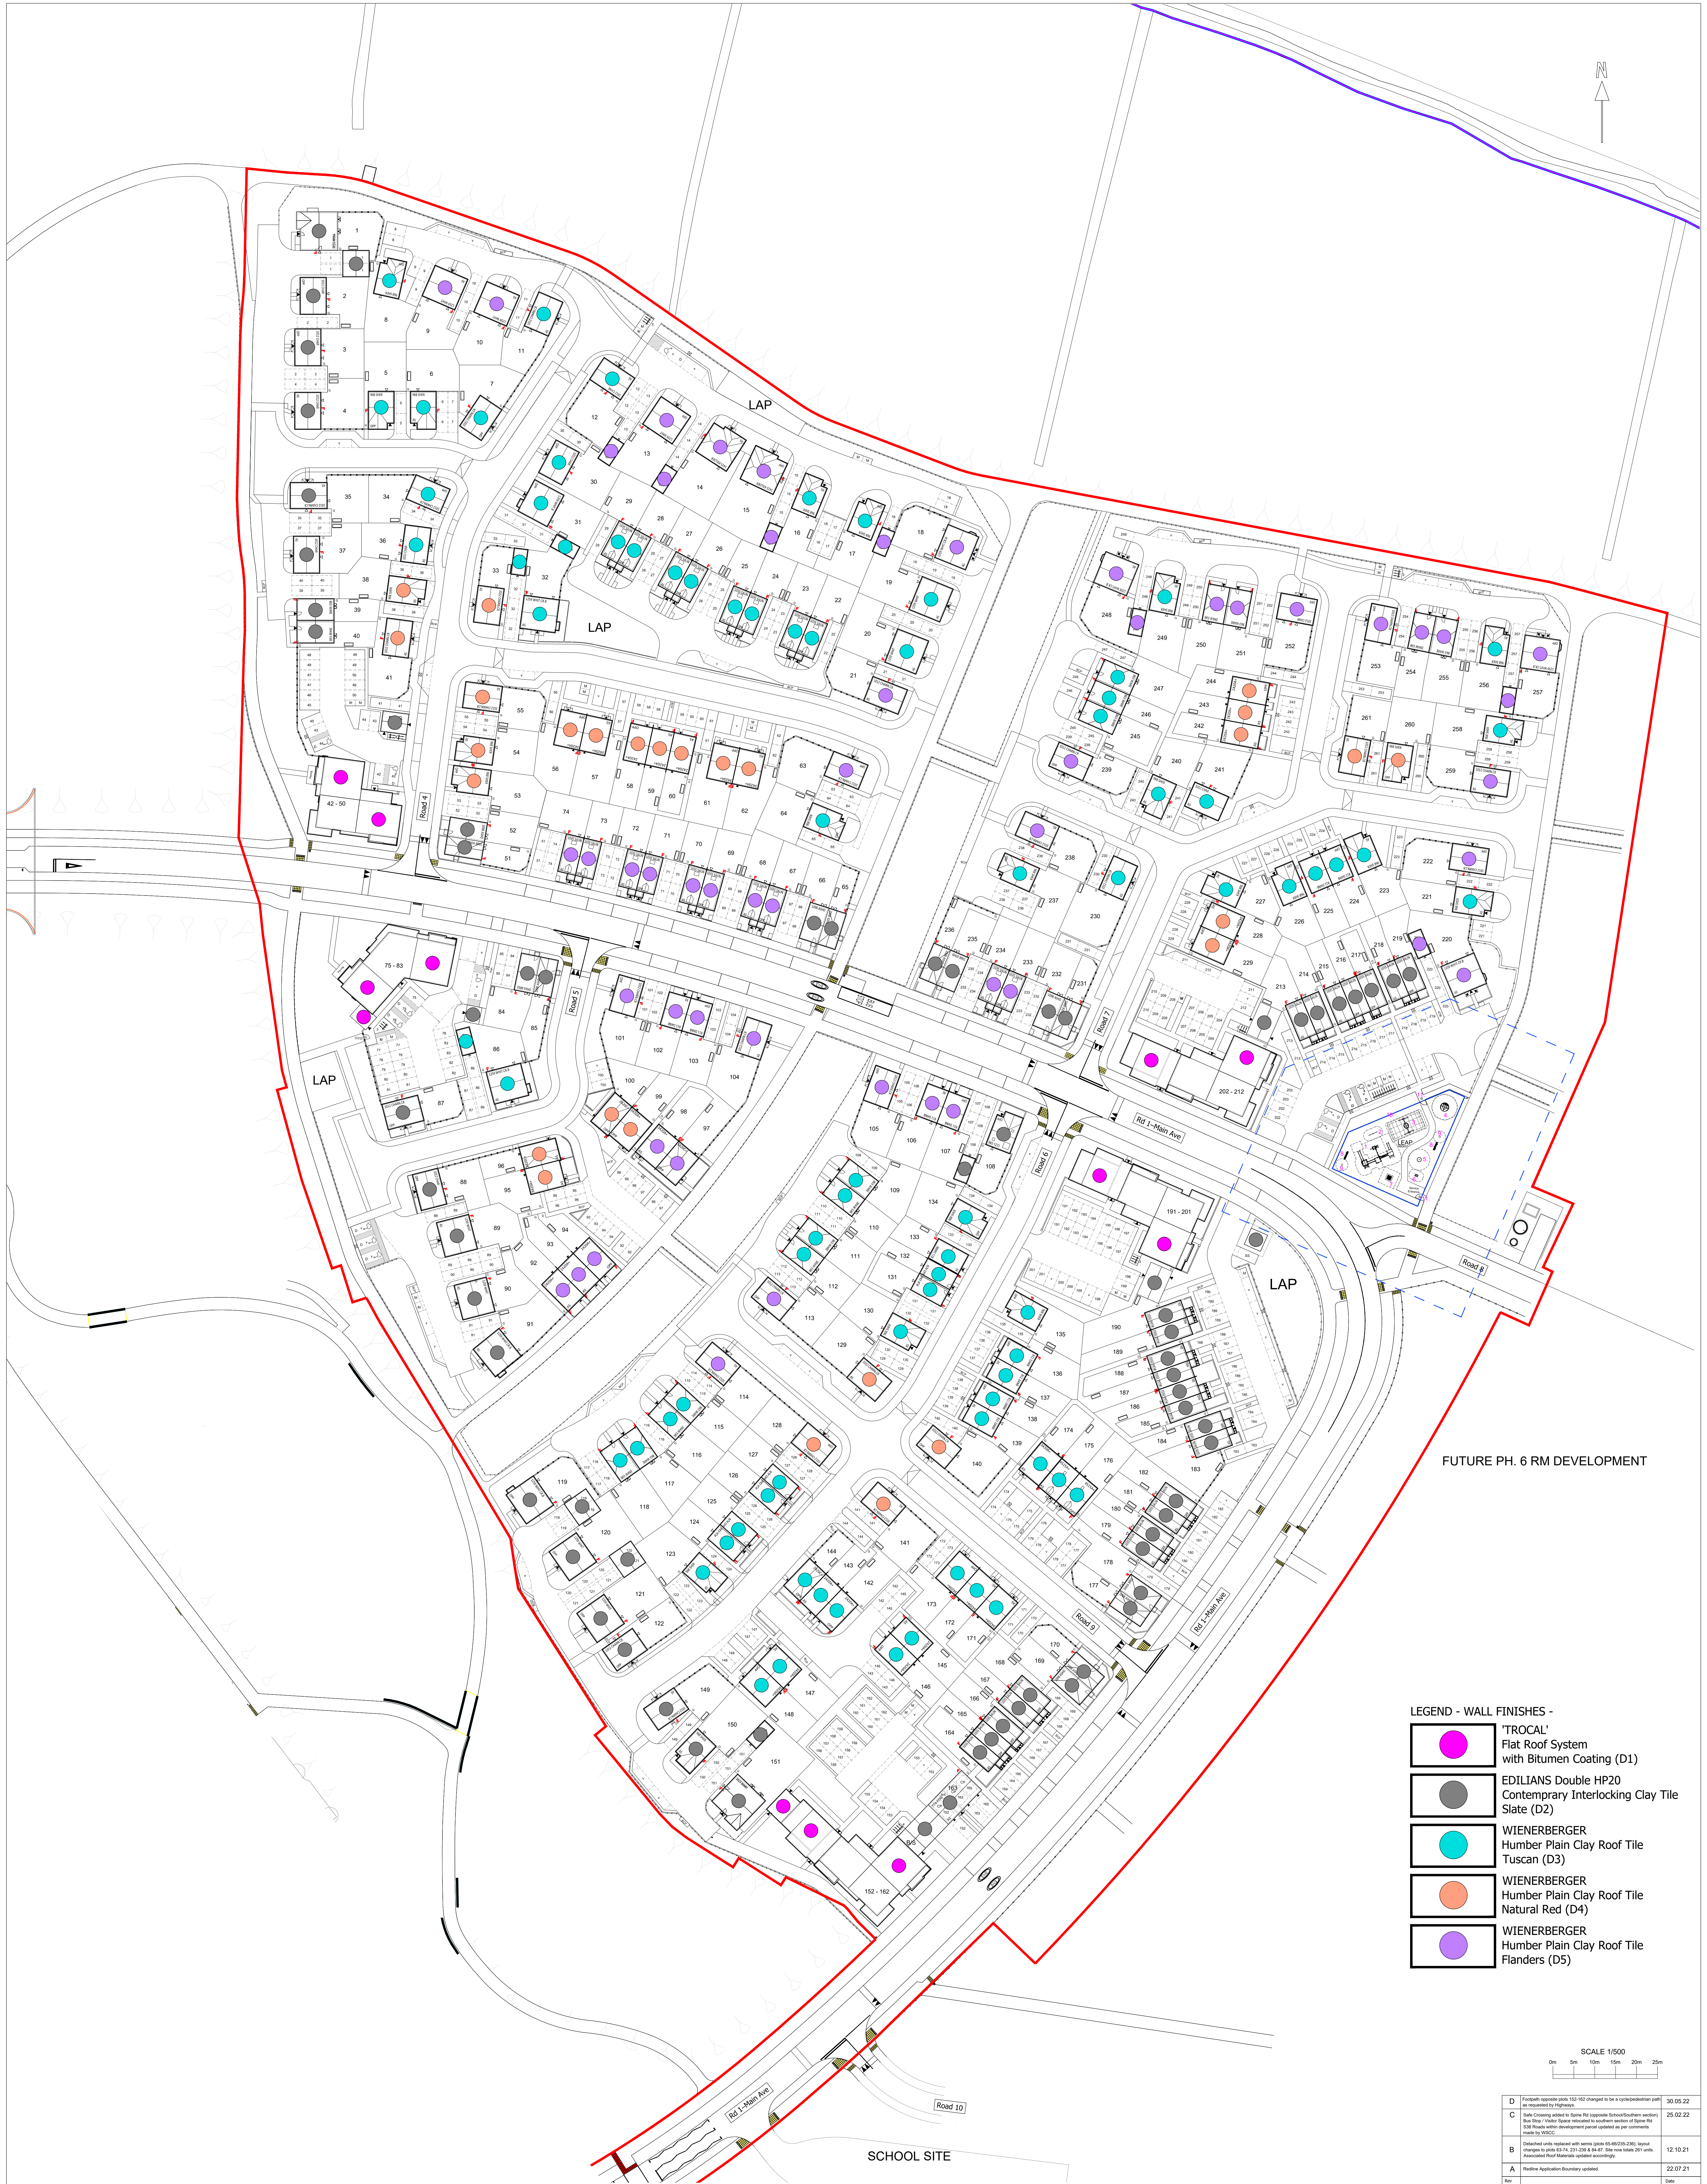
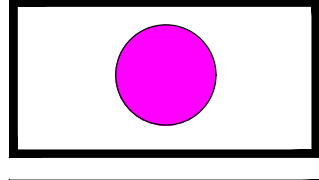
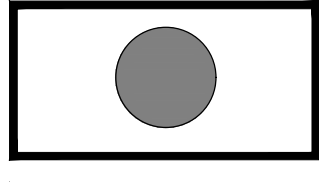
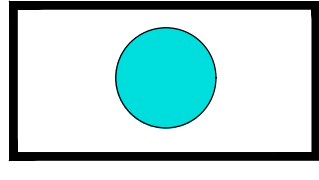


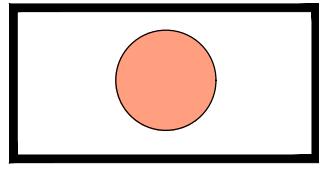

- LEGEND - WALL FINISHES -
-  'TROCAL' Flat Roof System with Bitumen Coating (D1)
 -  EDILIAN'S Double HP20 Contemporary Interlocking Clay Tile Slate (D2)
 -  WIENERBERGER Humber Plain Clay Roof Tile Tuscan (D3)
 -  WIENERBERGER Humber Plain Clay Roof Tile Natural Red (D4)
 -  WIENERBERGER Humber Plain Clay Roof Tile Flanders (D5)

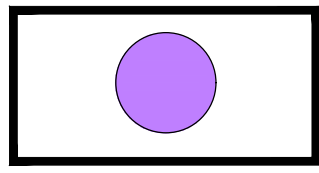

D	Footpath opposite plots 152-162 changed to be a cycle/pedestrian path as requested by TfW	30.05.22
C	Safe Crossing added to Sane Rd (opposite School/Southen) section Blue Way / Yellow Square relocated to southern section of Sane Rd 535 Roads within development parcel updated as per comments made to TfW	25.02.22
B	Detached units replaced with semi plots (S-46/225-226), layout changed to allow 45% 201/234 4.5m x 4.5m. One new semi 201 units. Associated Roof Materials updated accordingly	12.10.21
A	Redline Application Boundary updated	22.07.21
Rev		Date

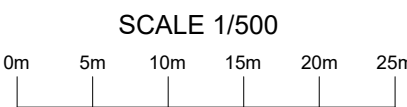

Site:	Phase 5 Littlehampton	Date:	April, 2021
Scale:	1:500 @ AOP		
Dwg No:	546_PL_110		

Drawing Title: Roof Finishes Plan

Drawing Status:	Drawn:	Checked:
SUBMITTED	AT	ME
Rev:		D