



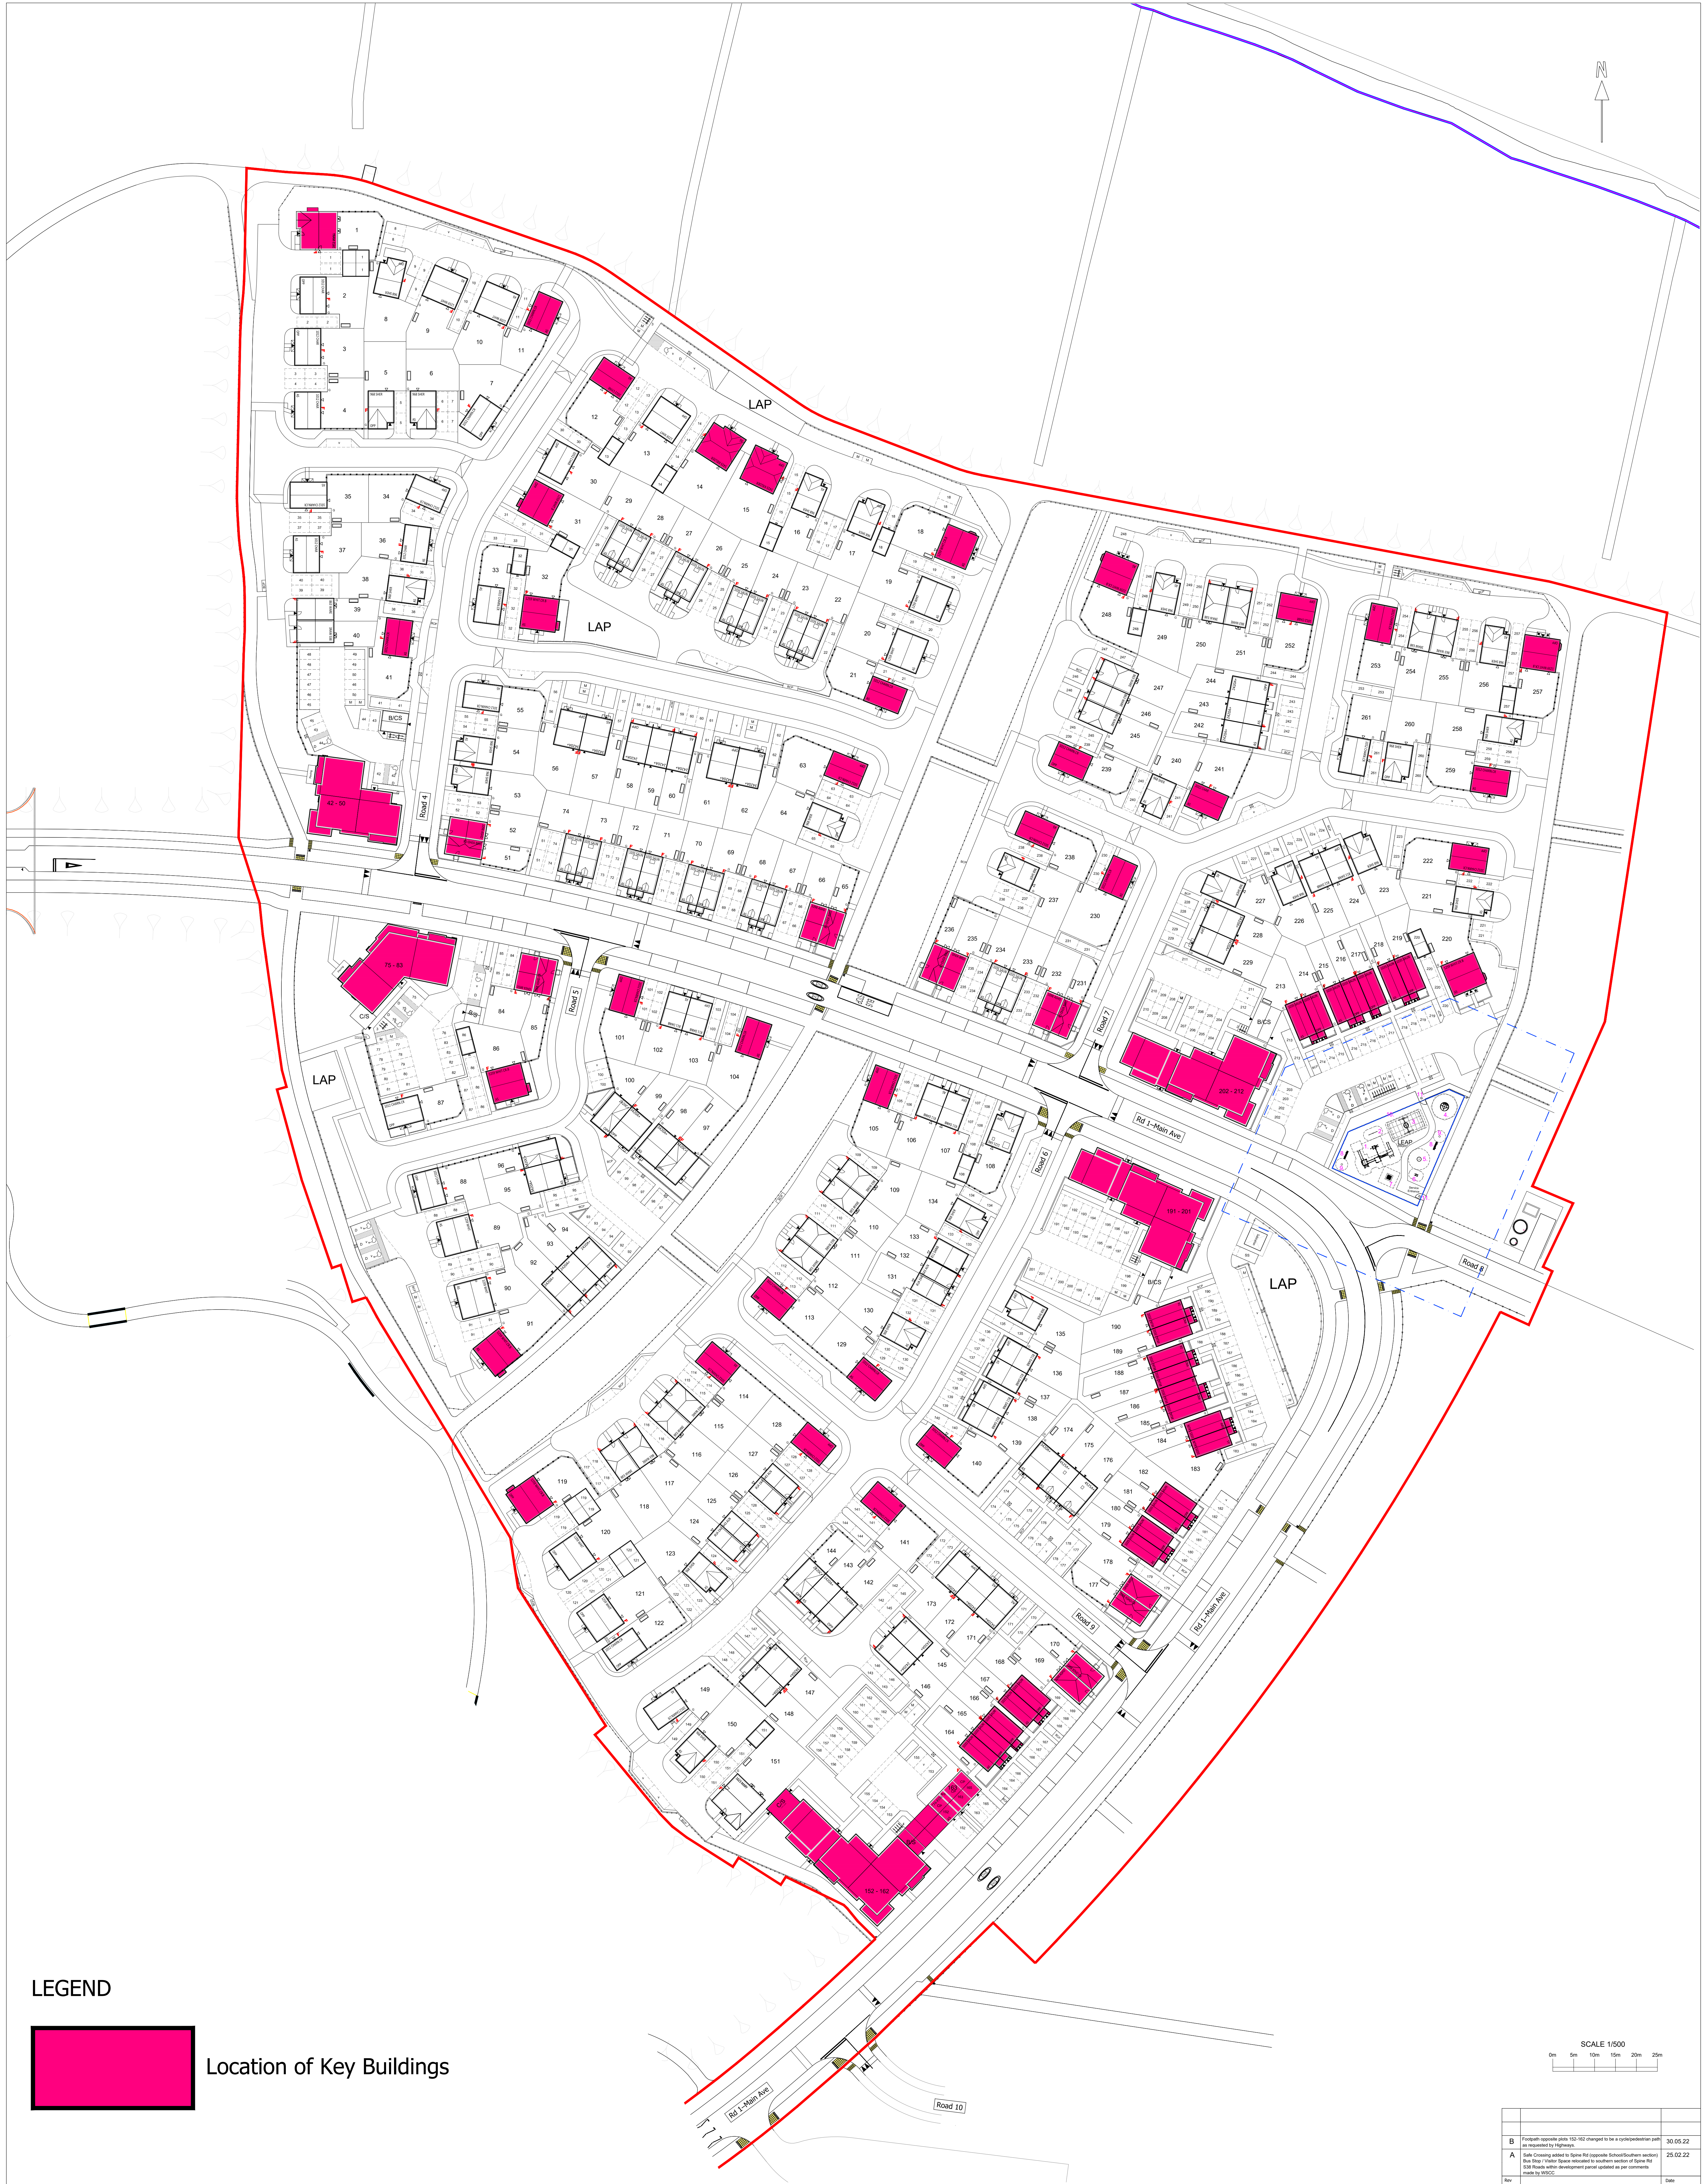

LEGEND

Location of Key Buildings

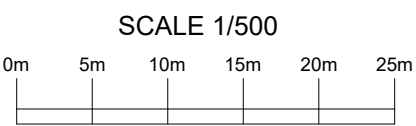

B	Footpath opposite plots 152-162 changed to be a cycle/pedestrian path as requested by TfW	30.05.22
A	Sale Crossing added to Spine Rd (opposite School/Southern section) Blue Bus / Visitor Space relocated to southern section of Spine Rd B38 Roads within development parcel updated as per comments made by TfW	25.02.22
Rev		Date
PERSIMMON Together, we make a home Persimmon Homes Thames Valley Persimmon House, Knot Road, Cambridge, Surrey GU13 3JQ Tel: 01276 809080		
Site:	Phase 5 Littlehampton	Date: Oct. 2021
Scale:	1:500 @ ADP	
File No:	546_PL_111	
Drawing Title: Key Buildings Location Plan		
Drawing Status: SUBMITTED		
Drawn:	AT	Checked: ME
Rev:		B