



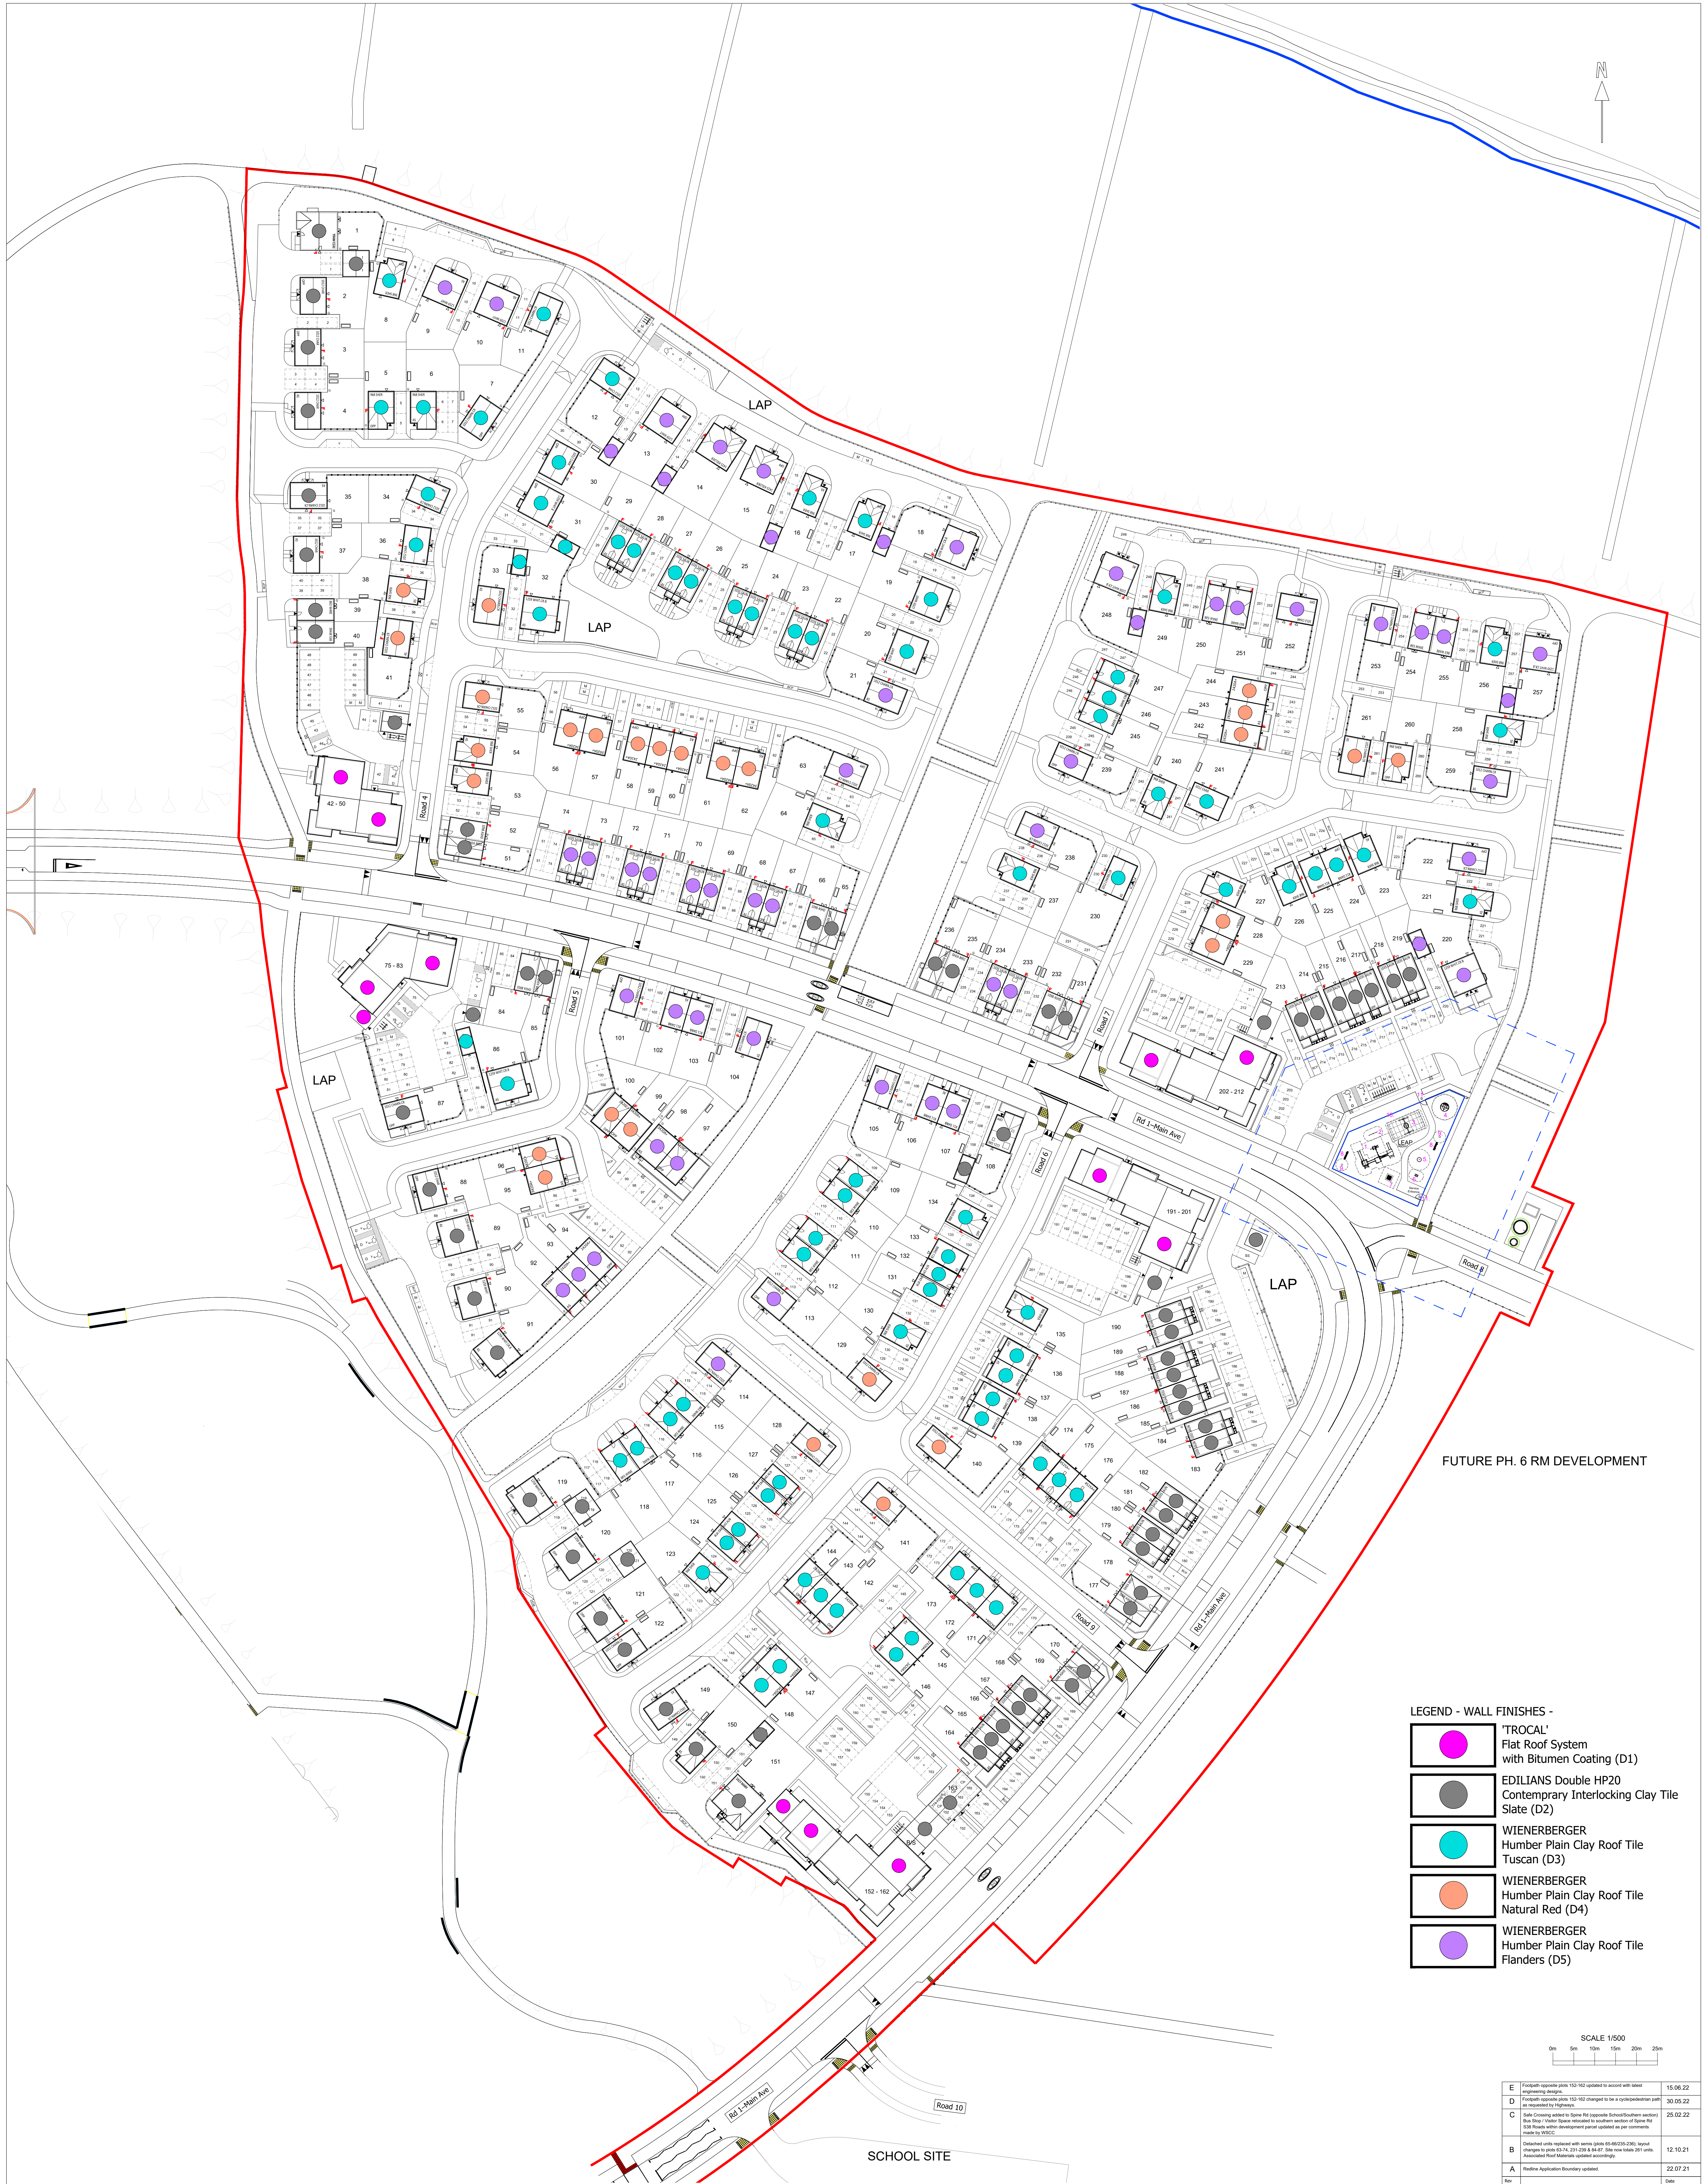

LEGEND - WALL FINISHES -

- 'TROCAL' Flat Roof System with Bitumen Coating (D1)
- EDILIAN'S Double HP20 Contemporary Interlocking Clay Tile Slate (D2)
- WIENERBERGER Humber Plain Clay Roof Tile Tuscan (D3)
- WIENERBERGER Humber Plain Clay Roof Tile Natural Red (D4)
- WIENERBERGER Humber Plain Clay Roof Tile Flanders (D5)

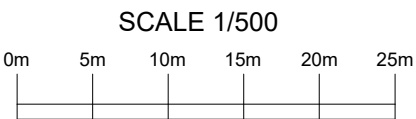

E	Footpath opposite plots 152-162 updated to accord with latest engineering drawings	15.06.22
D	Footpath opposite plots 152-162 changed to be a cycle/pedestrian path as requested by TfW	30.05.22
C	Bath Crossing added to Spine Rd (opposite School/Southern section) Blue Way / Yellow Space reserved to southern section of Spine Rd 535 Roads within development parcel updated as per comments made to TfW	25.02.22
B	Detached units replaced with semi plots (S-46/25-28); layout changed to allow S-15, S-16, S-17, S-18 & S-19. New road (S-19) added. Associated Road Materials updated accordingly	12.10.21
A	Redline Application Boundary updated	22.07.21
Rev		Date

PERSIMMON
Together, we make a home
Persimmon Homes Thames Valley
Persimmon House, Knoll Road,
Cambridge, Surrey GU15 3TQ
Tel: 01276 808080

Site:	Phase 5 Littlehampton	Date:	April, 2021
Scale:	1:500 @ AOP	Scale:	1:500 @ AOP
Proj No:	546_PL_110	Proj No:	546_PL_110

Drawing Title:	Roof Finishes Plan
----------------	--------------------

Drawing Status:	SUBMITTED	Drawn:	AT	Checked:	ME
Rev:		Rev:		Rev:	E