


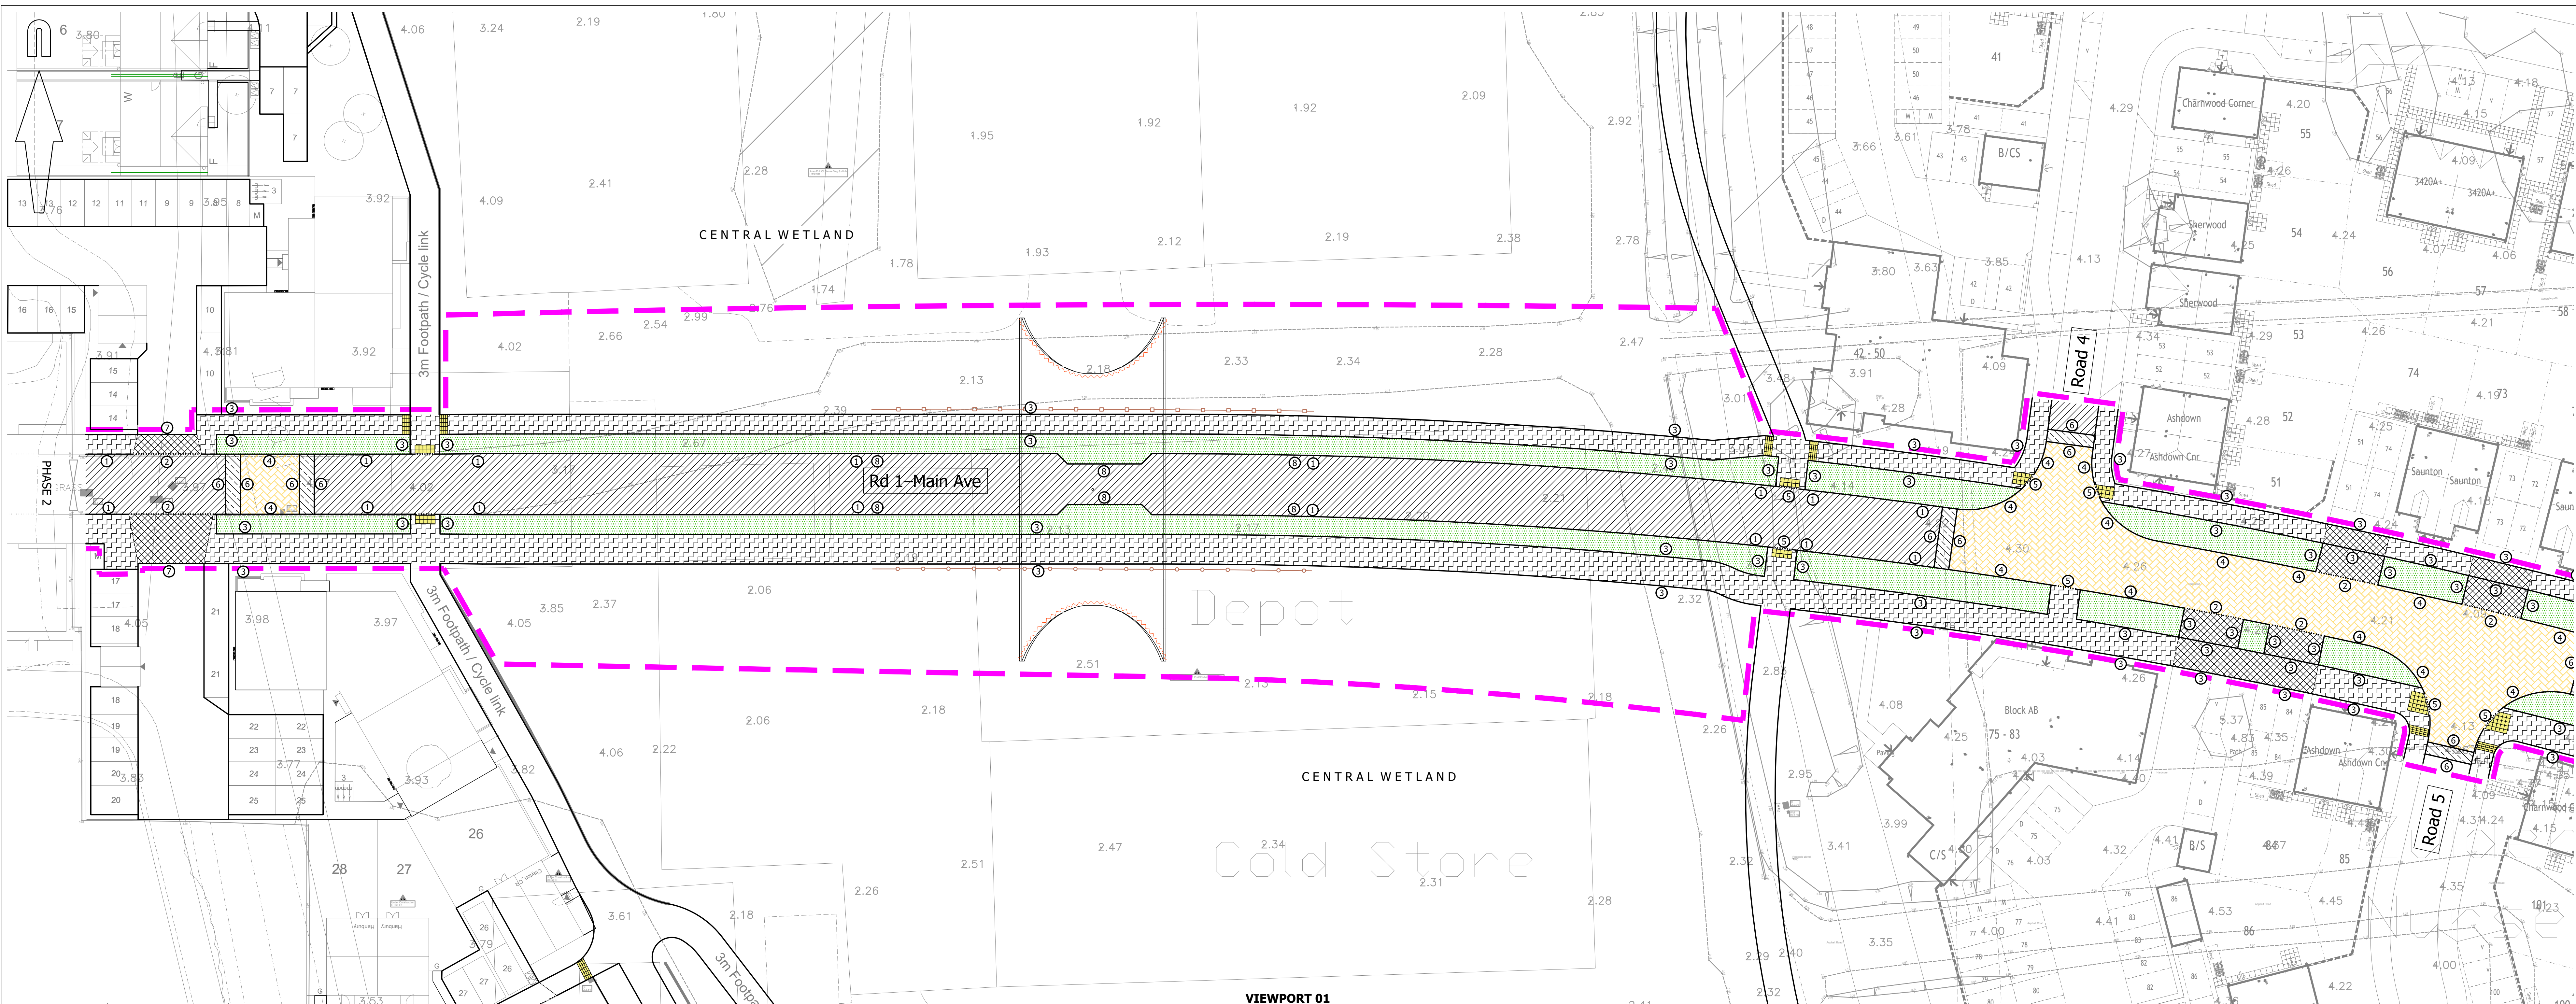


A0 ORIGINAL

© Crown copyright and database rights 2022. Ordnance Survey 100031073.

KEY:

- EXISTING KERB LINE
- PROPOSED KERB/EDGING LINE
- PROPOSED DROPPED KERB
- PROPOSED 1.0m HIGH KEE CLAMP RAIL
- PROPOSED 1.1m HIGH NAILED FENCE (BRACKNELL FOREST COUNCIL DRAWING NO. SD/300/01)
- PROPOSED 1.4m HIGH NAILED FENCE (BRACKNELL FOREST COUNCIL DRAWING NO. SD/300/01)
- PROPOSED FULL DEPTH FLEXIBLE LOCAL DISTRIBUTOR ROAD CARRIAGEWAY CONSTRUCTION (IN ACCORDANCE WITH WSCC DETAIL S278/38/21)
- EXISTING ROAD TO BE BROKEN OUT AND REINSTATED WITH FULL DEPTH FLEXIBLE CARRIAGEWAY CONSTRUCTION (IN ACCORDANCE WITH WSCC DETAIL S278/38/21)
- PROPOSED BITUMEN MACADAM FOOTWAY CONSTRUCTION (IN ACCORDANCE WITH WSCC DETAIL S278/38/04)
- PROPOSED BITUMEN MACADAM FOOTWAY CROSSOVER TYPE 1 (IN ACCORDANCE WITH WSCC DETAIL S278/38/07)
- PROPOSED FULL DEPTH LOCAL DISTRIBUTOR RAISED TABLE CONSTRUCTION MAIN AVENUE (WSCC DETAIL S278/38/16)
- PROPOSED MARSHALLS BLOCK PAVED BRINDLE COLOUR LAID IN HARRINGBONE PATTERN (IN ACCORDANCE WITH WSCC DETAIL S278/38/21) (ONLY ON RAISED TABLES)
- PROPOSED SOFT LANDSCAPING (REFER TO LANDSCAPE ARCHITECT DRAWINGS)
- PROPOSED BUFF COLOURED TACTILE PAVING
- PROPOSED CORDUROY HAZARD WARNING PAVING
- PROPOSED RED COLOURED TACTILE PAVING
- LIMIT OF WORKS ASSOCIATED WITH MAIN AVENUE

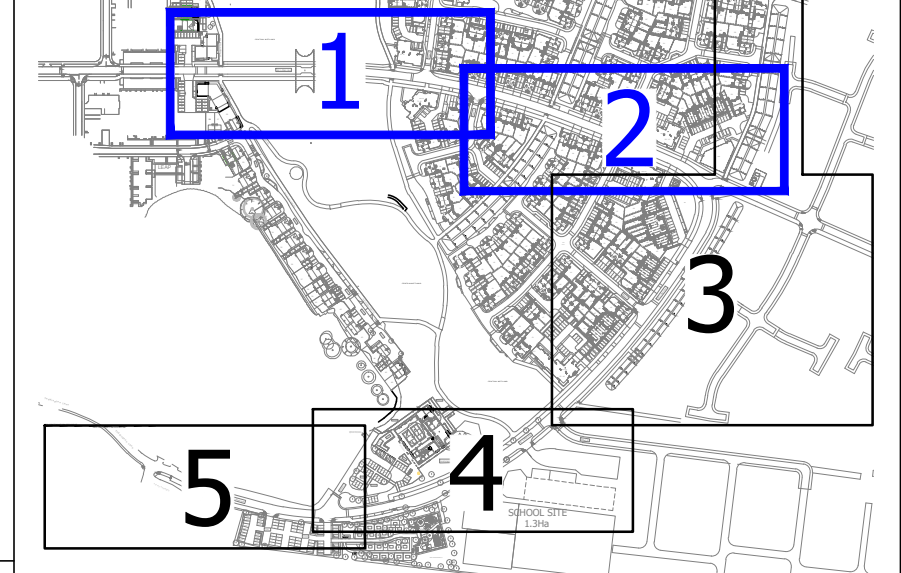

- NOTES:**
- This drawing is not to be scaled.
 - Drawing based on Banners Gate Engineering Base drawing reference "X-21044 - Engineering Base", received on 22/06/2022.
 - Based on topographic survey by Subvision Surveys undertaken in March 2022.
 - This drawing is to be read in conjunction with all other relevant engineering and landscaping drawings. Any discrepancies are to be reported to the Engineer immediately for clarification.

KERB TYPES

- TYPE 0 - NO KERB
- TYPE 1 - 125x255mm type H82 precast concrete kerb to BS EN 1340:2003 Figure NA.1(c) laid with 125mm upstand with ST1 concrete bed and backing
- TYPE 2 - 125x150mm type BN precast concrete kerb laid 25mm for vehicular access to Figure NA.1(a) of BS EN 1340:2003 with mix ST1 concrete bed and backing.
- TYPE 3 - 50x150mm type EF precast concrete flat top edging to Figure NA.3(b) of BS EN 1340:2003 with mix ST1 concrete bed and backing.
- TYPE 4 - 125x255mm type H82 precast concrete kerb to BS EN 1340:2003 Figure NA.1(c) laid with 50mm upstand with ST1 concrete bed and backing
- TYPE 5 - 125x150mm type BN precast concrete kerb laid flush (0 to 6mm) to Figure NA.1(a) of BS EN 1340:2003 with mix ST1 concrete bed and backing.
- TYPE 6 - Marshalls 'Speedcheck' kerb (or similar approved) laid at bottom of ramp only, refer to WSCC DETAIL S278/38/16)
- KERB TYPE 7 - 125x255mm type CS1 precast concrete flat top kerb laid flush to adjoining carriageway to Figure NA.1(f) of BS EN 1340:2003 with mix ST1 concrete bed and backing.
- KERB TYPE 8 - 390x400mm Marshalls precast concrete Titan High Containment kerb laid with a 296mm upstand to adjoining carriageway and mix ST4 concrete bed and backing with a 300mm x 16mm Ø mild steel dowel bar at 450 c/c.

FOR TENDER

T10	Drawing updated following meeting with WSCC on 04/06/22. (TC)	IC	15/06/2022
T9	Key updates. (TC)	SF	30/05/2022
T8	Tactile paving at civic crossing points amended. (TC)	IC	19/04/2022
T7	Drawing updated following RSA comments received on 12/01/22 and comments from WSCC dated 08/02/22. (TC)	IC	24/02/2022
T6	Surface finishes amended at raised tables. EF edging added to crossovers. (IC)	SF	06/01/2022
T5	Crossover updated for plots B4-B5 following revised Architect's layout received on 22/11/2021. (clouded) (TC)	SF	24/11/2021
T4	Drawing updated following comments from RSA received on 12/06/21. Crossovers updated following revised Architect's layout. (clouded) (TC)	SF	26/10/2021
T3	3m wide verge added to main avenue. Junction locations amended following revised phase 3 layout and foul pumping station relocated. (TC)	SF	26/05/2021
T2	Drawing updated following liaison with WSCC and PHV. (TC)	SF	18/03/2021
T1	Initial Issue. (TC)	SF	20/12/2019

rev.	amendment	checked	date
------	-----------	---------	------

m3 mayer brown

Mayer Brown Limited
Lion House, Oriental Road, Woking, Surrey GU24 8AR
Telephone 01483 750 508 Fax 01483 750 437
woking@mc3mayerbrown.co.uk www.mc3mayerbrown.co.uk

client: PERSIMMON HOMES THAMES VALLEY

project: NORTH LITTLEHAMPTON
EAST OF WETLANDS
MAIN AVENUE & NORTHERN CROSSING

scale: 1:250 drawn by: TC checked by: SF

date: OCTOBER 2019 cad file: 30.DWG

title: CONSTRUCTION TREATMENTS DRAWING
(SHEET 1 OF 3)

Mayer Brown Limited jobcode	submittal	revision
		T10

drawing number: A/PHLITTLE.MAIN.1/30-1