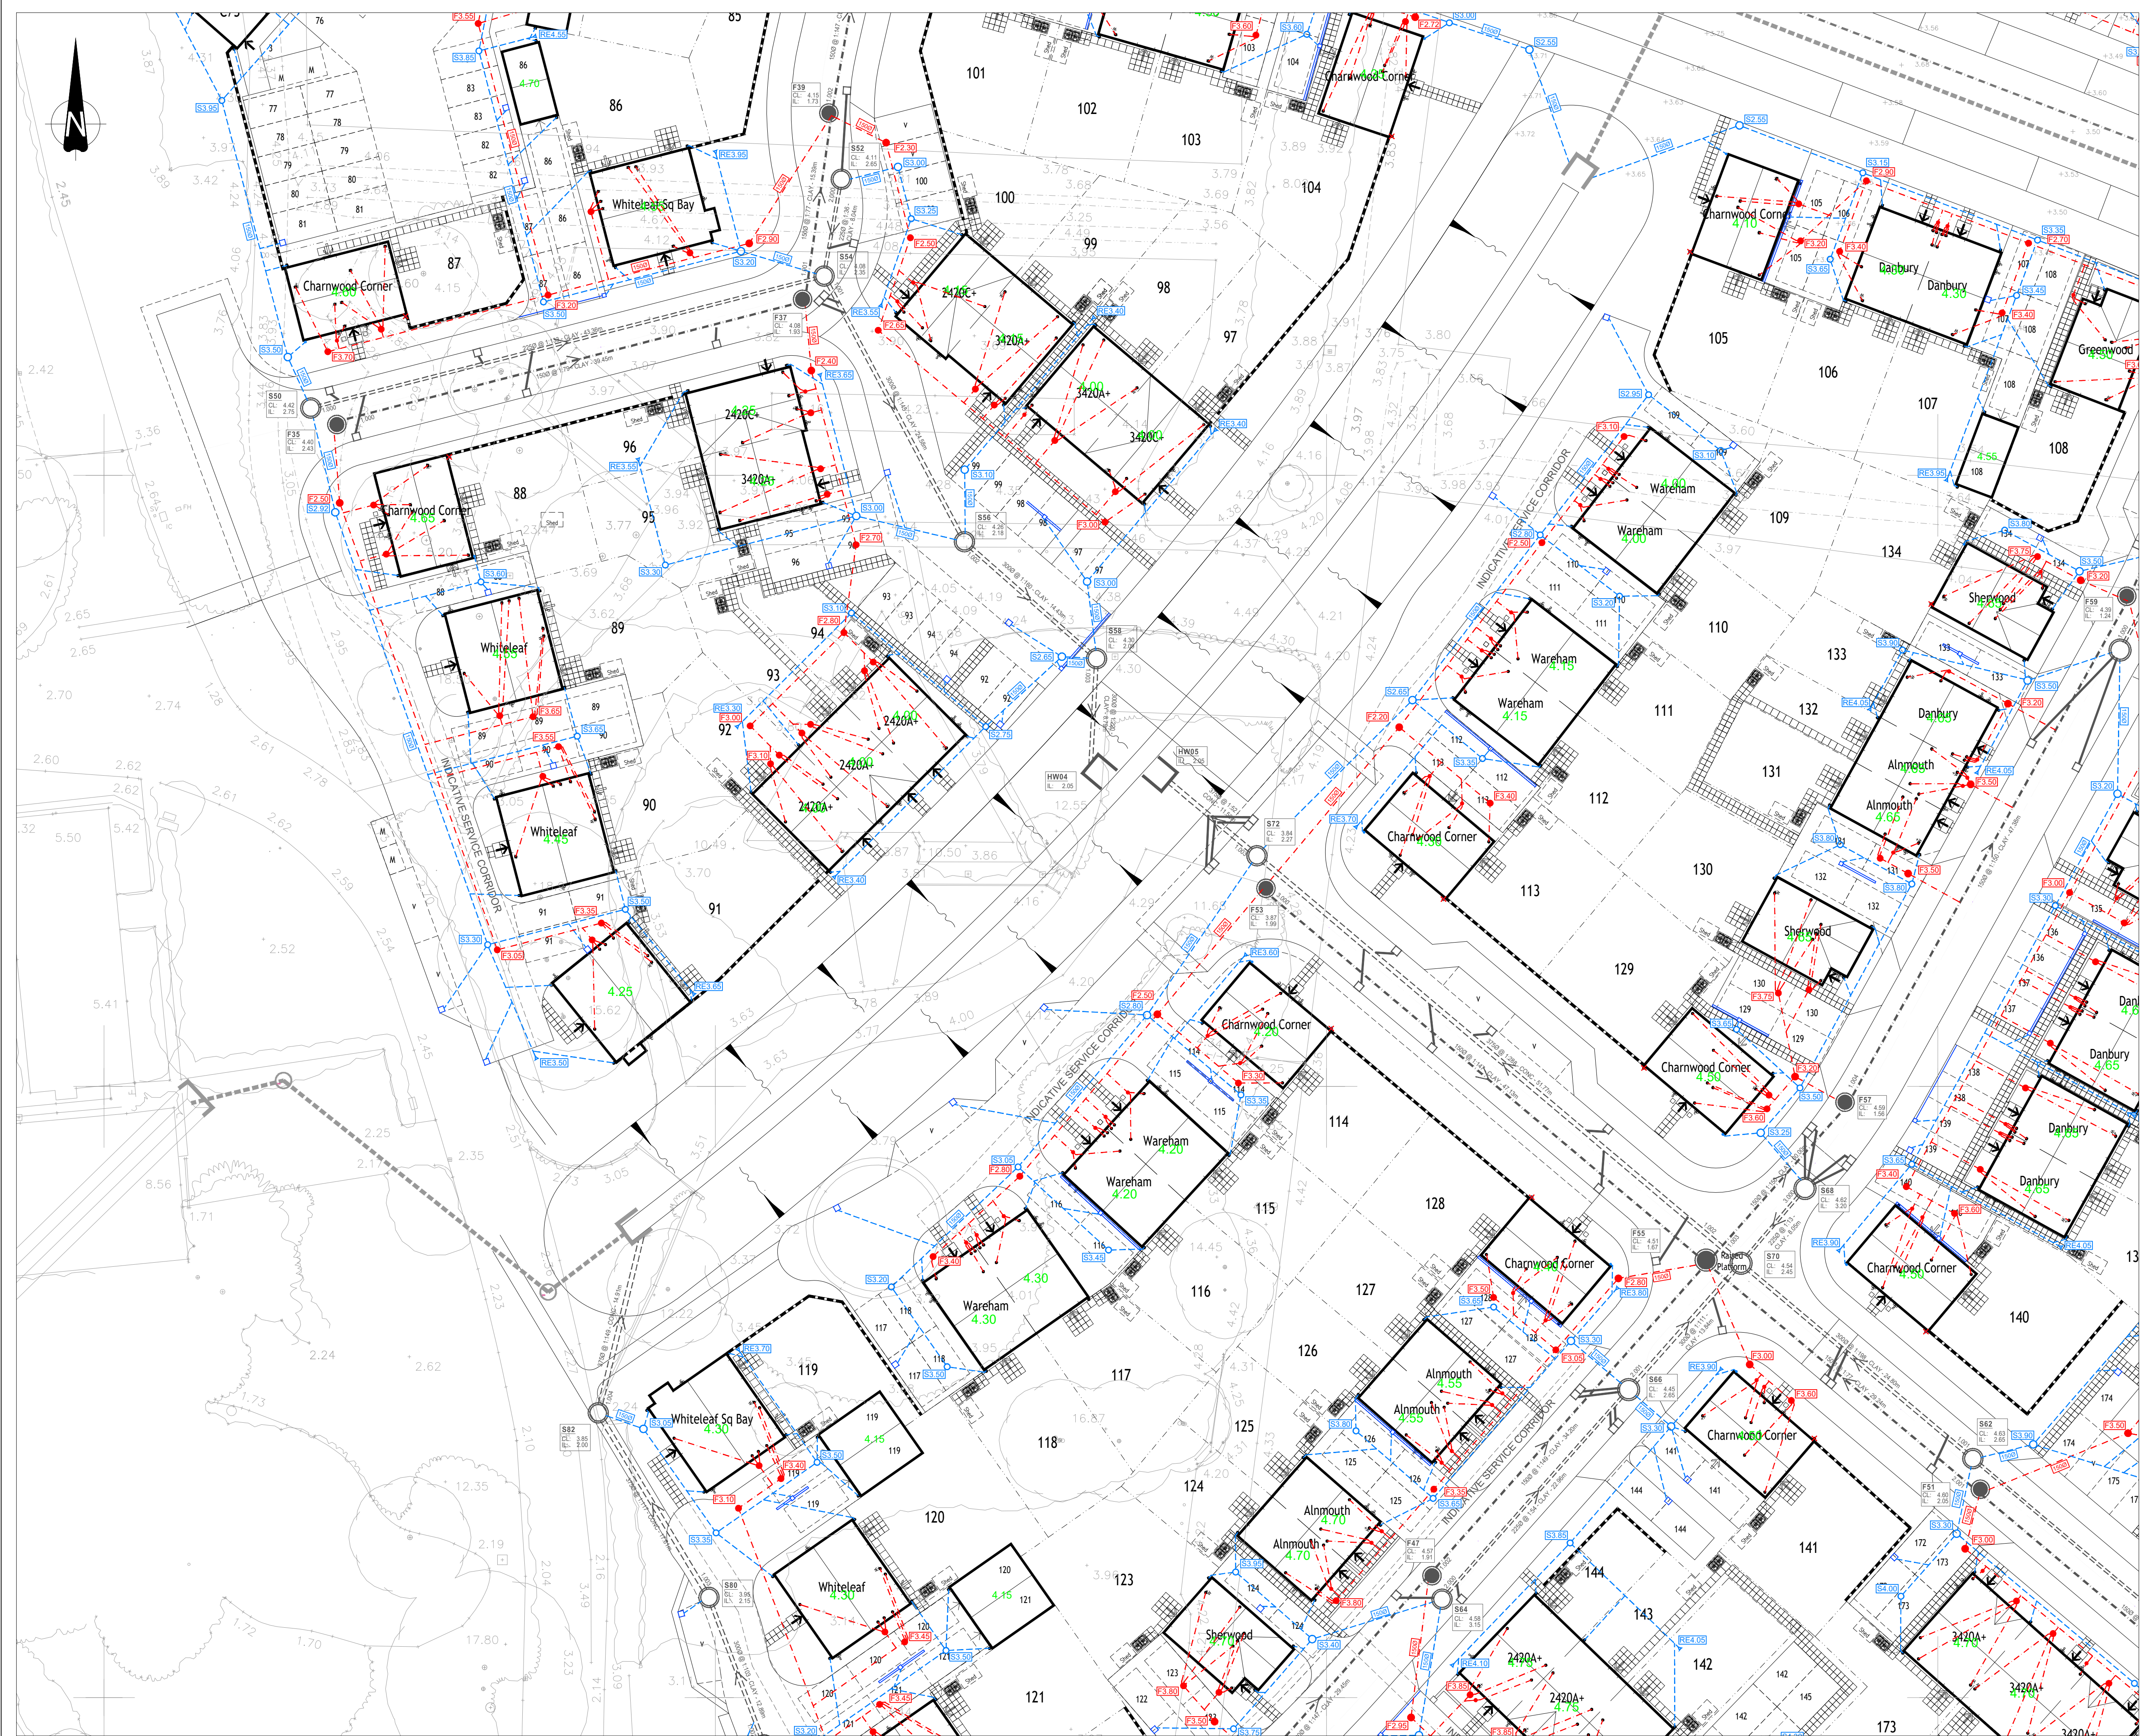
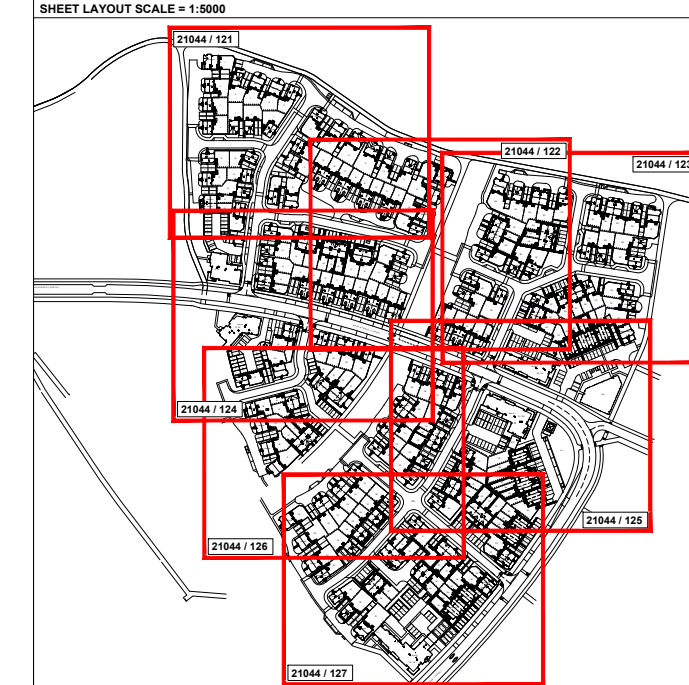


[illegible]

Drainage Legend:

General	
140.00	Proposed Finished Floor Level
139.85	Proposed Garage Slab Level
Private Drainage	
---	Foul Water Sewer (1000mm unless otherwise stated)
---	Storm Water Sewer (1000mm unless otherwise stated)
● F44.50	Foul Water 525mm Inspection Chamber (Max. Depth 3000mm)
○ S44.50	Storm Water 525mm Inspection Chamber (Max. Depth 3000mm)
● F44.50	Foul Water 300mm Inspection Chamber (Max. Depth 500mm)
○ S44.50	Storm Water 300mm Inspection Chamber (Max. Depth 500mm)
● FBS14.50	Foul Water Backdrop (& Incoming Invert Level)
○ SBS14.50	Storm Water Backdrop (& Incoming Invert Level)
⤵ RE44.50	Storm Water Rodding Eye & Level
⌀	Acco Drain
⌀	Dished Channel
□	Yard Gully
⌀	Storm Water Pipe Diameter
●	RWP Added
×	RWP Removed
Adoptable Drainage	
⊕	S104 FW Sewer & MH
⊕	S104 SW Sewer & MH
F01 CL:142.50 IL:140.00	S104 FW Manhole Ref. (Cover & Invert Level)
S02 CL:142.50 IL:140.00	S104 SW Manhole Ref. (Cover & Invert Level)

A	Updated to suit revised layout. First Issue	14/06/2022 02/02/2022	CS OB
Rev.	Description	Date	By

Drawing Status

PRELIMINARY

Subject to Client approval as part of ongoing consultations and design check, amendments may therefore be requested.

Client

 **PERSIMMON**
Together, we make a home

Project	Littlehampton Phase 5
---------	--------------------------

Title Plot Drainage Layout Plan
Sheet 6 of 7



Scale	A1 @ 1:250	Drawn	OB
Date	January 2022	Checked	
File	21044 / dwgs / civils / current	Drawing	21044 / 126 - A