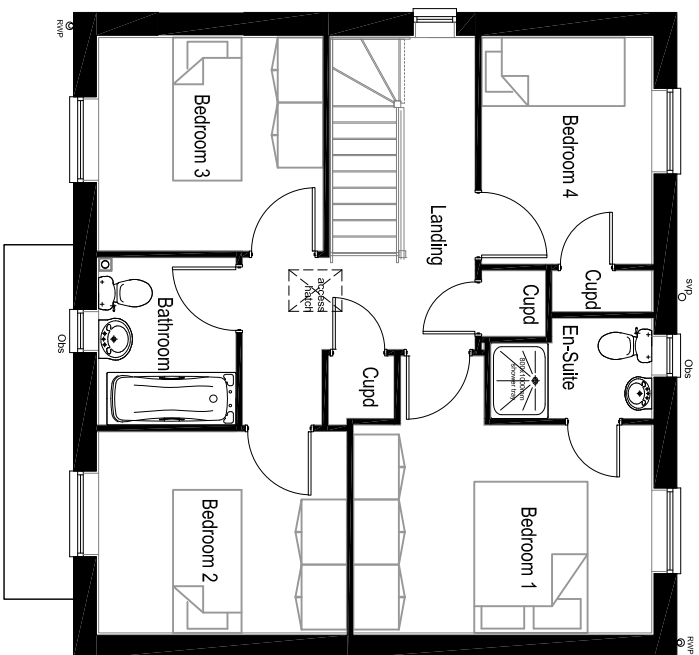
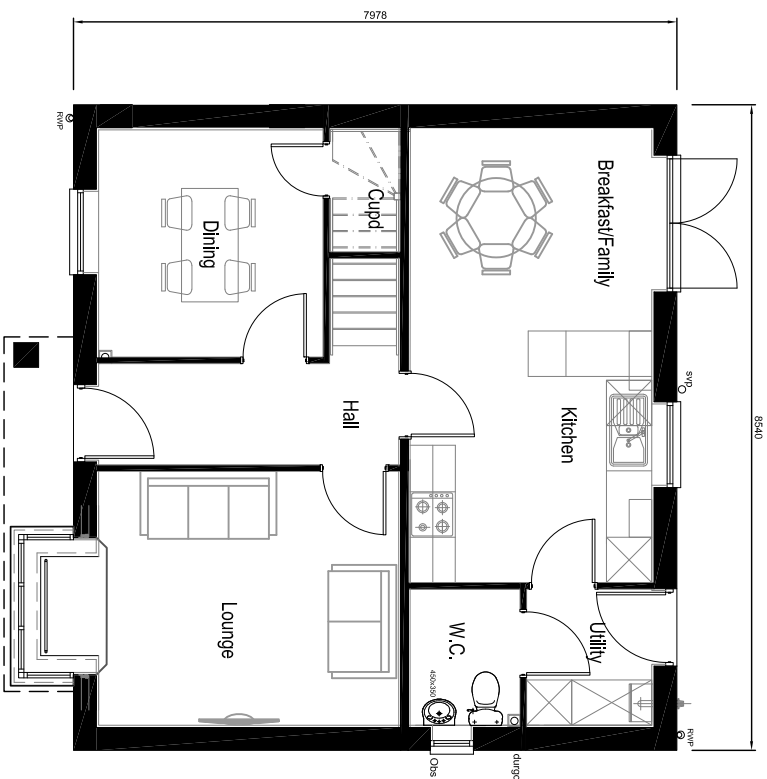


Rev		Date
1		
2		
3		

 **PERSIMMON**

Together, we make a home

Persimmon Homes Thames Valley
Persimmon House, 1001 Road,
Cannock, Staffordshire, ST10 3JG
Tel: 01276 580600

Site:	Phase 5 Littlehampton
Date:	Dec. 2020
Scale:	1:100 @ A3
DWG No:	546-PL-CS-WHT-P1

Drawing title: Whiteleaf - Floor Plan	
Drawing status: SUBMITTED	
Drawn by: VW	Checked by: RC
Rev: -	