



Plots:
39 - AS
40 - OP

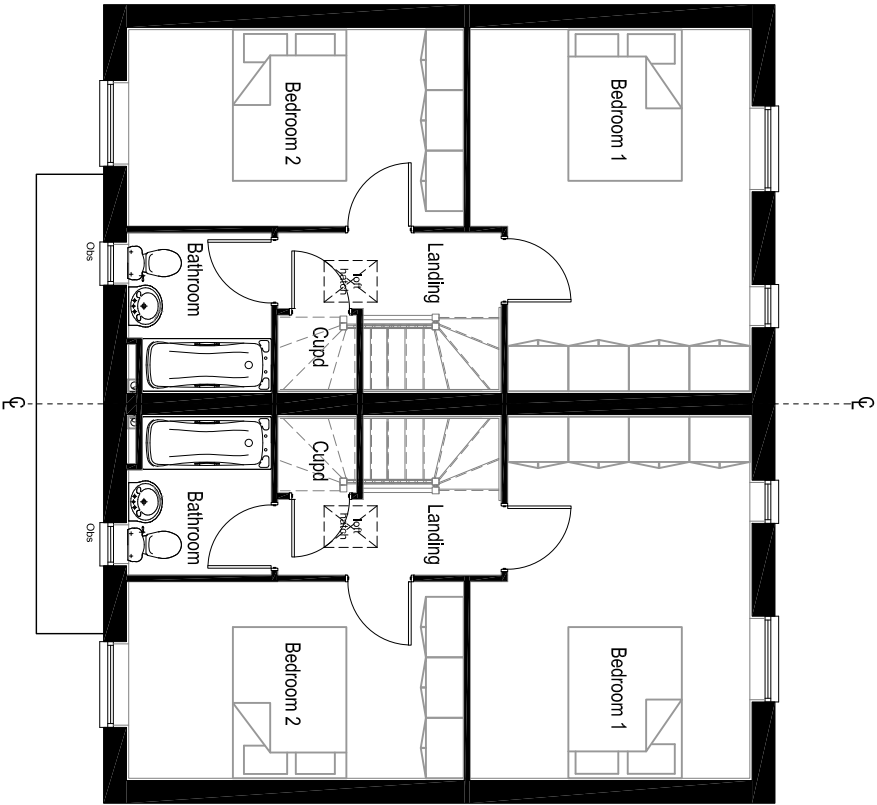

Scale
1:100

-	-
-	-
-	-
Rev	Date

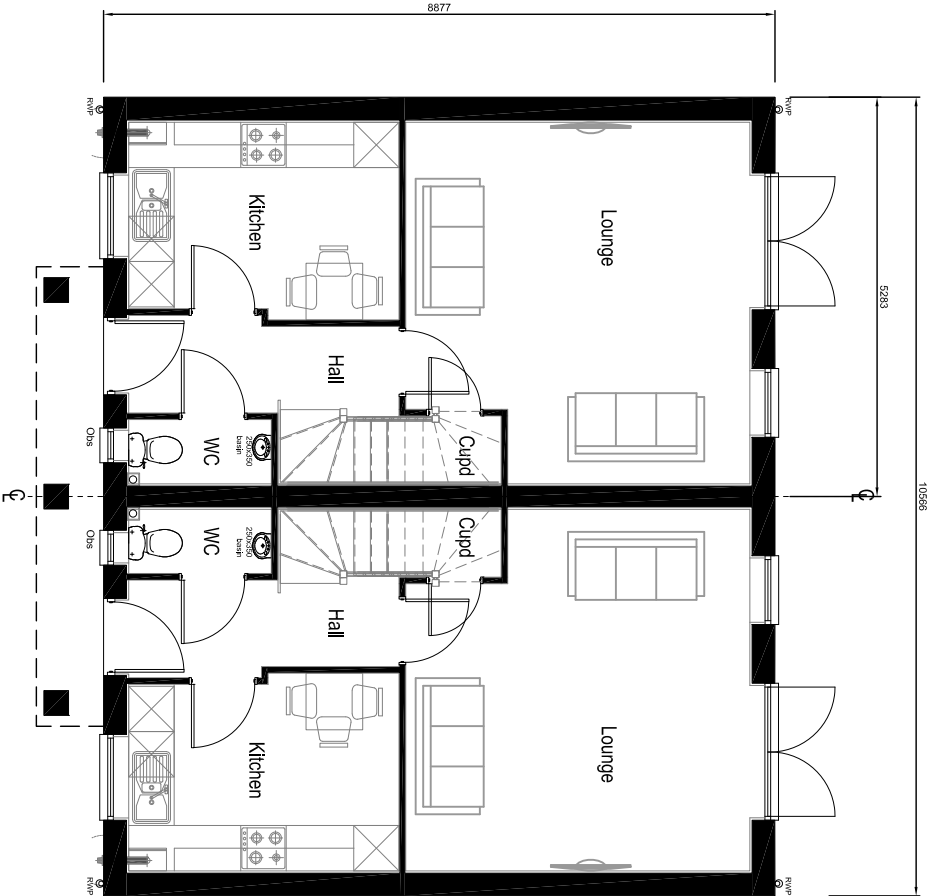

Persimmon Homes Thames Valley
Persimmon House, Kent Road,
Cambridge, CB2 3TQ
Tel: 01223 808080

Site:	Date:
Phase 5	Dec. 2020
Littlehampton	
Scale:	
1:100 @ A3	
Dwg No:	
546-PI-CUW-WAR-P1	

Drawing Title:
Wareham - Floor Plan

Drawing Status:	Drawn By:	Checked By:
SUBMITTED	VW	RC
	Rev:	-