




LOCATION PLAN SCALE 1:1250

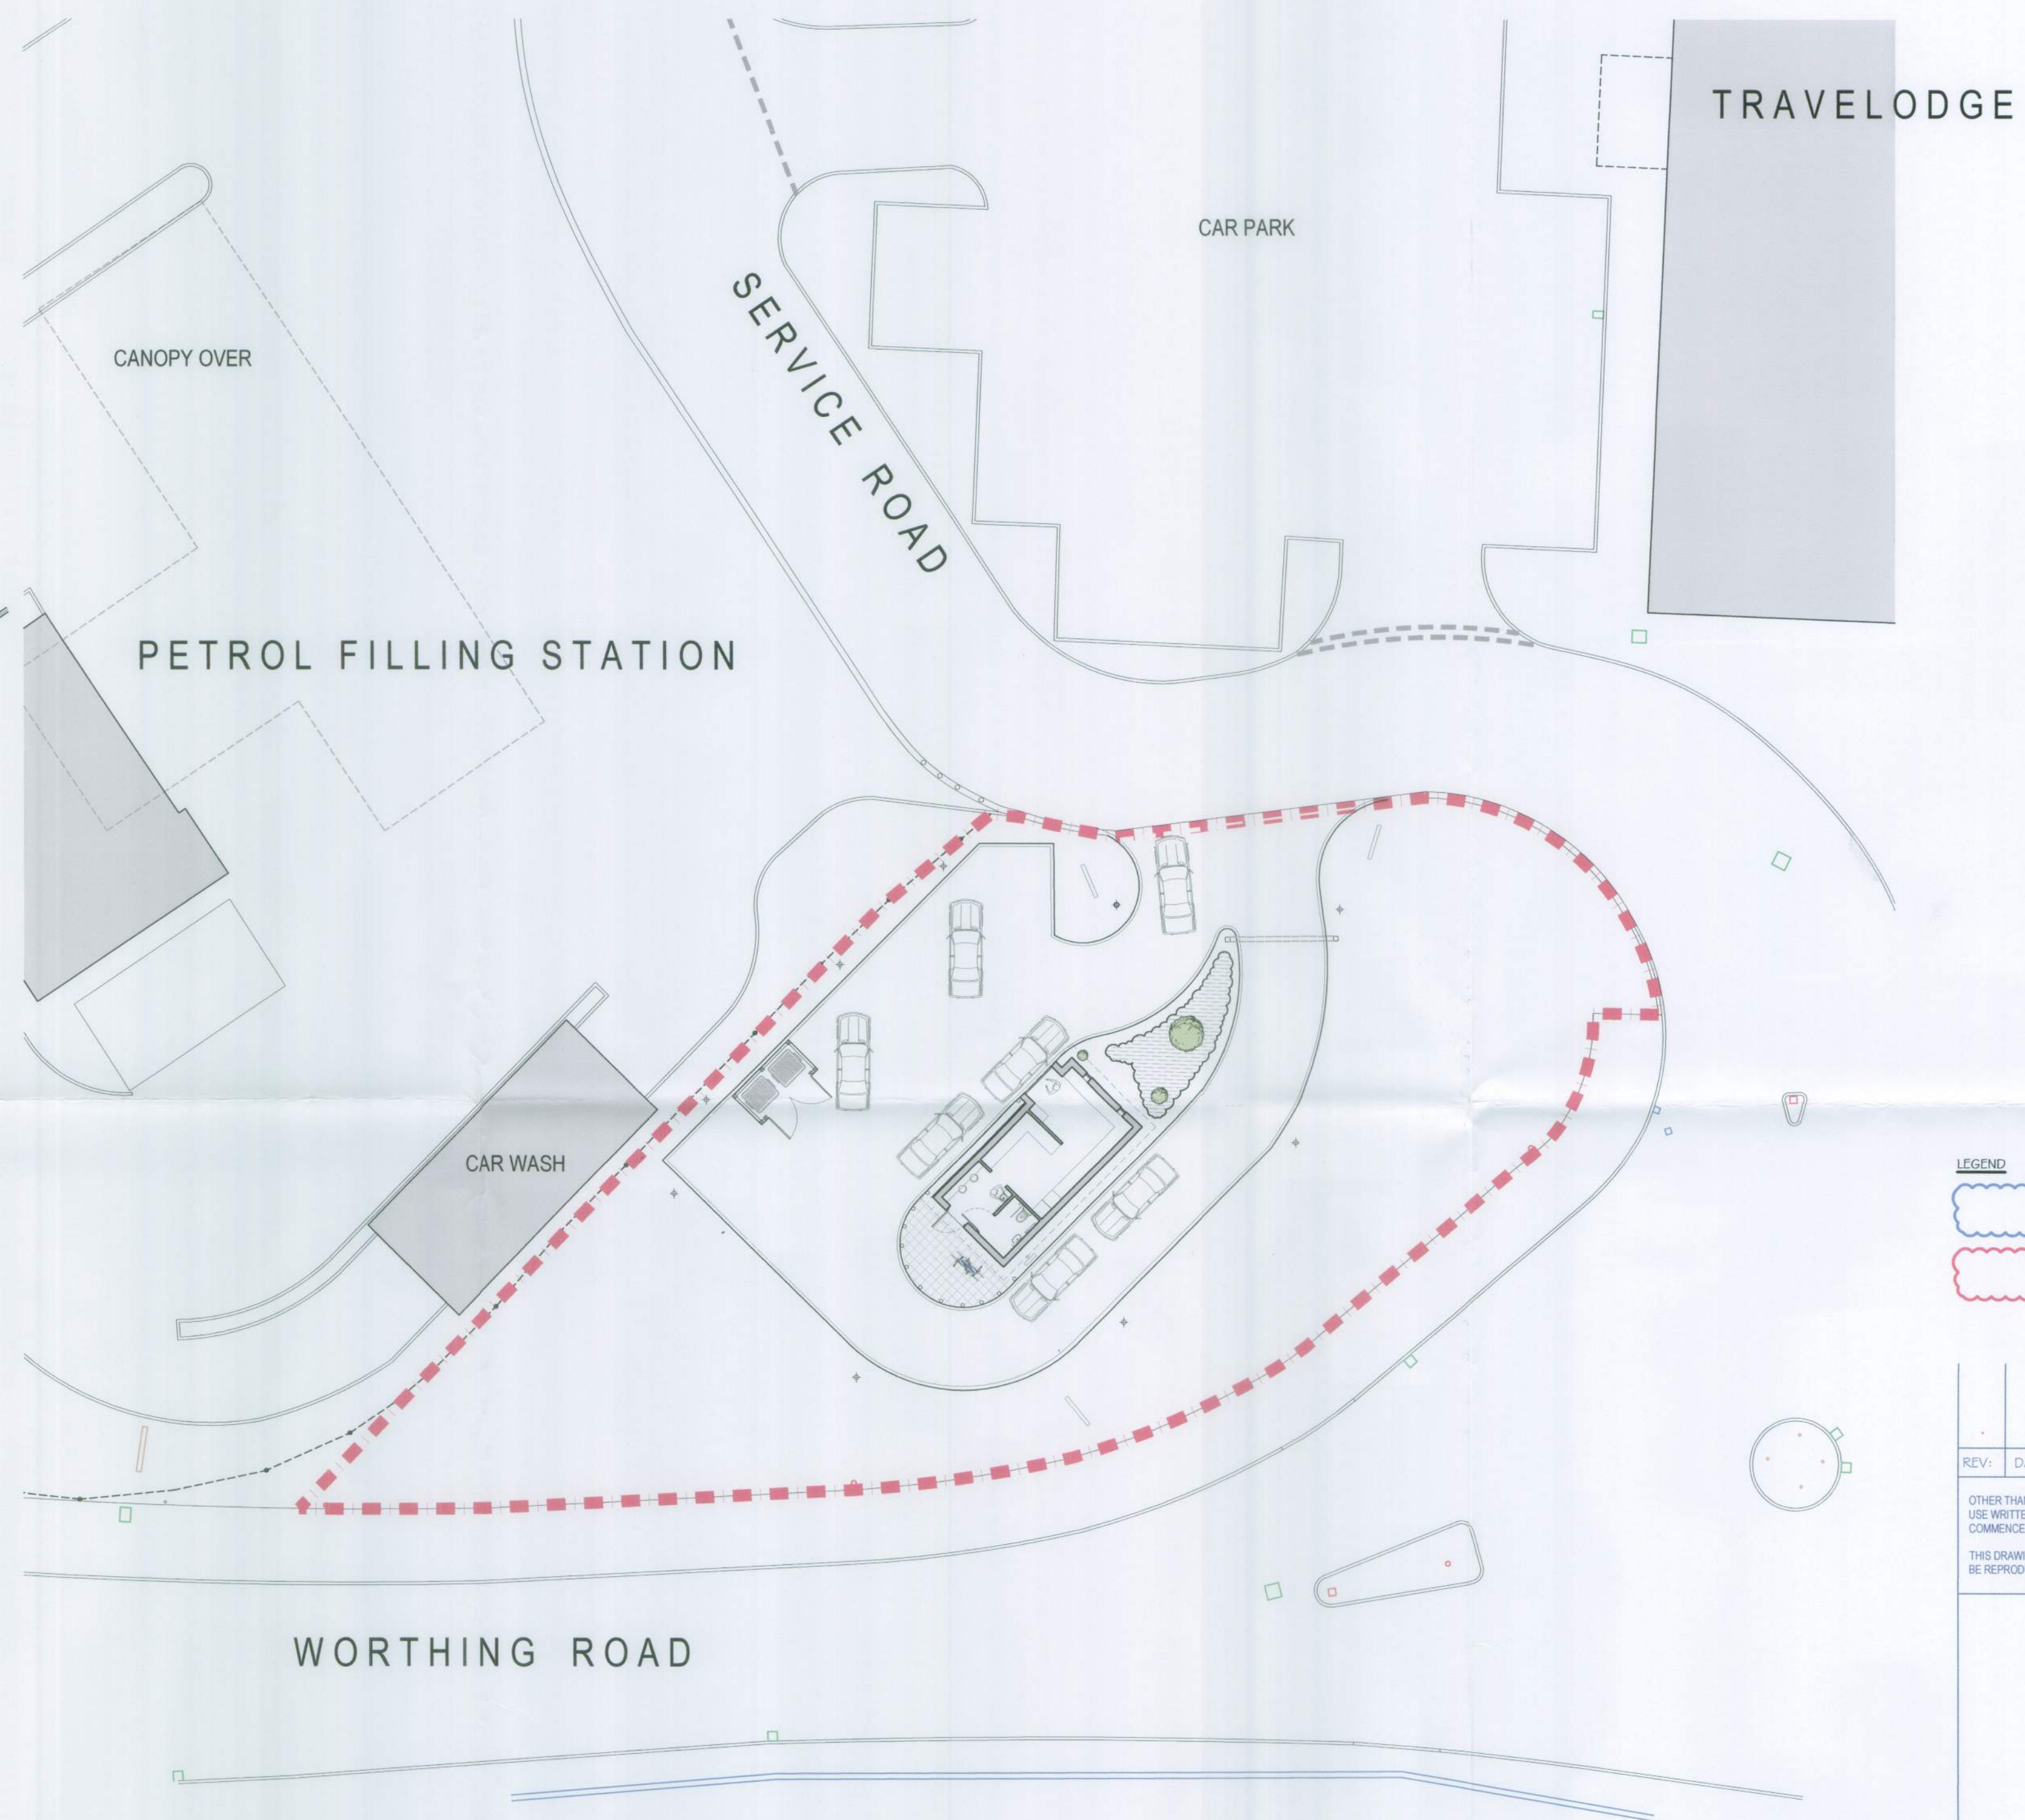

BLOCK PLAN SCALE 1:200

LEGEND

ITEMS CLOUDED WITH A DASHED LINE ARE TO BE CONFIRMED, ARE SUBJECT TO DETAILED DESIGN OR CAN BE EXPECTED TO CHANGE.

REVISION CLOUD HIGHLIGHTING ITEMS CHANGED SINCE PREVIOUS ISSUE OF DRAWING.

REV.	DATE:	DESCRIPTION:	DR.	CHK.

OTHER THAN FOR THE PURPOSES OF PLANNING, DO NOT SCALE THESE DRAWINGS. USE WRITTEN DIMENSIONS ONLY. ALL DIMENSIONS TO BE CHECKED ON SITE PRIOR TO COMMENCEMENT OF WORK.

THIS DRAWING IS THE COPYRIGHT OF SIMPSON HILDER ASSOCIATES LIMITED AND MAY NOT BE REPRODUCED, COPIED OR ALTERED IN ANY WAY WITHOUT WRITTEN AUTHORITY.

SIMPSON HILDER ASSOCIATES LIMITED
 67a High Street Lyndhurst
 Hampshire SO43 7BE
 T: 023 80 283798
 F: 023 80 283688
 E: sha@simpsonhilder.co.uk

BLOCK / LOCATION PLANS

DRAWING STATUS: PLANNING	
PROPOSED COFFEE - DRIVE-THRU WORTHING ROAD LITTLEHAMPTON WEST SUSSEX, BN16 3JX	
DATE: AUG 2016	DRAWN BY: JW
SCALE BY: 1:1250, 1:200	CHECKED: TJD
DATE CHECKED: AUG 16	REVISION:
JOB NO. 8204	DRAWING NO. 101

