




LOCATION PLAN SCALE 1:1250

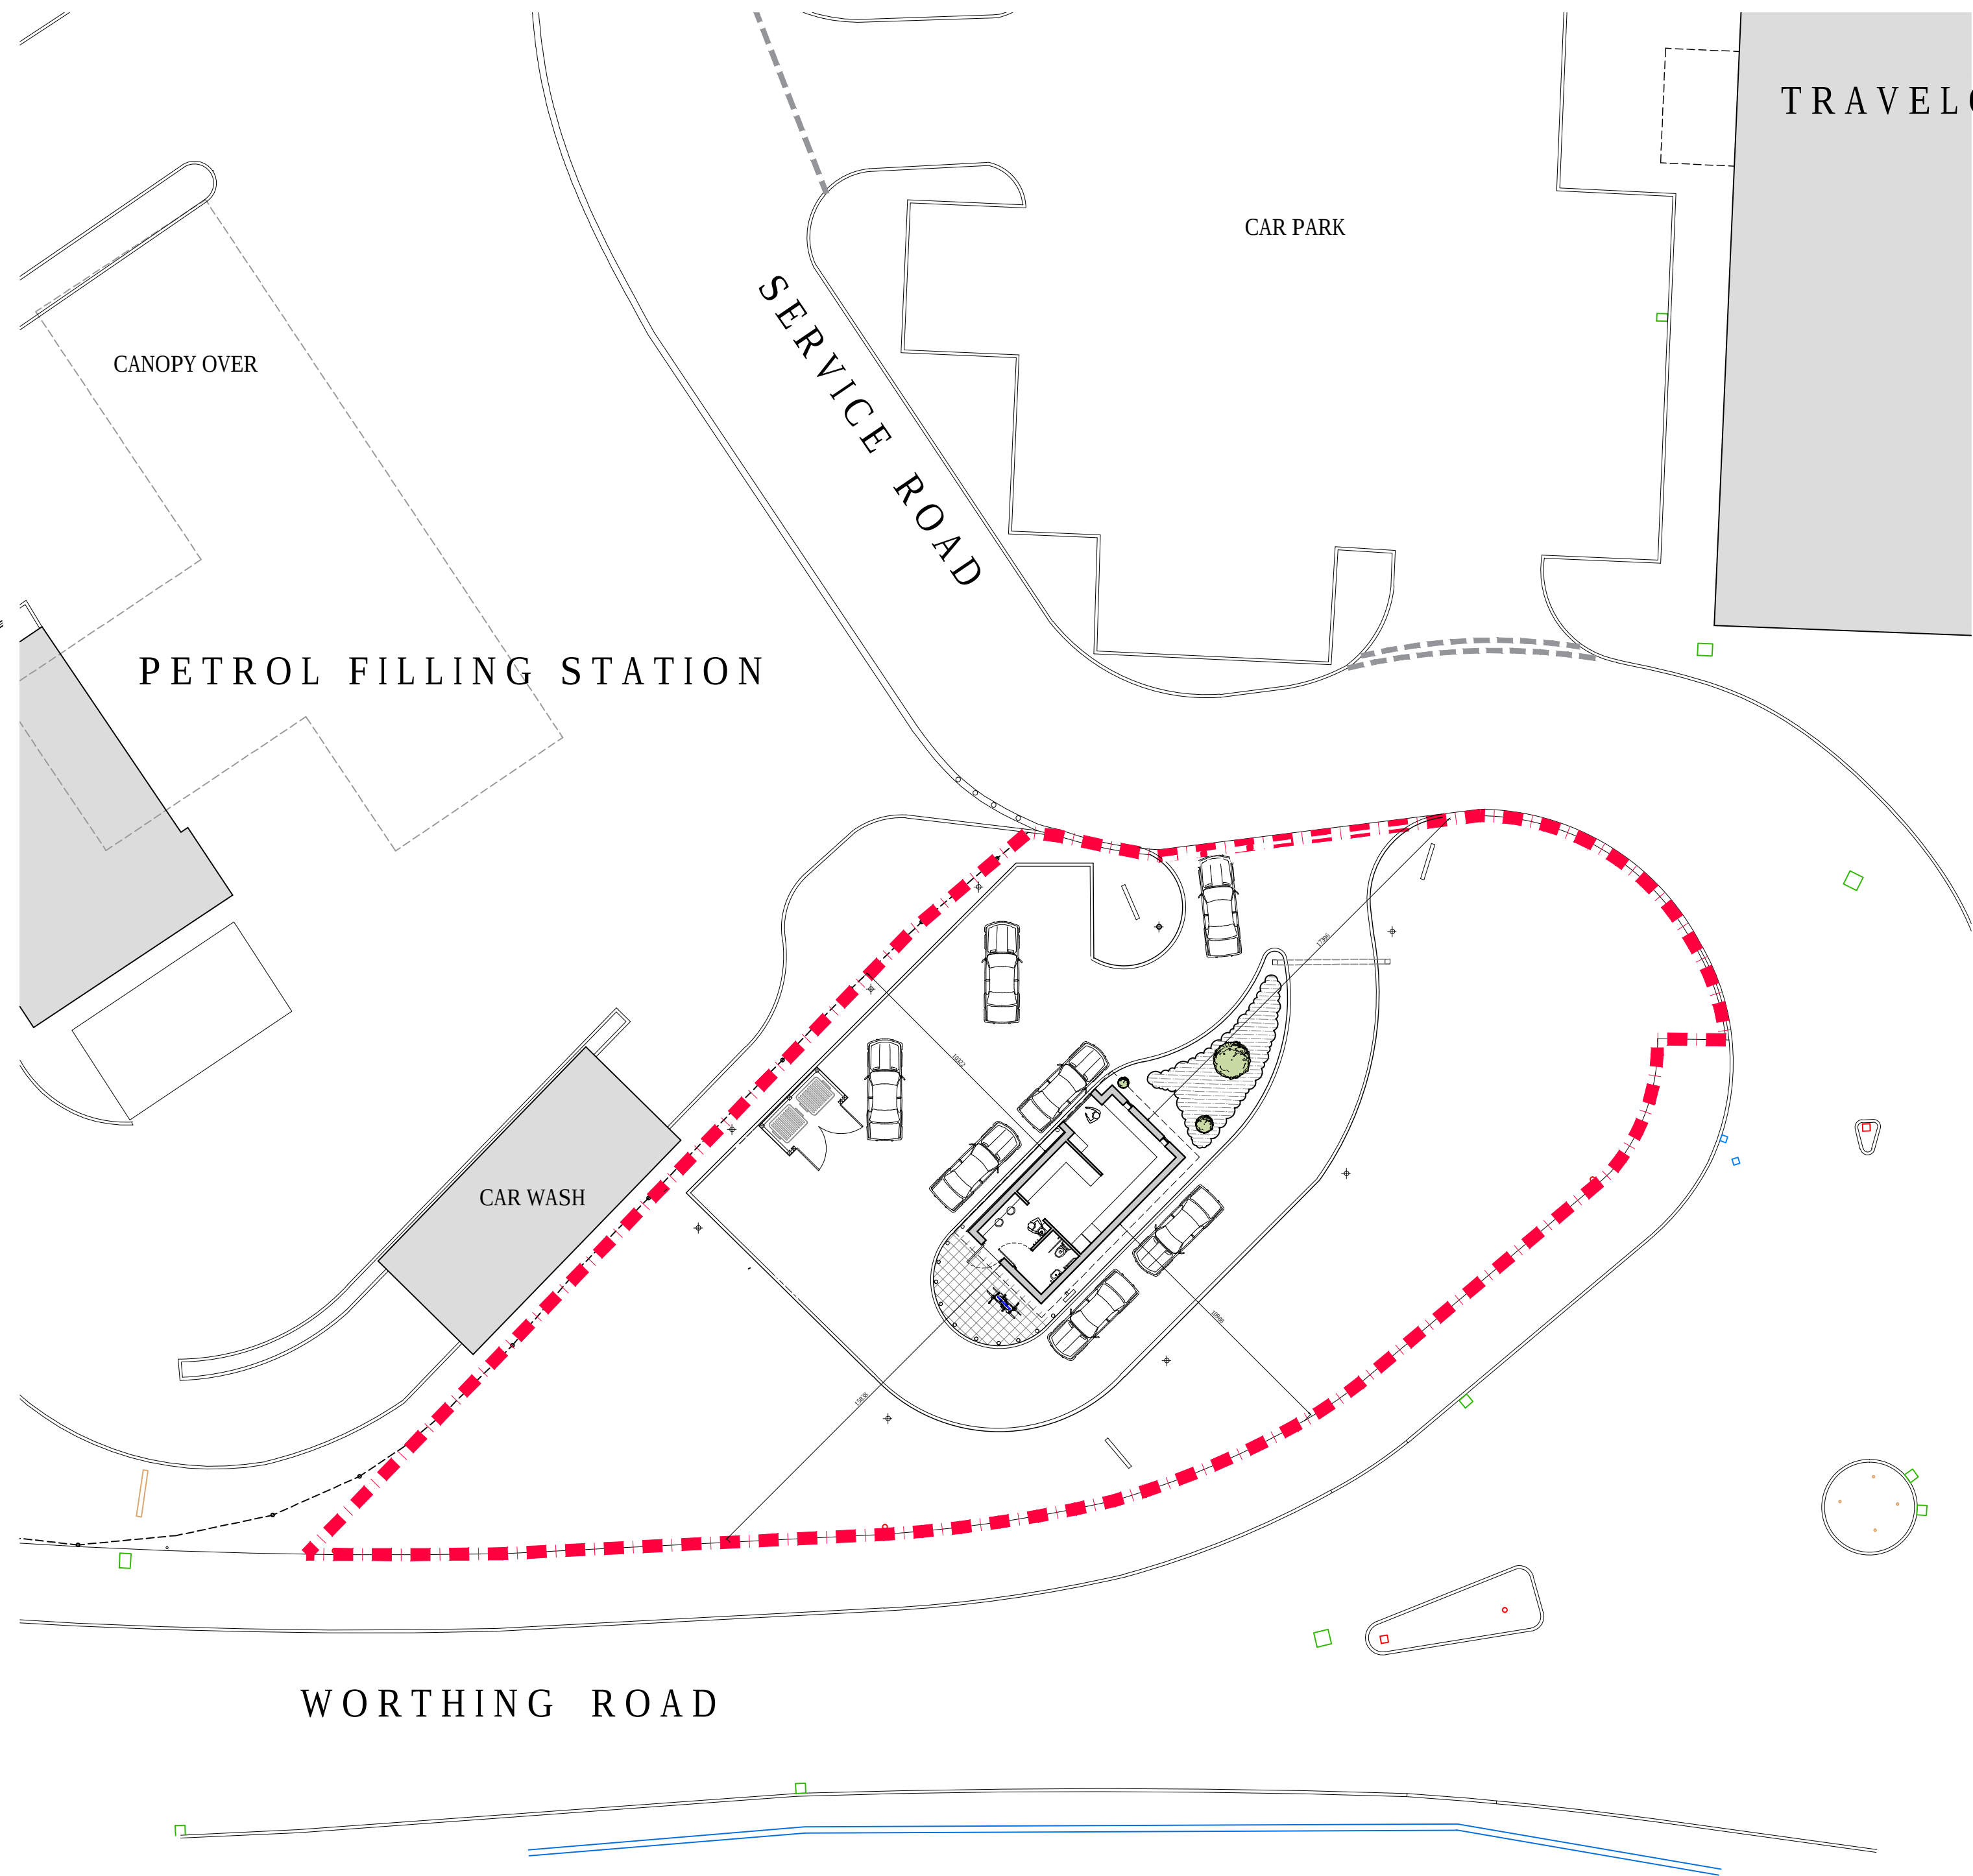

BLOCK PLAN SCALE 1:200

LEGEND				
		ITEMS CLOUDED WITH A DASHED LINE ARE TO BE CONFIRMED, ARE SUBJECT TO DETAILED DESIGN OR CAN BE EXPECTED TO CHANGE.		
		REVISION CLOUD HIGHLIGHTING ITEMS CHANGED SINCE PREVIOUS ISSUE OF DRAWING.		

REV:	DATE:	DESCRIPTION:	DR	CHK
A	27/01/2017	PROPOSAL DIMENSIONS FROM BOUNDARY ADDED	JW	GL

OTHER THAN FOR THE PURPOSES OF PLANNING, DO NOT SCALE THESE DRAWINGS. USE WRITTEN DIMENSIONS ONLY. ALL DIMENSIONS TO BE CHECKED ON SITE PRIOR TO COMMENCEMENT OF WORK.

THIS DRAWING IS THE COPYRIGHT OF SIMPSON HILDER ASSOCIATES LIMITED AND MAY NOT BE REPRODUCED, COPIED OR ALTERED IN ANY WAY WITHOUT WRITTEN AUTHORITY



SIMPSON HILDER ASSOCIATES LIMITED
67a High Street Lyndhurst
Hampshire SO43 7BE
T: 023 80 283798
F: 023 80 283688
E: sha@simpsonhilder.co.uk

www.simpsonhilder.co.uk

BLOCK / LOCATION PLANS

DRAWING STATUS: PLANNING

**PROPOSED COFFEE -
DRIVE-THRU
WORTHING ROAD
LITTLEHAMPTON
WEST SUSSEX, BN16 3JX**

DATE: AUG 2016	DRAWN BY: JW	DATE CHECKED: AUG 16
SCALE @ A1: 1:1250, 1:200	CHECKED: TJD	REVISION:
JOB NO: 8204	DRAWING NO: 101	REVISION: A

