

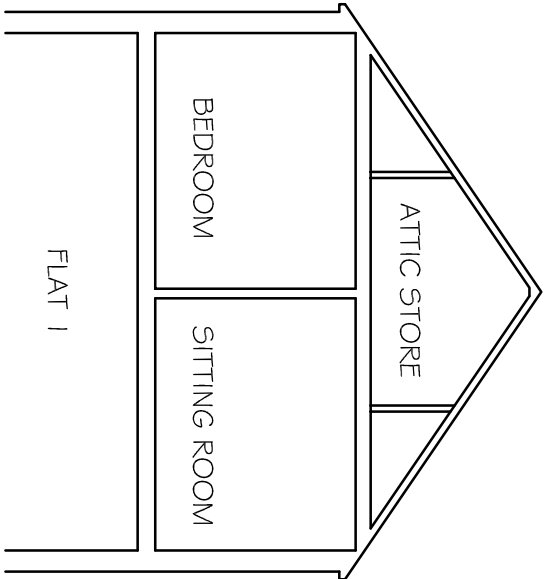


NOTES
WRITTEN DIMENSIONS TO BE TAKEN IN PREFERENCE TO SCALE, AND
ALL DIMENSIONS TO BE TAKEN FROM THE EXTERIOR FACE OF THE
WORK. THE DRAWINGS TO BE READ IN CONJUNCTION WITH ALL OTHER
DOCUMENTS RELATING TO THIS PROJECT.
ANY DISCREPANCIES ARE TO BE REFERRED IMMEDIATELY TO THE
PROJECT DESIGNER.
THIS DRAWING IS COPYRIGHT, AND SHOULD NOT BE USED OR
REPRODUCED WITHOUT PERMISSION.
IT IS THE CONTRACTOR'S RESPONSIBILITY TO ENSURE COMPLIANCE
WITH THE BUILDING REGULATIONS.


Scale bar (m)

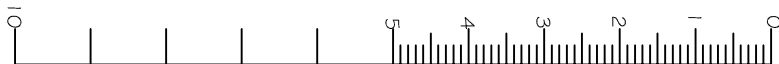


EXISTING
PART SECTION

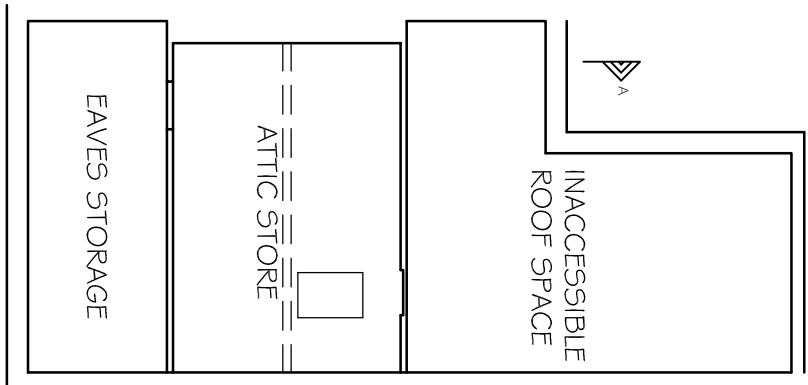


EXISTING
ATTIC PLAN

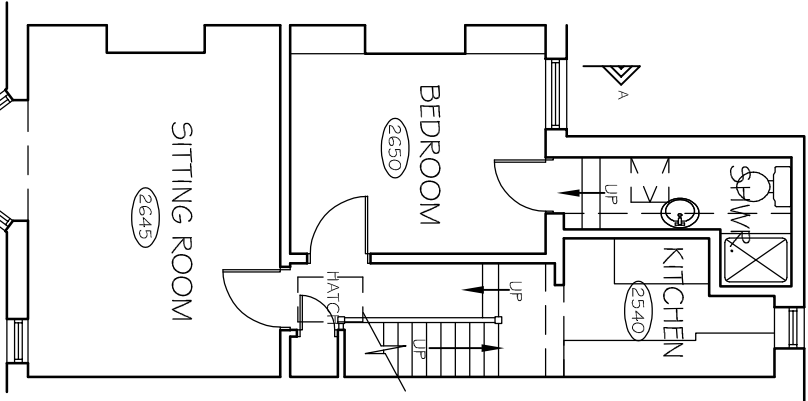


EXISTING
FIRST FLOOR
PLAN

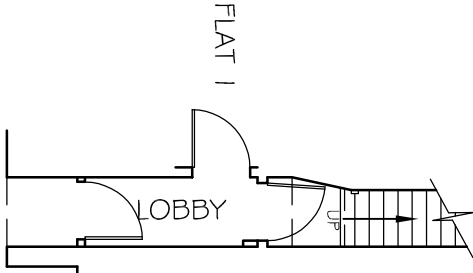

EXISTING
PART GROUND
FLOOR
PLAN

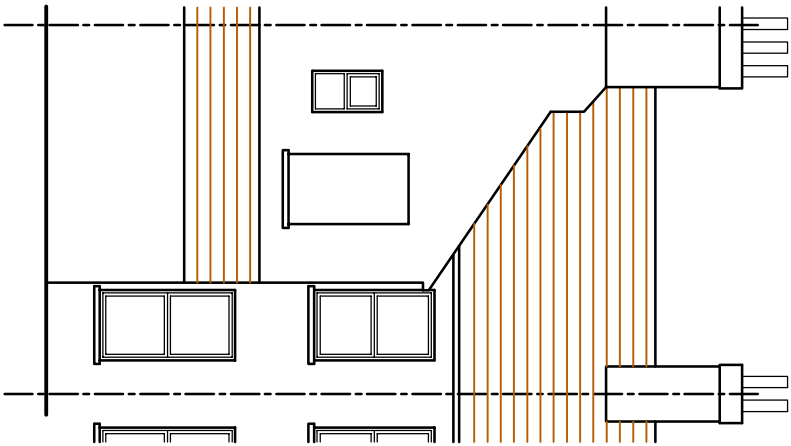

EXISTING
REAR
ELEVATION

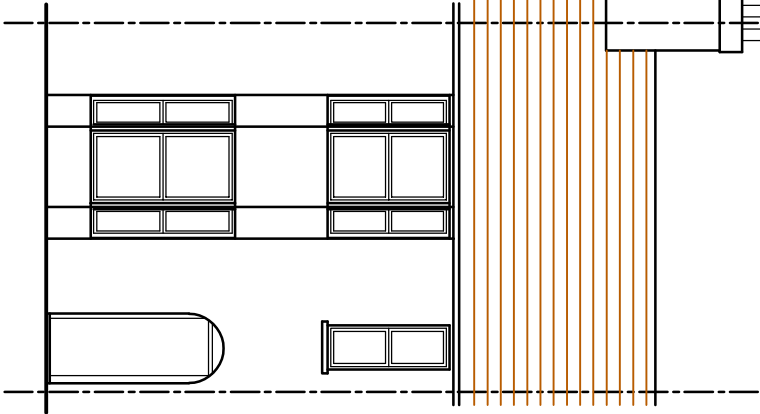

EXISTING
FRONT
ELEVATION

CLIENT
MS A GRAY

SCALE
1:100 @A3

DRAWN BY
PLB

DATE
JUL 18

DWG NO 791/01

REV. A

A ELEVATIONS ADDED
REV DESCRIPTION
DATE 19.07.18

PROJECT
FLAT 2 39 GLOUCESTER ROAD
LITTLEHAMPTON
WEST SUSSEX

DRAWING TITLE
EXISTING FLOOR PLANS,
ELEVATIONS & PART SECTION



Unit 3b Woodhorn Business Centre
Woodhorn Lane
Oving Chichester
West Sussex PO20 2BX
Tel 01243 774764
www.sloaneandbrown.co.uk