




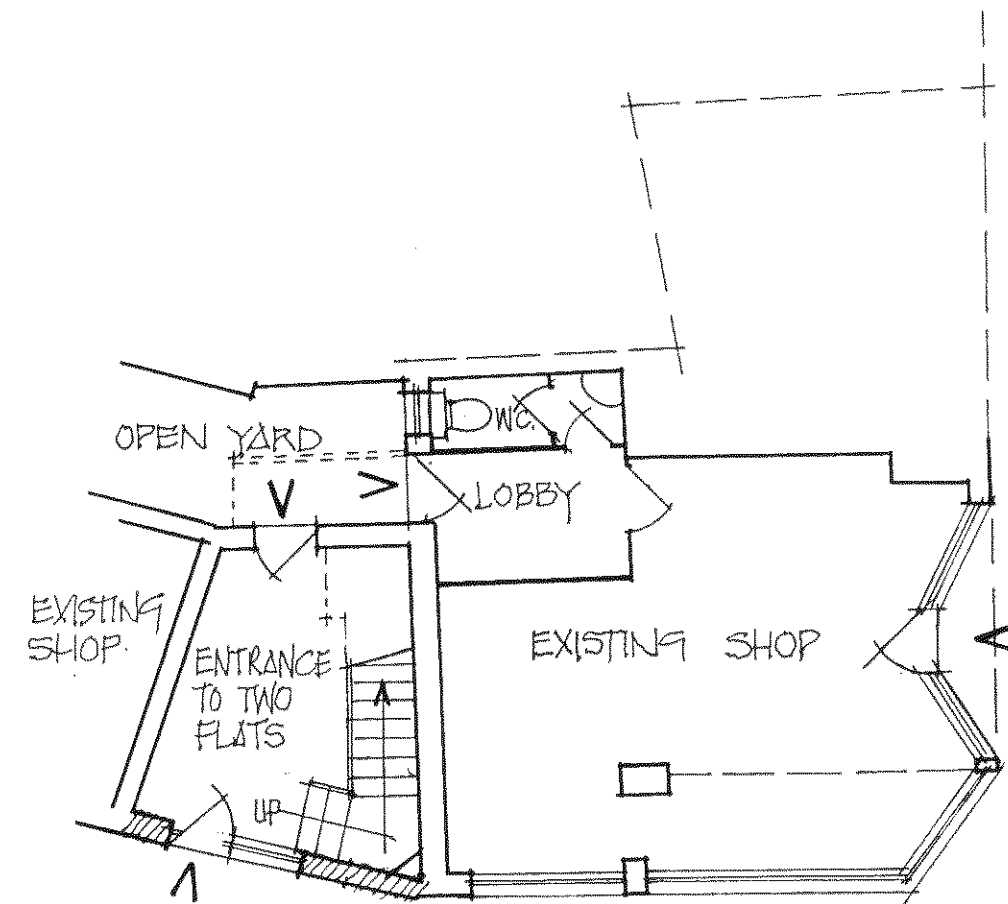

FLATS ENTRANCE AND SHOP / GROUND FLOOR

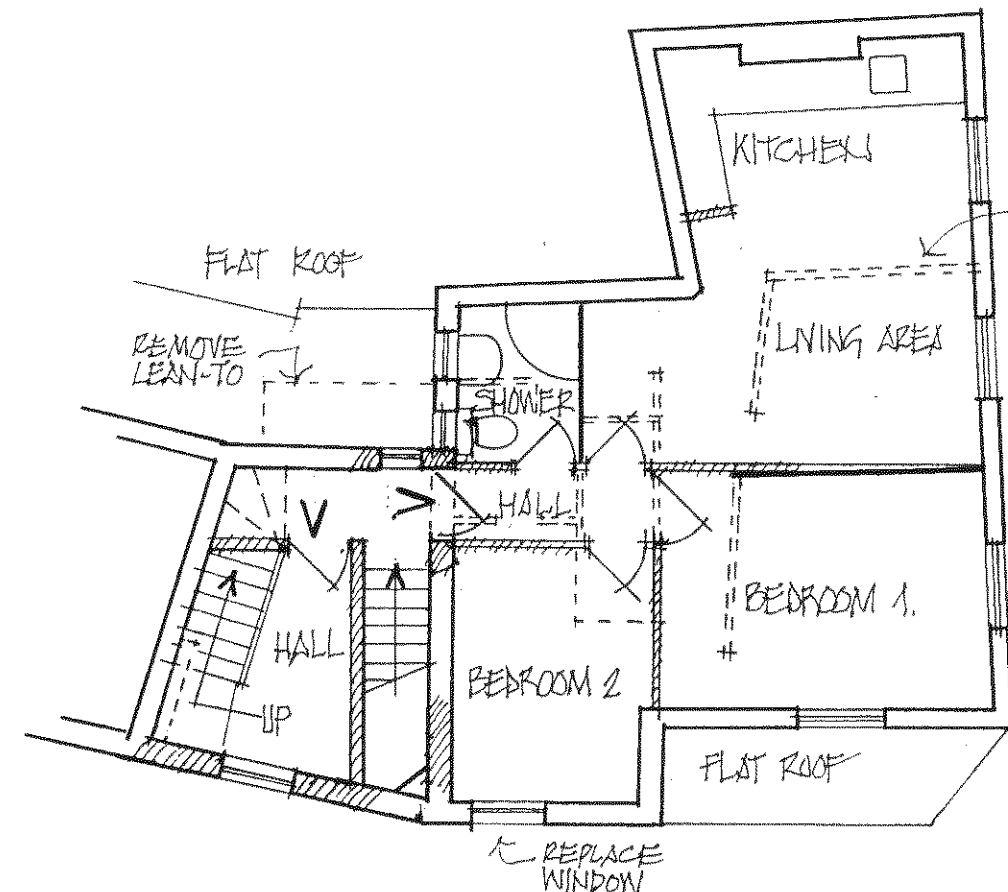


FLAT 1 / FIRST FLOOR

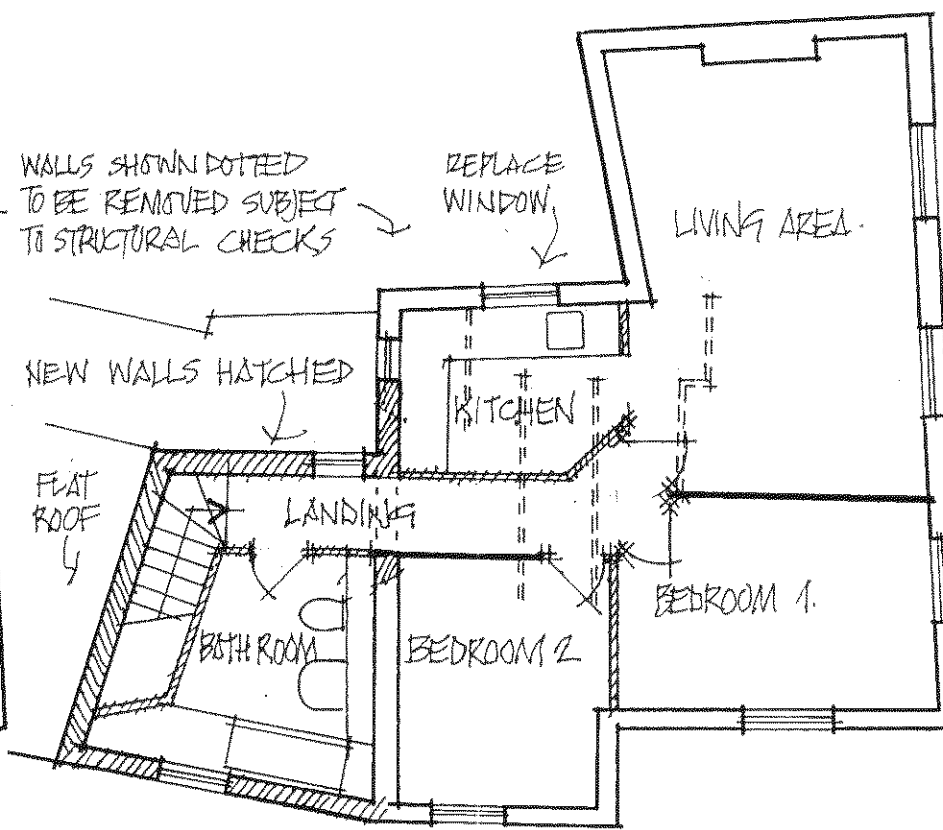

FLAT 2 / SECOND FLOOR

REV. A / 01.08.12 / REDRAWN.

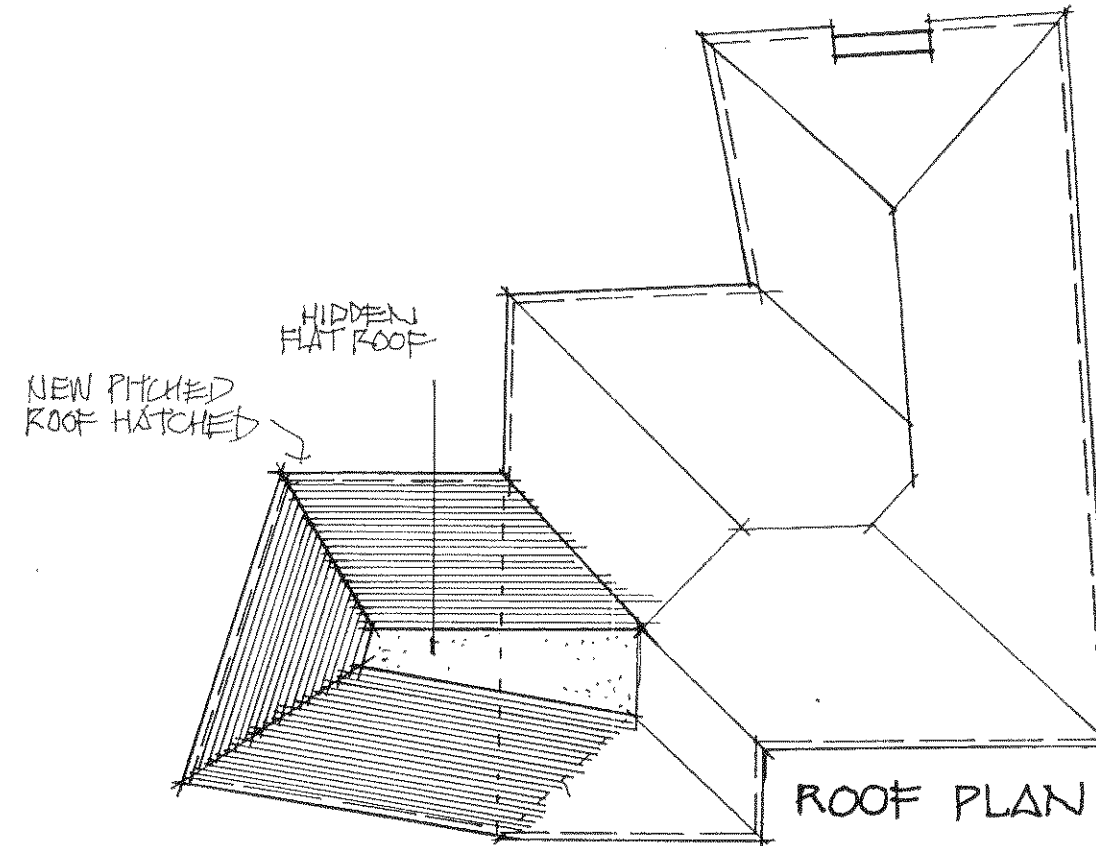

ROOF PLAN

PROPOSED ALTERATIONS TO FORM TWO SELF-CONTAINED FLATS
14. BEACH ROAD. LITTLEHAMPTON, SUSSEX.
GRAHAM NICOLS. BUILDING DESIGN + TECHNOLOGY.

TEL. 07990 522709

SCALE / 1:100
DATE / 11.05.2012
DWG. NO. / 010512 / TP.01 'A'