


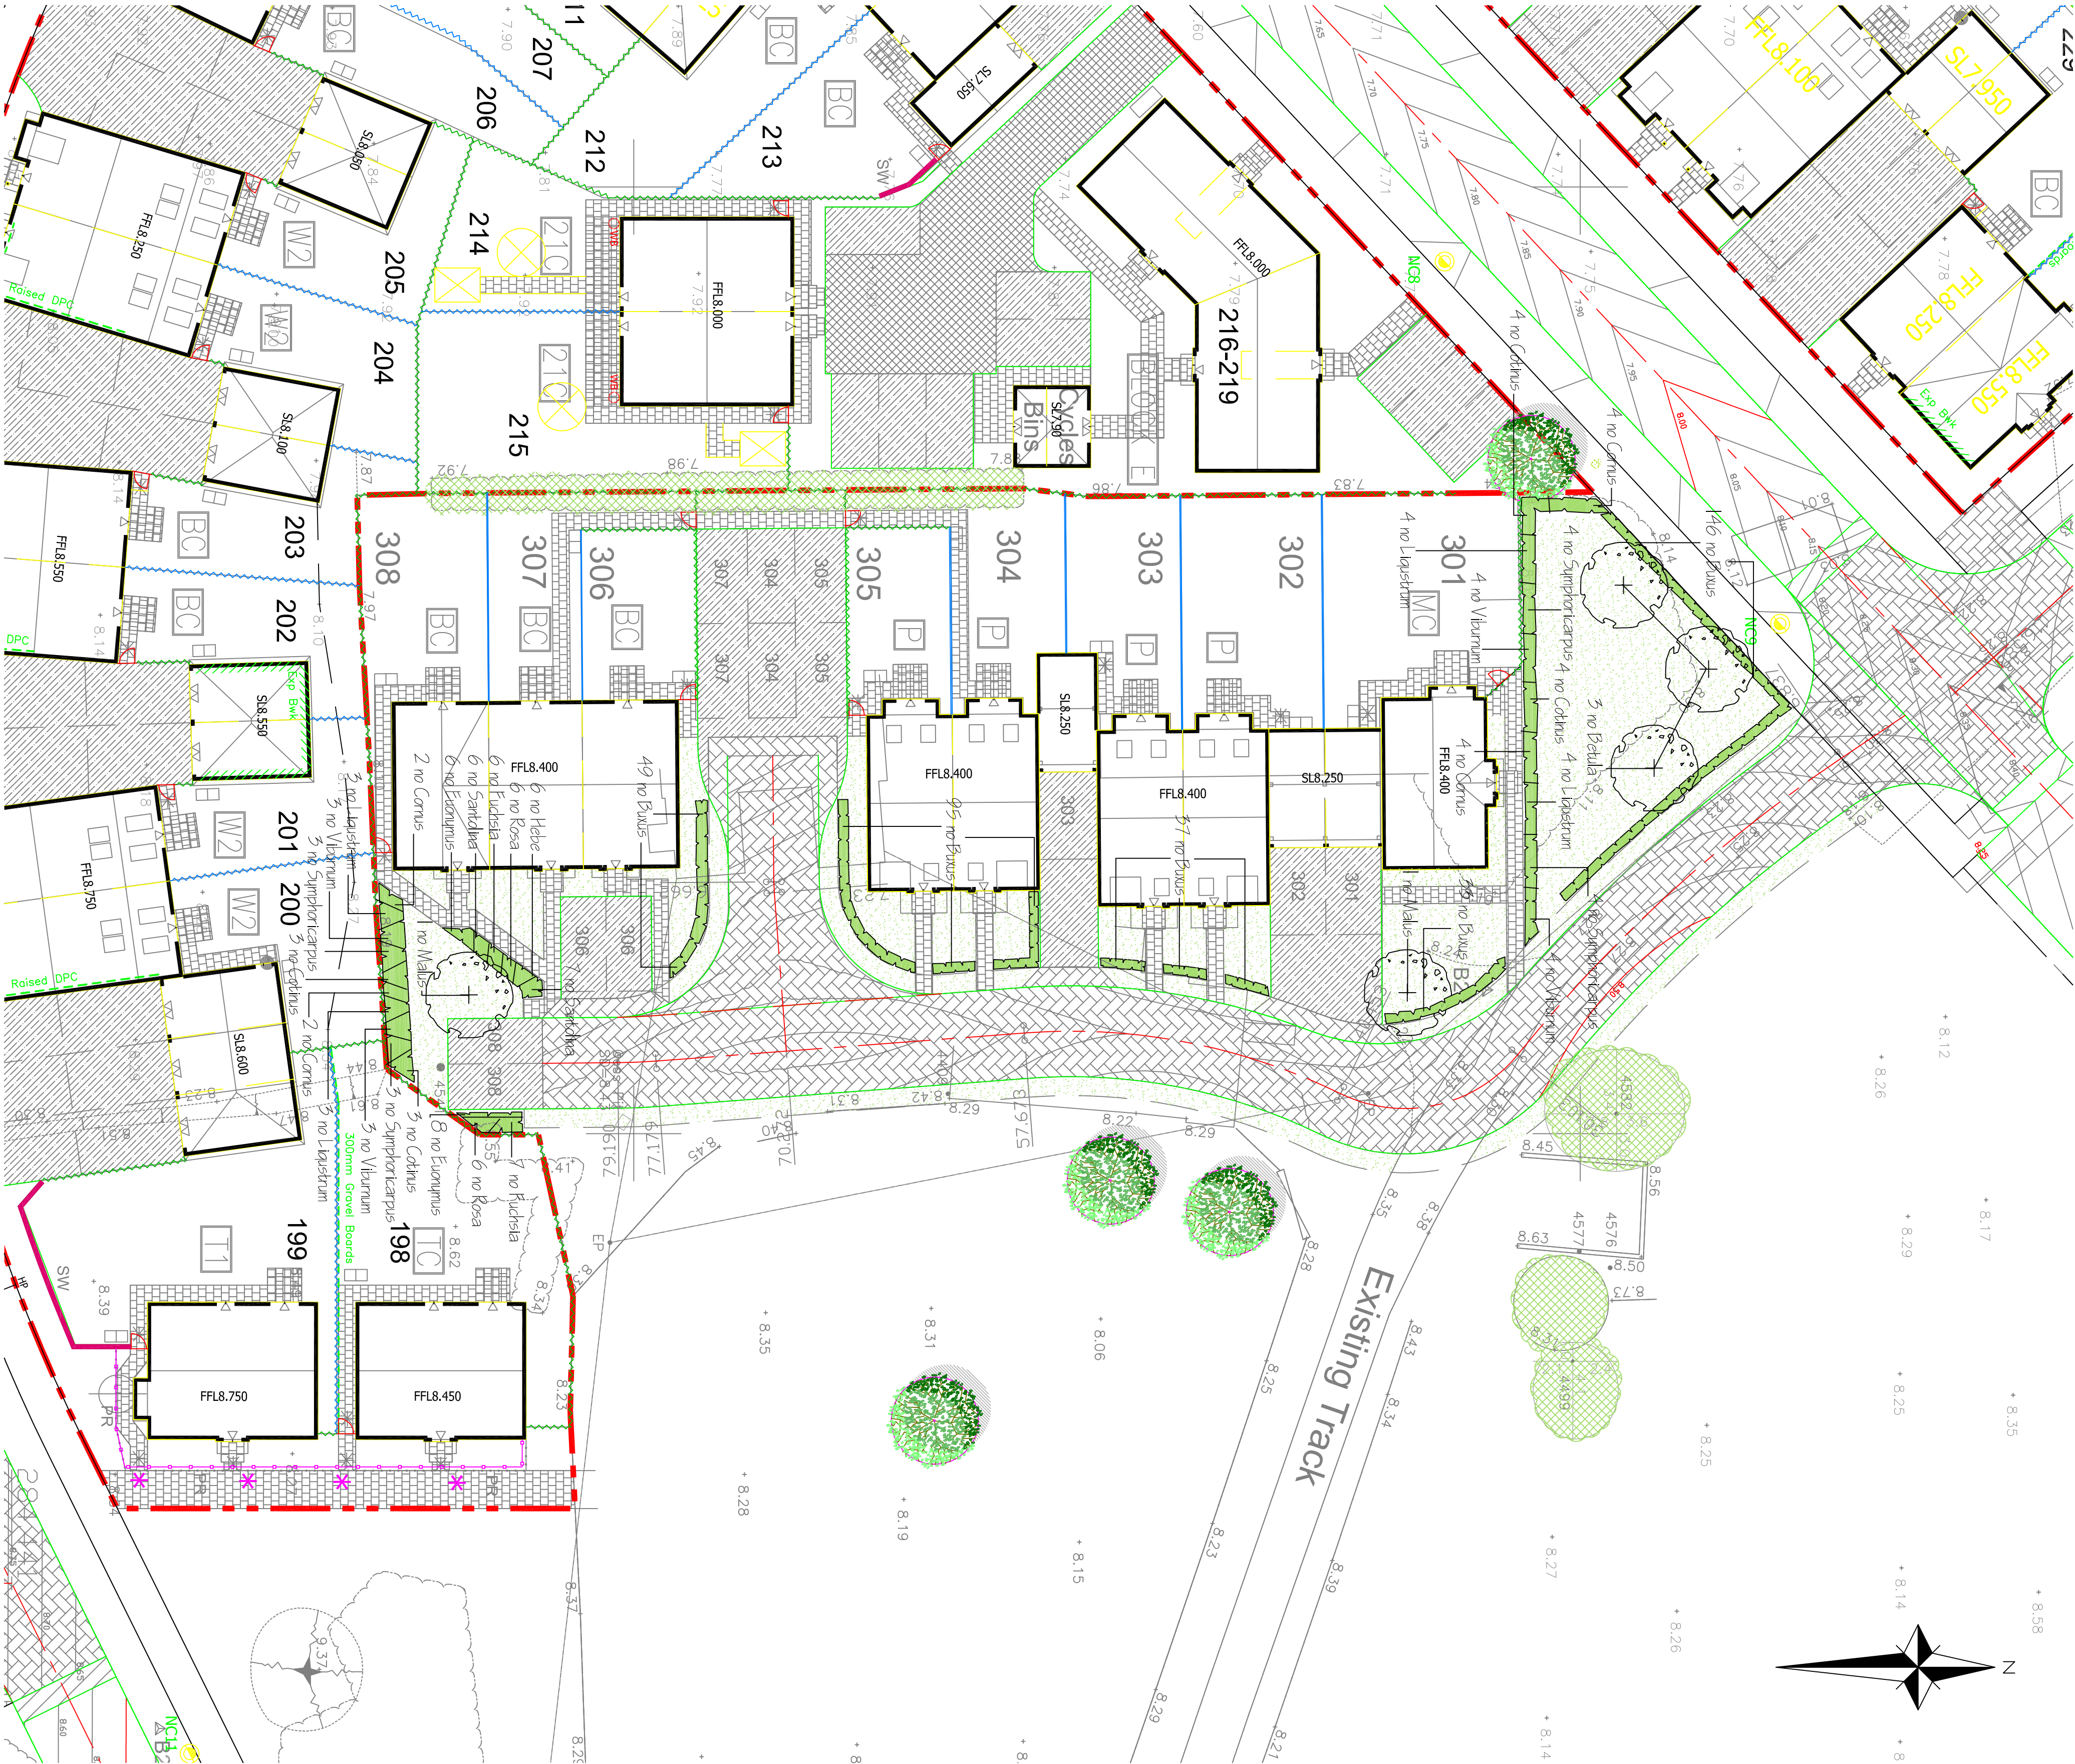

PLANTING SCHEDULE

Tree/Plant	Common Name	Size at Planting	Nos
BTES	Common Name	E.H.S. girth at 1m, 14-16cm	3
Betula pendula Fastigiata	Upright Silver Birch	Sd. girth at 1m, 10-12cm	1
Malus Evereste	Crab Apple		
DWARF SKELEB MIX			
Euonymus Silver Queen	all to be 20-30cm in 2L pots	Nos	
Fuchsia Alice Hoffman	at 40cm centres	14	
Hebe Pink Paradise		13	
Rosa Flower Carpet White		6	
Santolina virens		12	
		13	

HEDGES	Nos
Buxus sempervirens Suffrutescens	360

SCREEN MIX	Nos
20% Cornus sanguinea Midwinter Fire	12
20% Cotinus coggygria	14
20% Ligustrum vulgare	14
20% Symplocarpus doerchowsii	14
20% Viburnum lantana	14

NOTES

- 1) Foundations to dwellings to be designed to take account of the mature height of existing and proposed trees.
- 2) Position of services and utilities to be checked to avoid conflict with tree planting.

KEY

- Existing retained trees and hedges
- Trees planted outside site boundary
- Proposed trees
- Shrub and hedge planting
- Turf
- PC slabs
- Tarmac drive
- Block paving
- 1.0m disboard fence
- 1.0m kerb

rev B Shrub mixes defined. Numbers added
11.9.17.
rev A Plot numbers amended. Sheds
omitted. Garden boundaries to plot 1 changed
21.8.17.

LINDA OAK LANDSCAPE DESIGN LTD
Dip. L.A., M.L.I.
76A Harmonds Lane
Tottern
Hampshire
SO40 2LE
Tel / Fax 023 80666738
e-mail info@lindaokdesign.co.uk

Client

Barratt Homes

Job Title

Courtwick Park Cottages

Courtwick Lane

Litlington

Drawing Title

Planting Plan

Draw No

Revision

1120 / 01

Date

Scale

March 2017

1 : 200 @ A1