


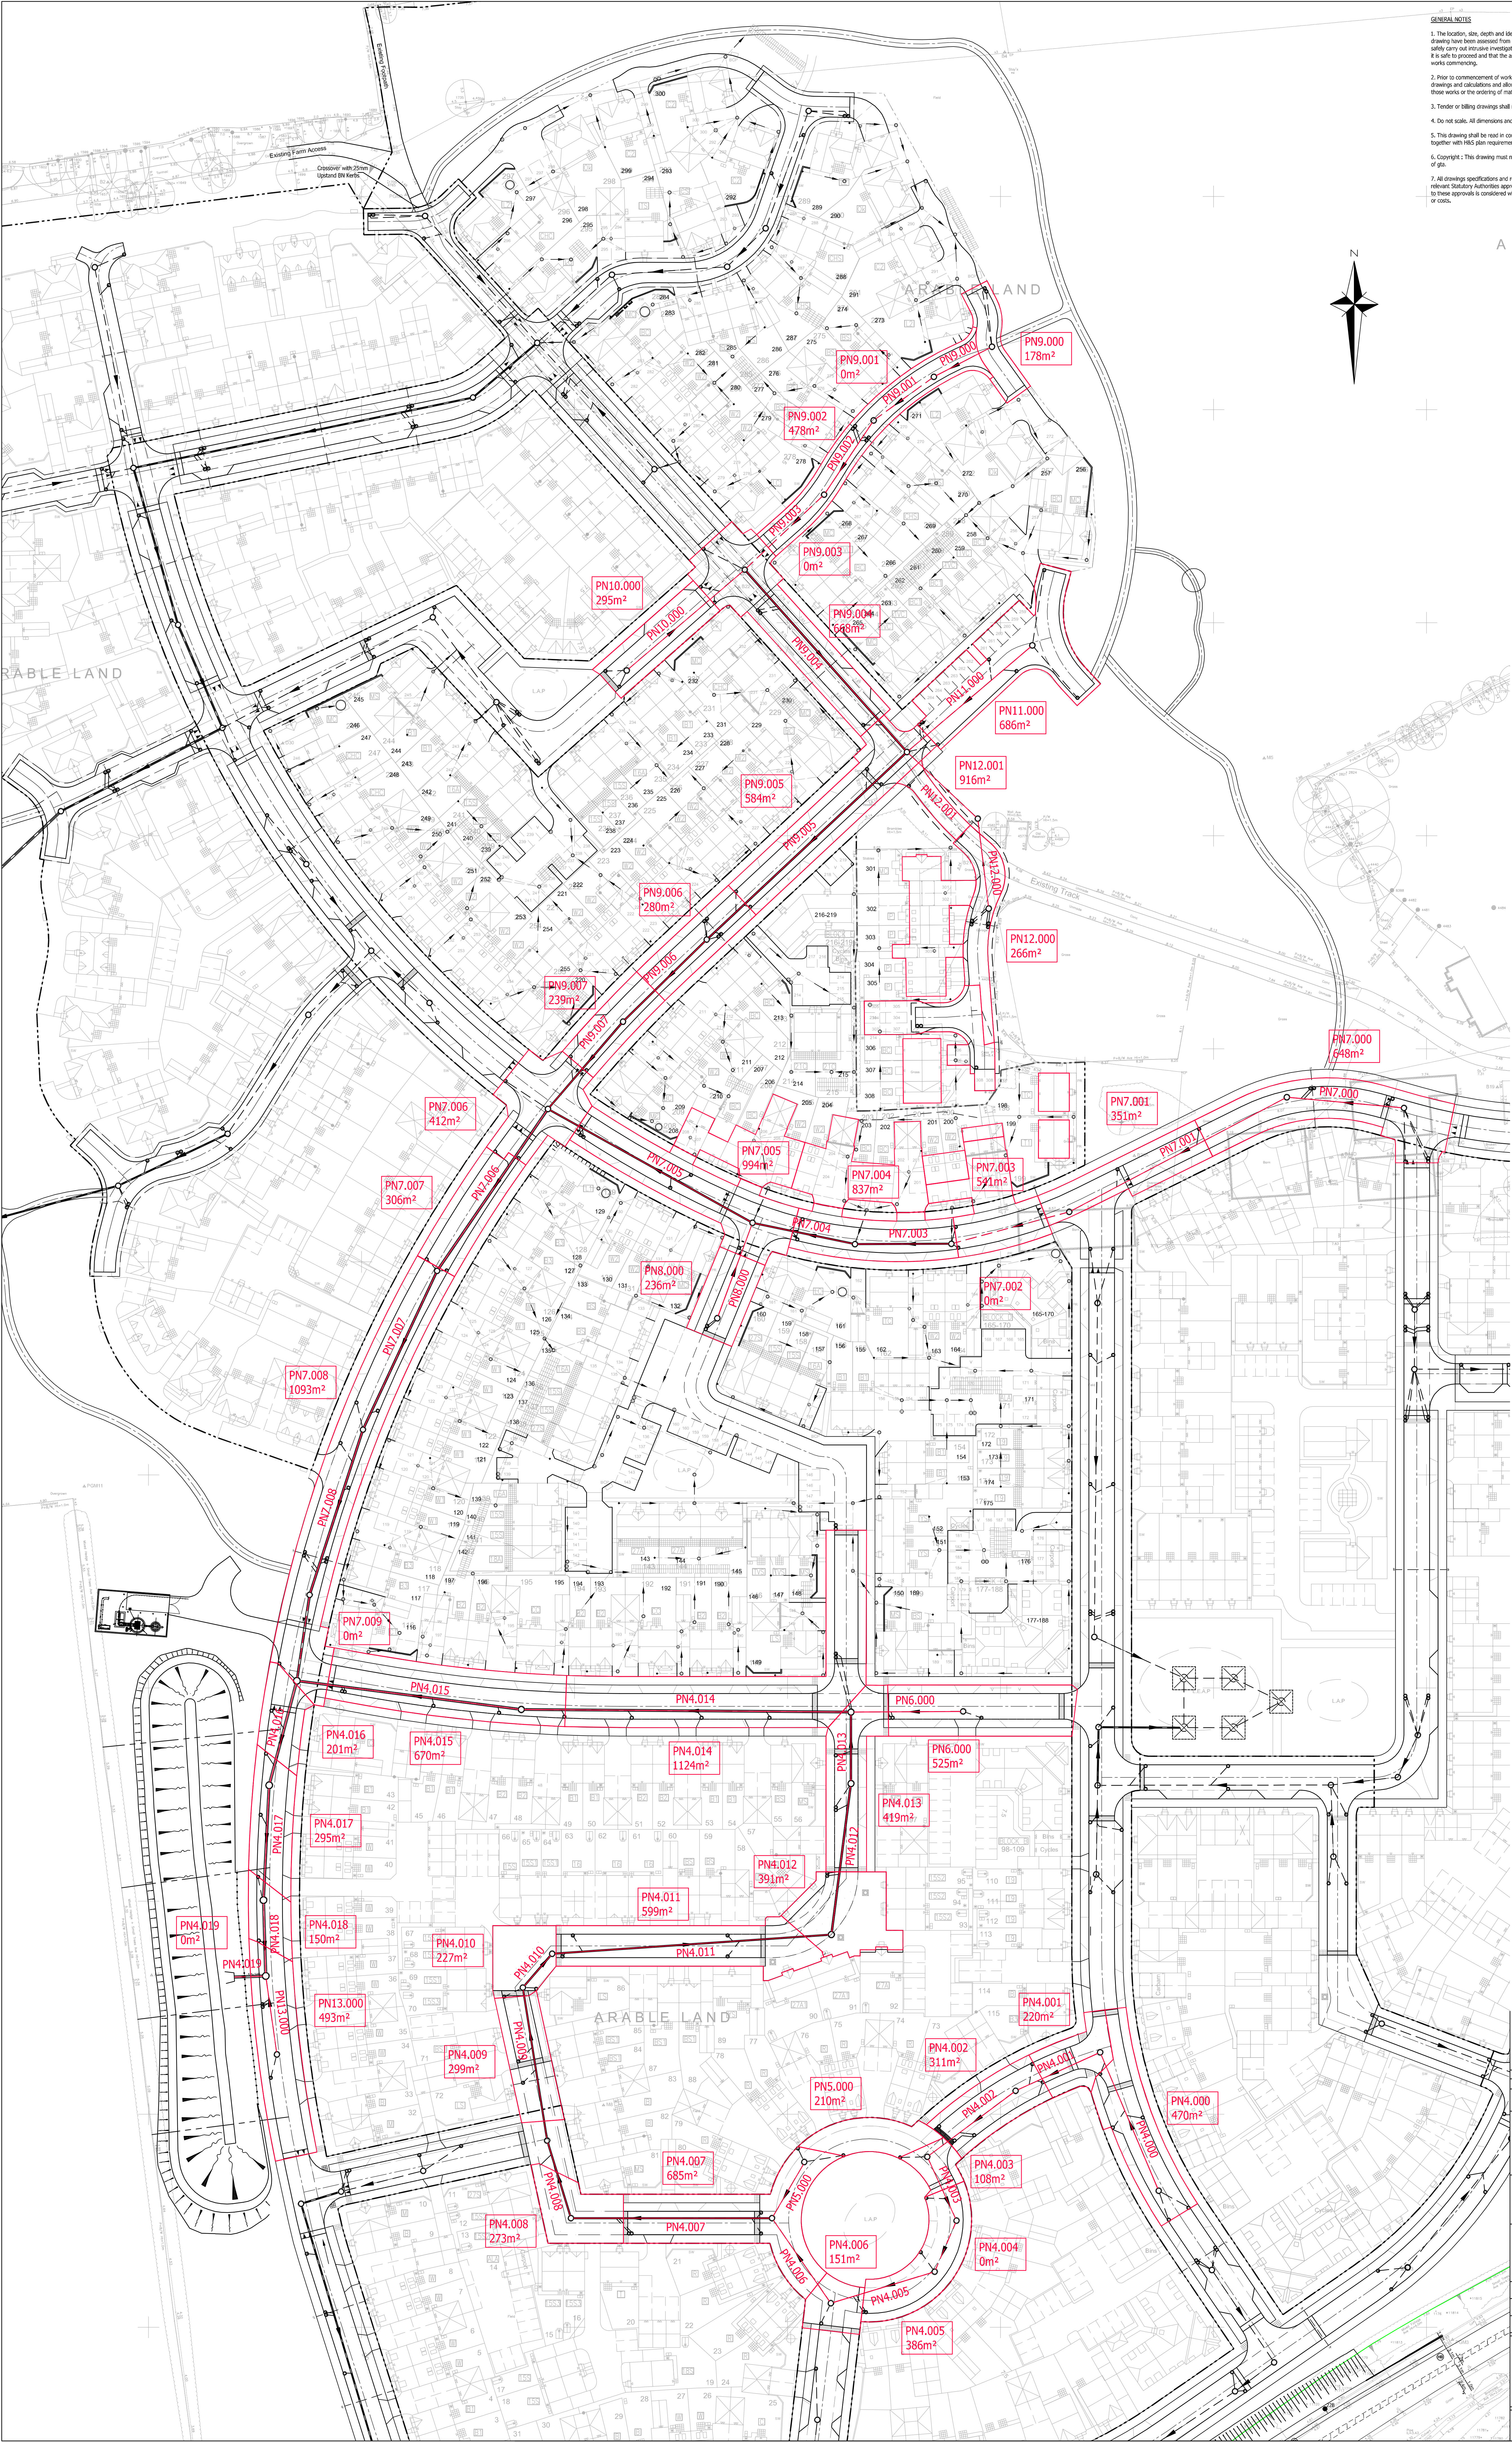

GENERAL NOTES

1. The location, size, depth and identification of existing services that may be shown or referred to on this drawing have been assessed from non intrusive observations, record drawings or the B10. The contractor shall satisfy any soil intrusive investigations, trial holes or soundings prior to commencing work to satisfy himself that it is safe to proceed and that the assessments are accurate, any discrepancies shall be notified to gta prior to work commencing.
2. Prior to commencement of works the contractor shall provide coordinated and dimensioned installation drawings and calculations and allow 10 working days for gta's checking procedure prior to proceeding with these works or the ordering of materials.
3. Tender or billing drawings shall not be used for construction or the ordering of materials.
4. Do not scale. All dimensions and levels to be site confirmed.
5. This drawing shall be read in conjunction with all relevant architects, consultants drawings and specifications, together with B10 plan requirements.
6. Copyright: This drawing must not be copied, amended nor reproduced without the prior written agreement of gta.
7. All drawings specifications and recommendations made by gta are subject to Local Authority and other relevant Statutory Authority approval. Any works or services made obsolete due to the client proceeding prior to these approvals is considered wholly at the Clients risk. gta hold no responsibility for resulting adverse works or costs.

Rev	Issued For Information	07/09/17	CHS	DL
Rev	Amendments	Date	Drawn	Checked
Status				
INFORMATION				
Client				
Project				
BARRATT HOMES				
Project				
COURTICK LANE LITTLEHAMPTON				
Title				
SWALE NETWORK CATCHMENT PLAN & SW PIPE NUMBERS				
Date				
SEPTEMBER 2017				
Scale				
1:500				
Base Layout Ref				
CAD File ref				
Clients Ref				
Project Ref				
4485				
Drawing Number				
4485/313				
Rev				
-				