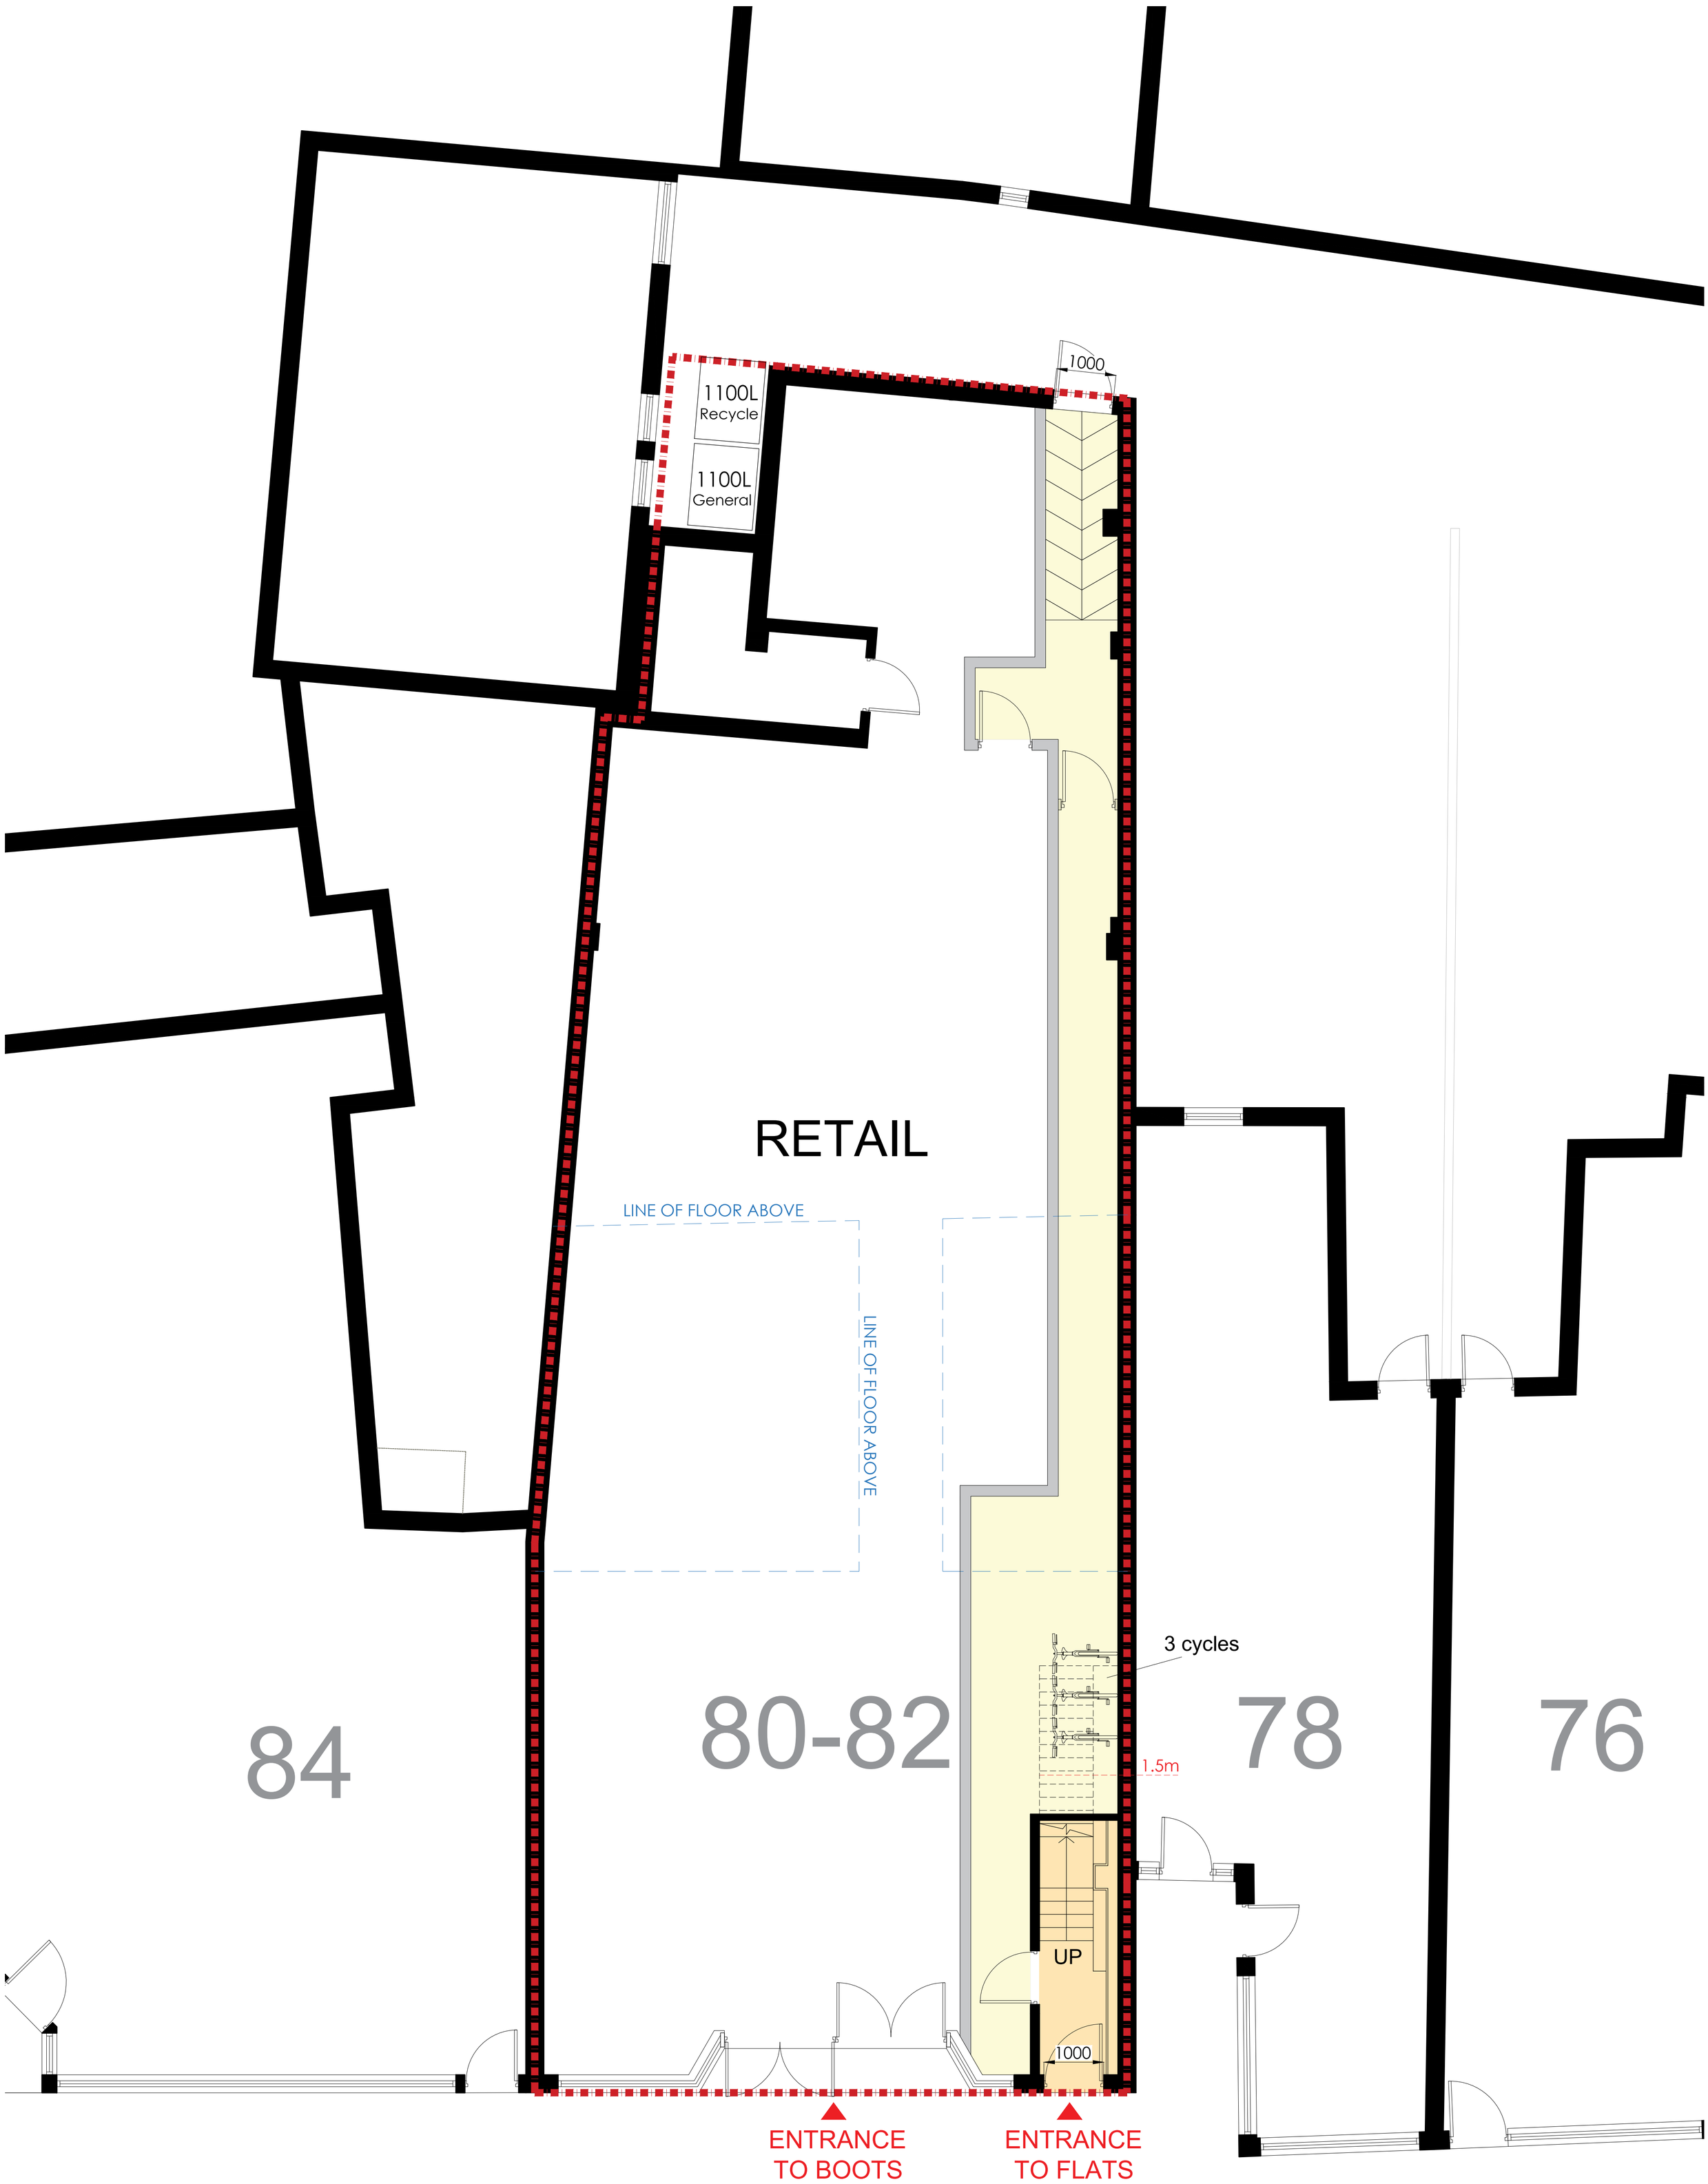

PROPOSED GROUND FLOOR PLAN

N

0m 1m 2m 3m 4m 5m

PROJECT	DWG NO.	SCALE	DETAIL	A 06.05.2025	B 11.08.2025	C 22.08.2025	D 02.10.2025	E 13.10.2025			PROJECT NO.	
80-82 HIGH STREET, LITTLEHAMPTON, WEST SUSSEX, BN17 5DX	65E	1:50 @ A1	PROPOSED GROUND FLOOR PLAN	ISSUED TO CONSULT.	ISSUED FOR DISCUSSION	REVISED TO CONSULT.	SUBMITTED FOR MA	SENT TO THE COUNCIL			23.06	PR Architecture ltd. Chartered Architect
PLANNING												120, Pinner Road, Harrow, HA1 4JD. Tel: 0208 357 2304