




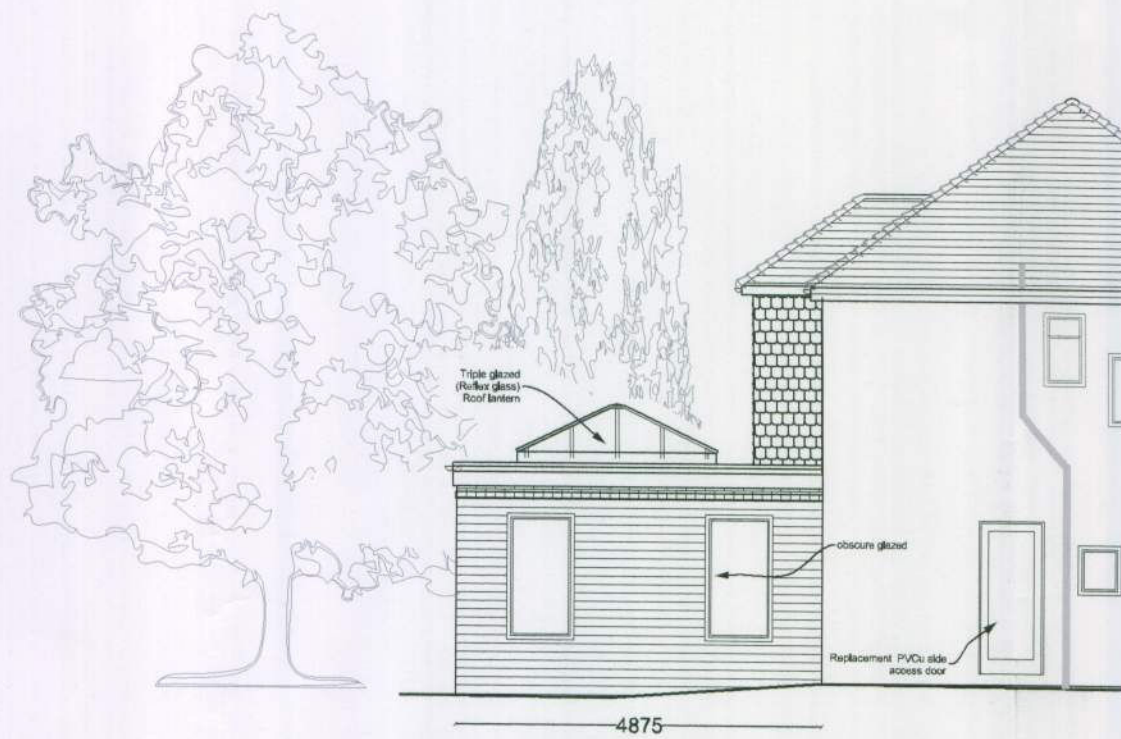


Proposed Rear Elevation (1:100)

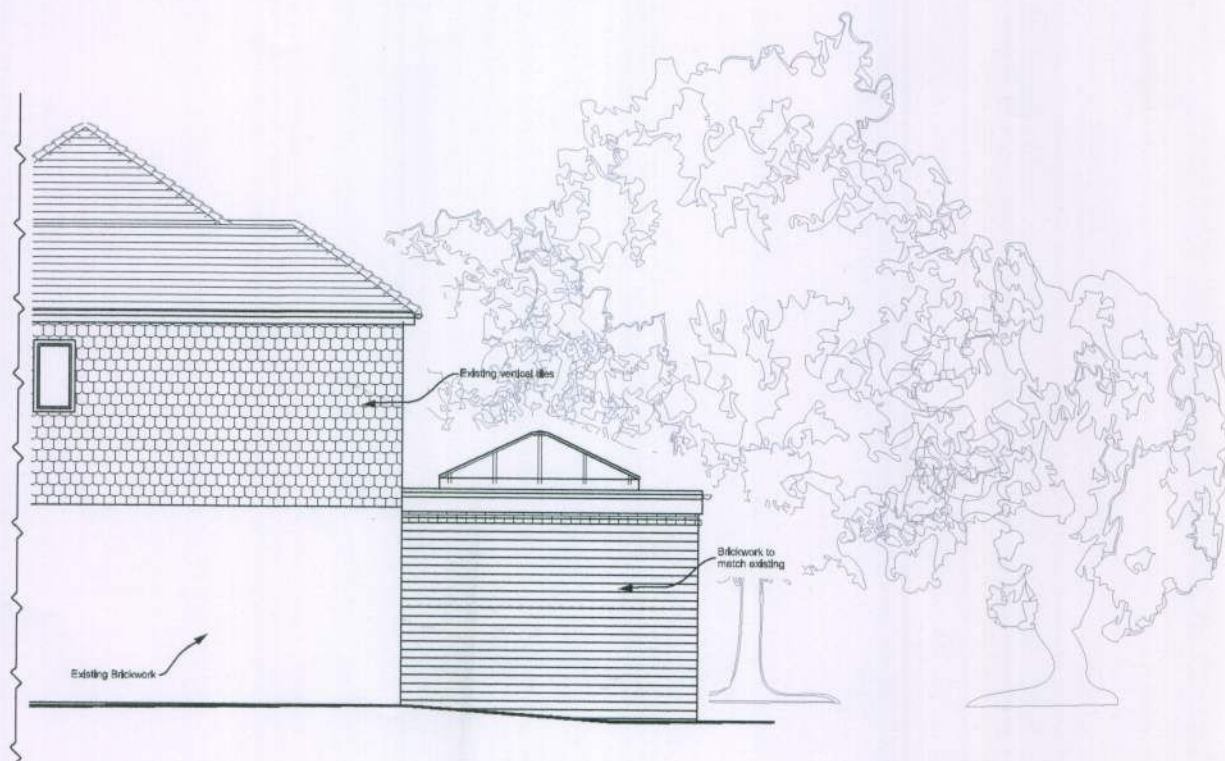

Proposed Side Elevation (1:100)

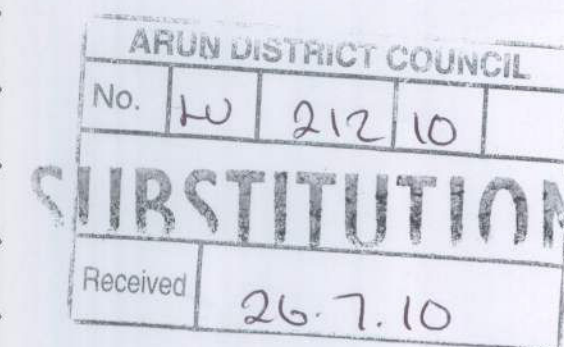


Proposed Side Elevation (1:100)

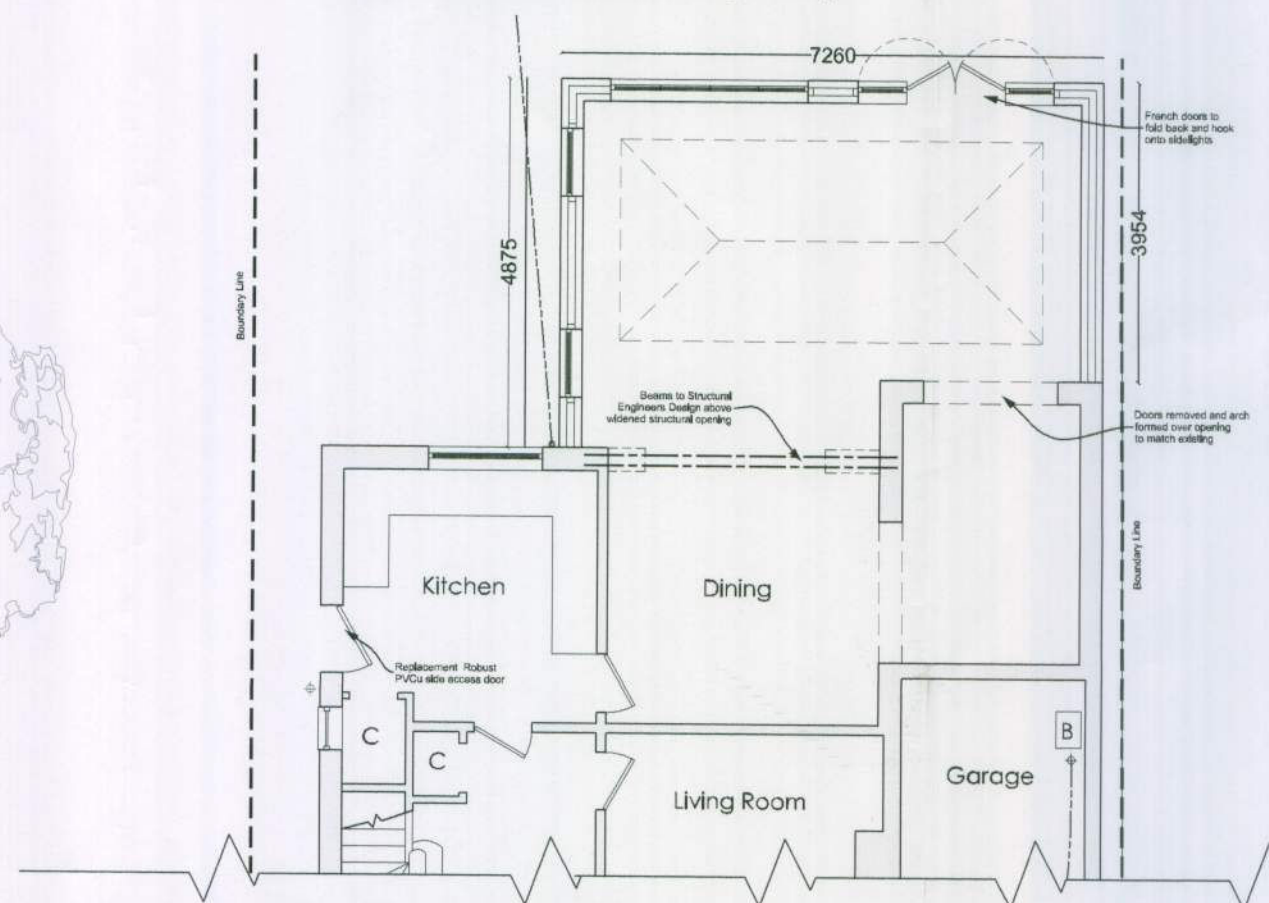

Proposed Part Floor Plan (1:100)

NOTE - These drawings have been produced for Planning and/or Building Regulations Application purposes only and are not, nor are they intended to be a complete schedule of work.

All dimensions to be checked on site and not to be scaled from the drawings.

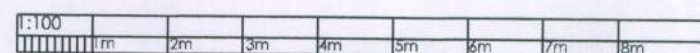

Dowsett
ASSOCIATES
Architectural Design Consultants



Project Title: Proposed Single Storey Rear Extension

Status: Planning Detail: Proposed Plan & Elevations

For: Mr & Mrs J Lavalley Date: June 2010

Address: 79 St Marys Close, Littlehampton

Drawing: 085-03 Rev: B Scale: 1:100 @A3

Rev B (July 2010) Design amended
Rev A (July 2010) Design amended