



- NOTES:
1. All dimensions are in mm and must be checked on site and not scaled from this drawing.
 2. Drawings are to be read in conjunction with accompanying documents
 3. Any errors or inaccuracies should be brought to the attention of Amber.



Existing Front Elevation

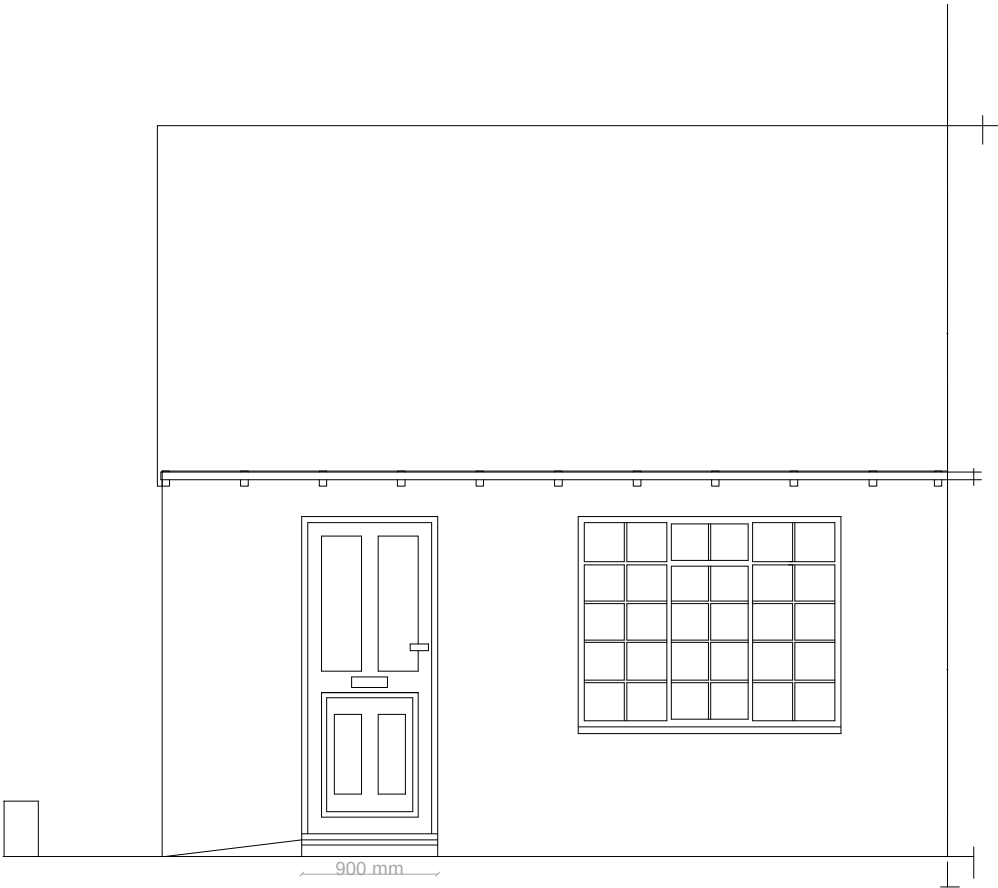

Proposed Front Elevation

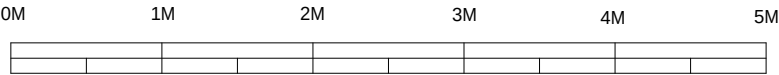

1:50
SCALE BAR
N -

No.	Description	Date
-----	-------------	------

Amendments:

Address:	28 Capstan Drive Littlehampton BN17 6RW	Client:Mr R Harrison
----------	---	----------------------

Drawing Title:	Existing & Proposed Front elevation	Drawing Ref.: SG/03/Cap28
----------------	--	---------------------------

Disabled Adaptation Design Planning Applications Building Regulation Drawings Party Wall Surveys Building Surveys/ Homebuyers Survey	Project Management Disabled Access Auditing Building Defect Analysis LDM Expert Witness
--	---

Contact Details:	Telephone: 01273 410836	Email: sid@amberliving.co.uk
------------------	-------------------------	------------------------------

Contact Address:	Unit 3 Tungsten Building, George Street, Portslade, BN41 1RA
------------------	--

Scale:	Paper:	Date:	Revision No:	Checked By:	Direction:
1:50	A:3	23/6/2015			



RICS