



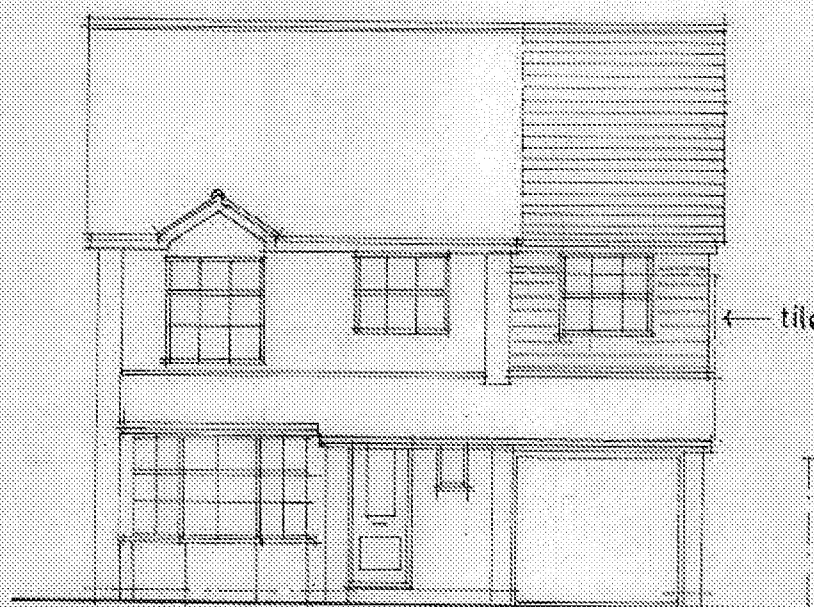


EAST [front] 1/100

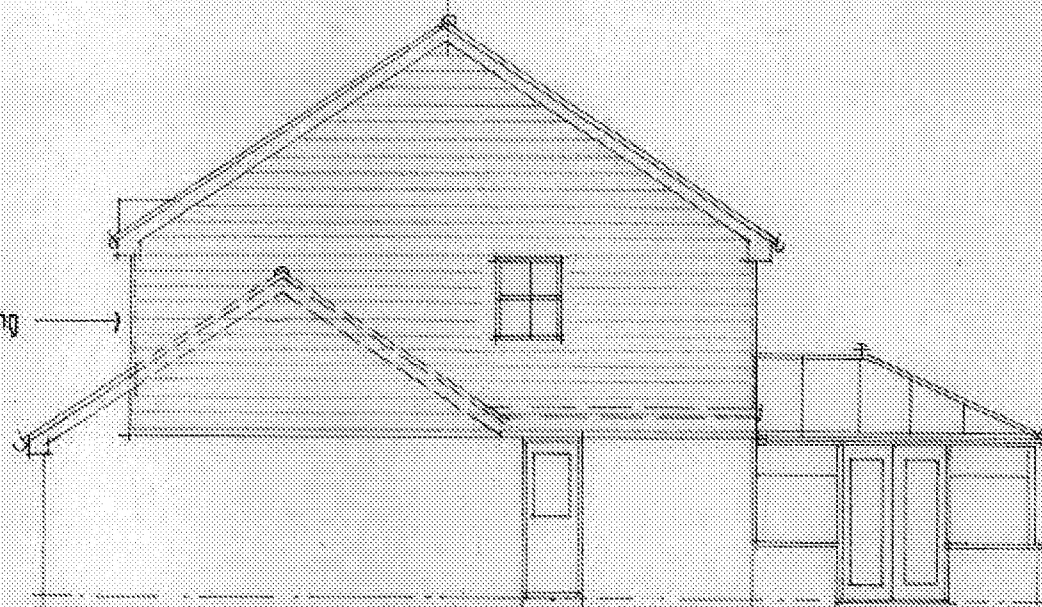


NORTH 1/100


NOTE
ALL EXTERNAL FINISHES, LEVELS,
HEIGHTS & PITCHES TO MATCH EXIST.
SANITARY FITTINGS INDICATIVE
ONLY.

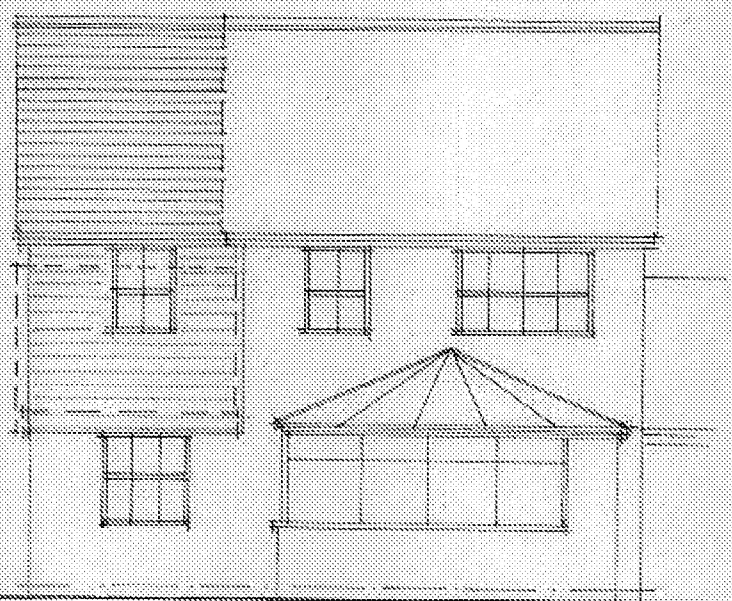


WEST 1/100

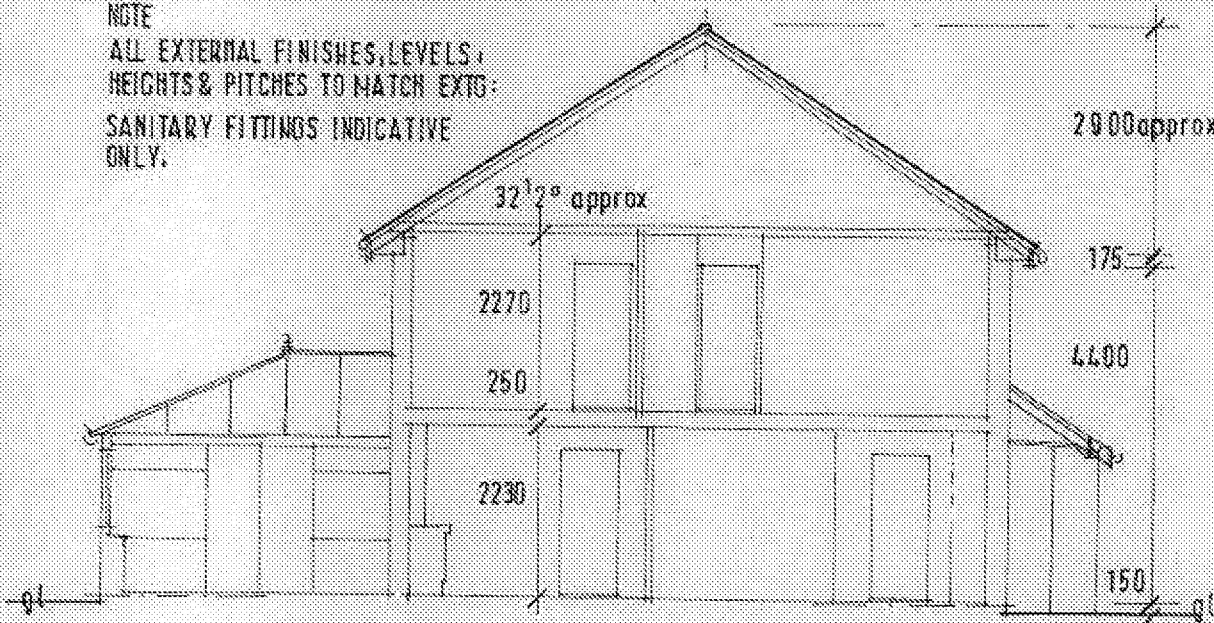


SECTION A:A 1/100

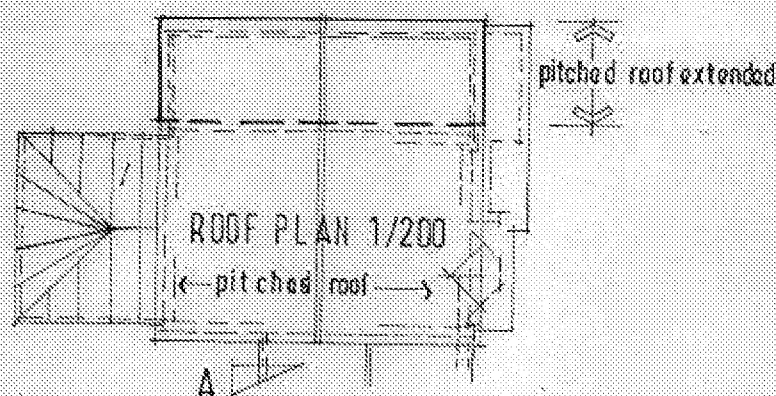


ROOF PLAN 1/200

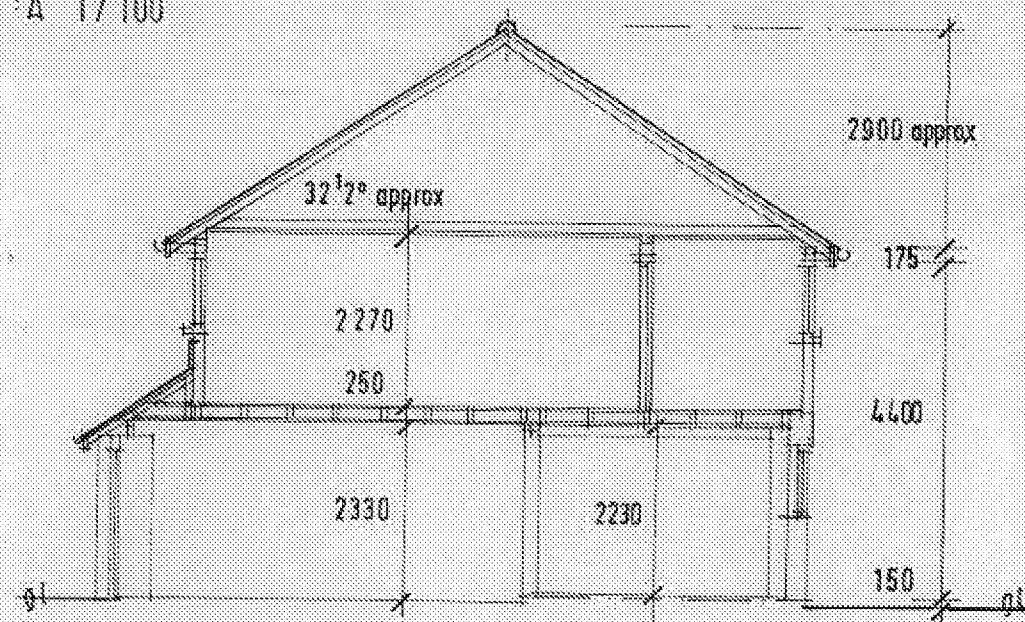

SECTION B:B 1/100

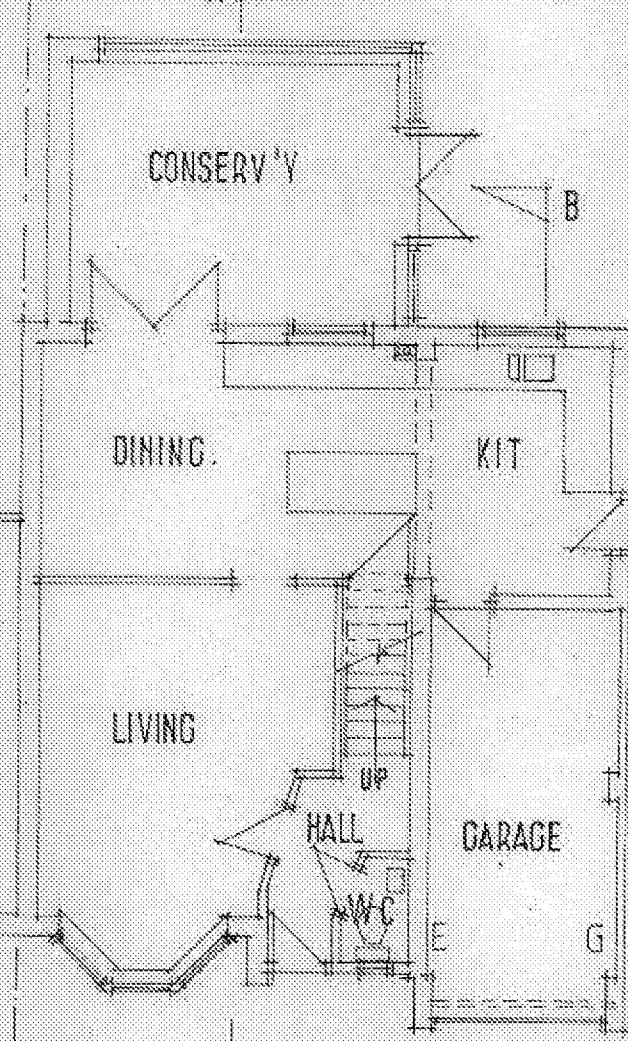

GROUND 1/100

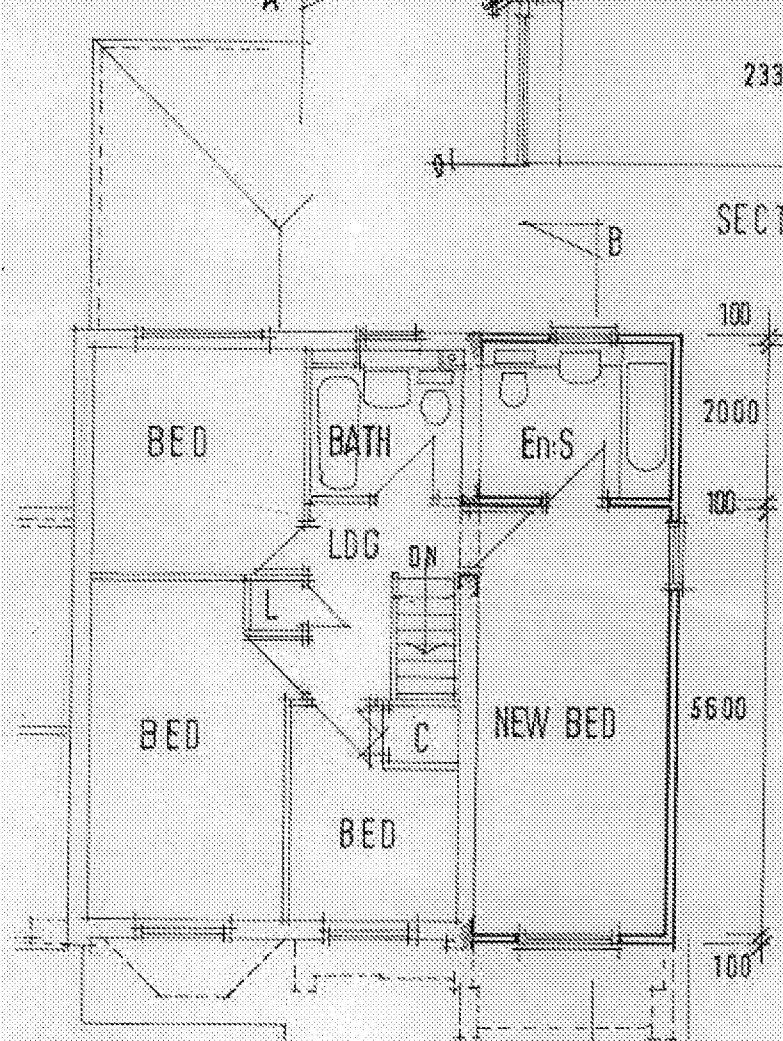

FIRST 1/100

TREVOR E. UNSTED LTD

55-57 SEA LAKE • RUSTINGTON • WEST SUSSEX • BN16 3PG

Client: **MR & MRS J. GALE**

Project: **FIRST FLOOR EXTENSION AT:
43, FALCON GARDENS, LITTLEHAMPTON,
W/SUSSEX, BN17 7RA**

Drawing: **PROPOSED**

Scale: **AS SHOWN**

Date: **JUNE 2017**

Drawn to:

Copyright:

Drawing No: **17/4461/3**

Revisions:

The contractor must check all dimensions and levels on site and ensure they are to be erected from drawings.

It is the contractor's responsibility to ensure compliance with all statutory authority requirements. Carry out works with total regard to existing and retained structure. Works and materials to latest CPD BS.

Drawing to be read in strict accordance with engineer's information where applicable.

All structural timber C18 unless otherwise noted. All structural and external timber pressure impregnated with preservative, cut ends are to be treated with Coprol or similar treatment.

Local authority to witness satisfactory test on all new and affected foundation drainage.