


NOTE
DO NOT SCALE FROM THIS DRAWING. ALL DIMENSIONS
RELATING TO SUB-CONTRACTORS OR SUPPLIERS WORK MUST
BE CHECKED AND AGREED BETWEEN THE GENERAL
CONTRACTOR AND THE SUB-CONTRACTORS AND SUPPLIERS.
ALL DIMENSIONS ARE IN MILLIMETRES. IF IN DOUBT ASK THIS
DRAWING MAY BE SCALED FOR PLANNING PURPOSES ONLY. ALL
WORKS OR MATERIALS INDICATED ON THE DRAWING ARE TO BE
TO THE LATEST BRITISH STANDARDS AND ARE TO BE CARRIED
OUT IN ACCORDANCE WITH THE RELEVANT CODES OF PRACTICE
OR RECOGNIZED TRADE ASSOCIATION RECOMMENDATIONS
AND PUBLICATIONS. © THIS DRAWING IS THE COPYRIGHT OF
FUNNELL DESIGN PARTNERSHIP LTD.

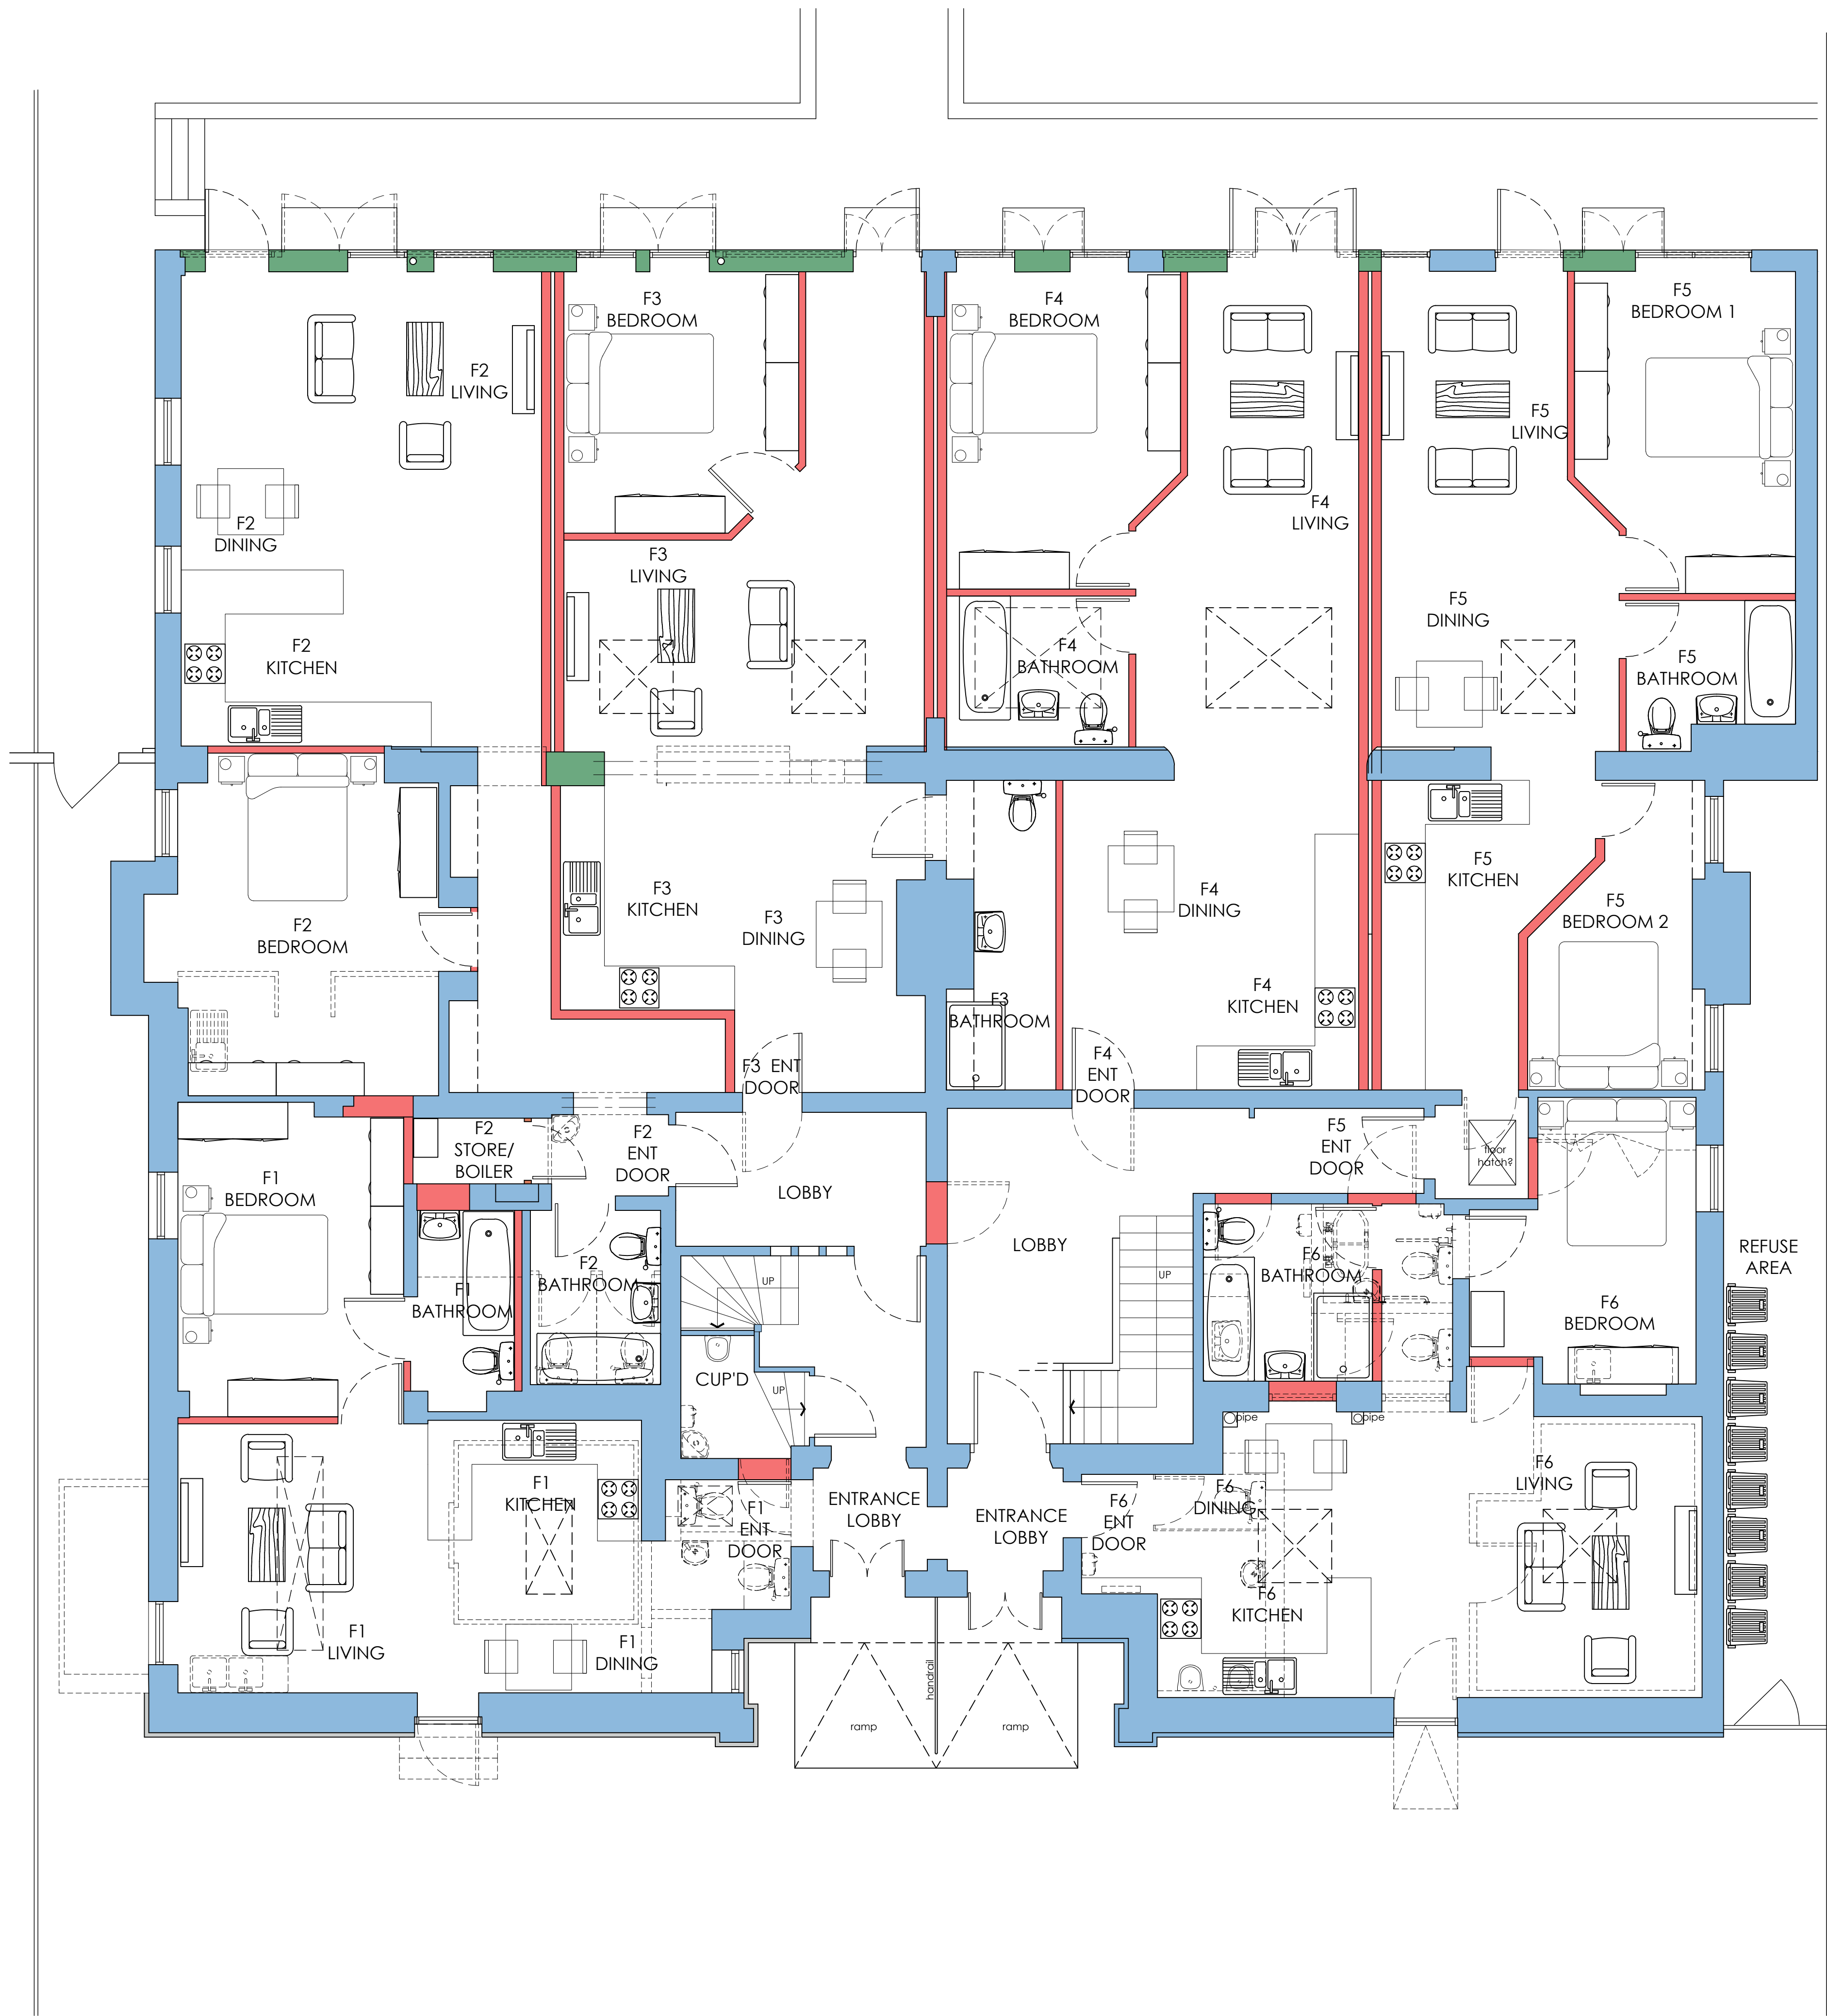

Legend	
—	Existing walls & columns
—	Proposed brick/blockwork walls
—	Proposed internal stud walls
	Items removed

A	21/05/21 JM	Bedroom and Kitchen of F2 adjusted
~	12/05/20 JM	Drawing created

REV	DATE	BY	DESCRIPTION
-----	------	----	-------------



FUNNELL DESIGN PARTNERSHIP

BizSpace, Courtwick Lane, Littlehampton, BN17 7TL
T: +44 (0)1243 211250 - E: office@funnelldesign.co.uk

Client
Mr & Mrs Stojanovski

Location
3-4 Selbourne Place
Selbourne Road
Littlehampton BN17 5NH

Drawing Title

Proposed Ground Floor Layout Plan

Date	Drawn By	Scale
May 2021	JM	1:50 @ A1

CAD file name
1779-Vardeir - Planning Rev00.dwg

Drawing No	Revision
1779-P-02	A

PROPOSED