


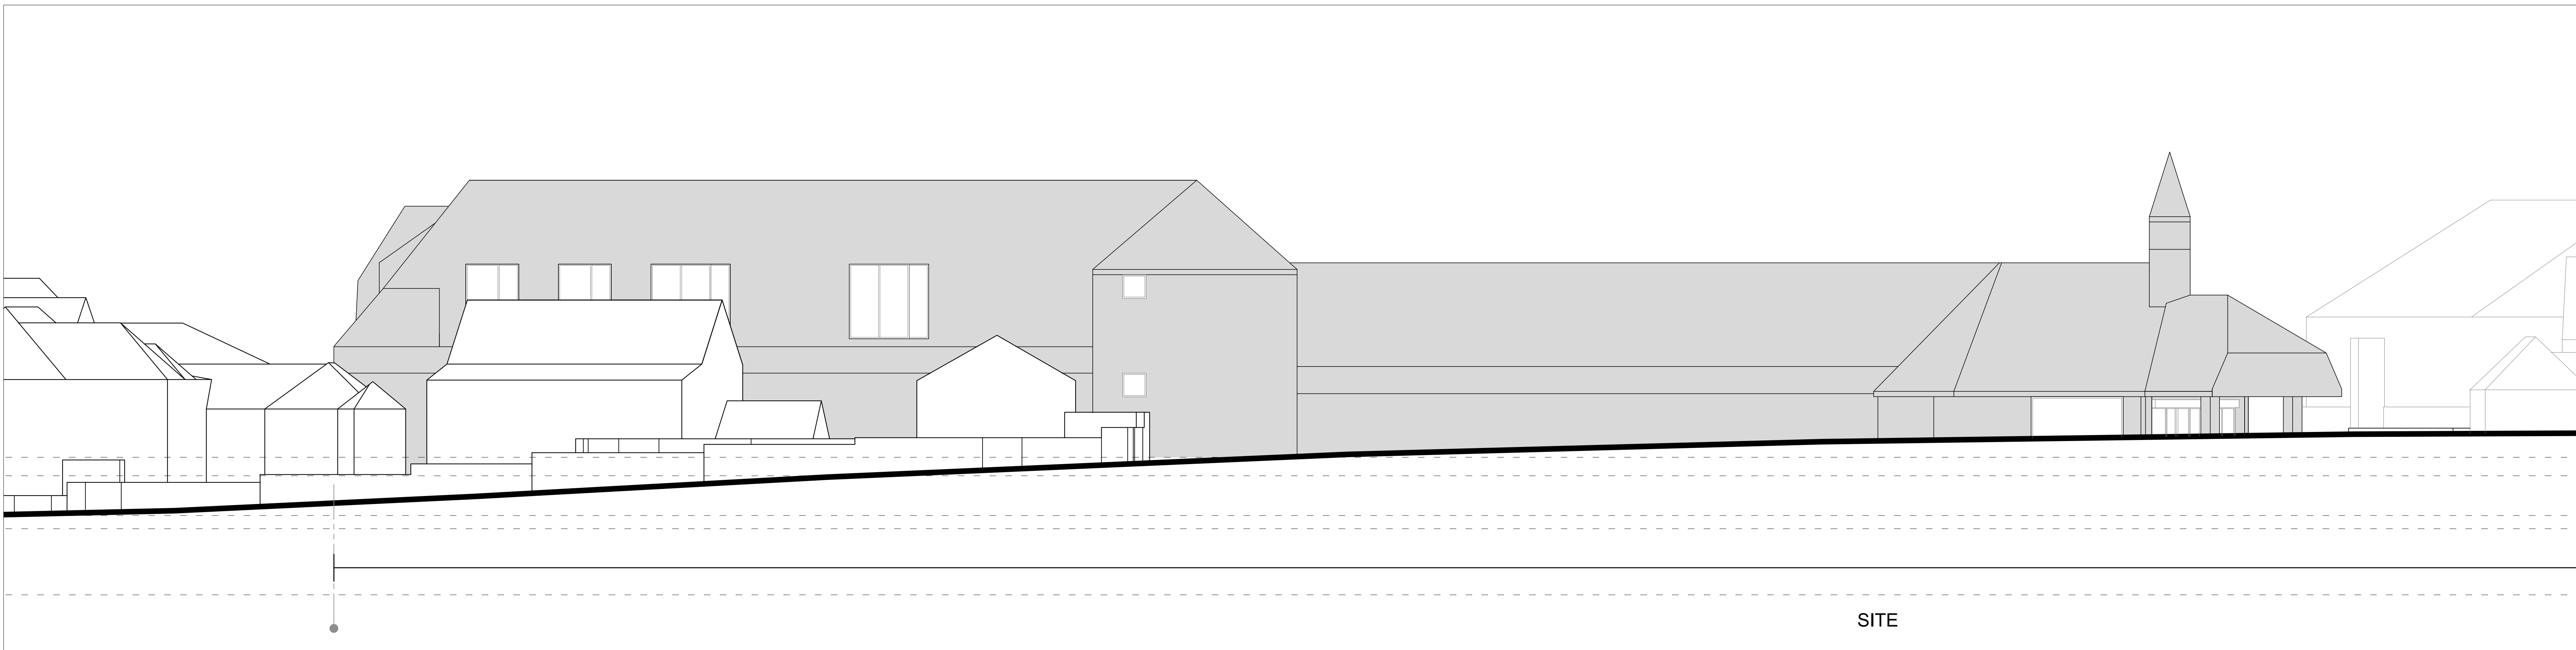


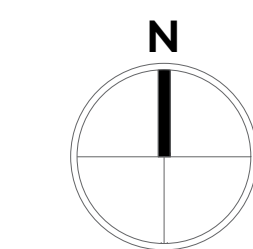

Elevation B 1:100 @ A0

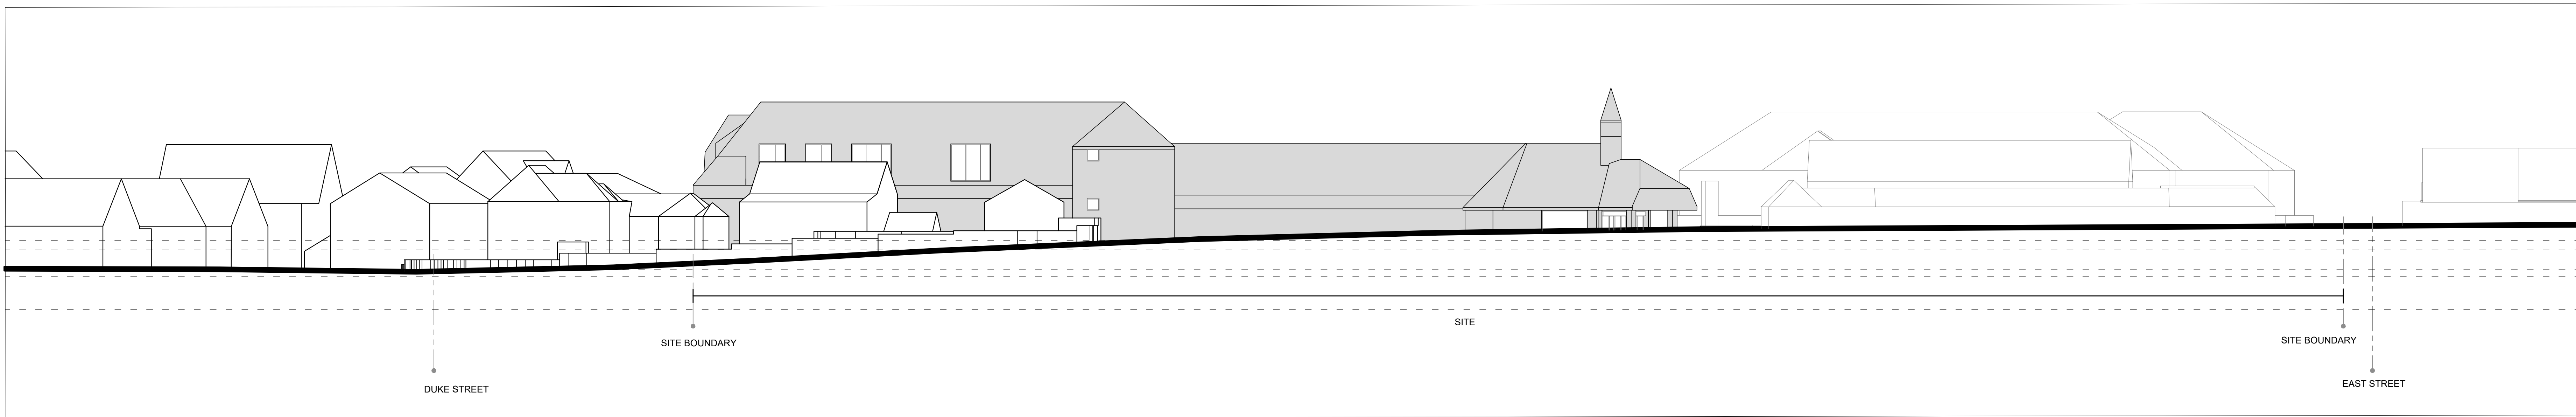

Elevation B Scale 1:200 @ A0

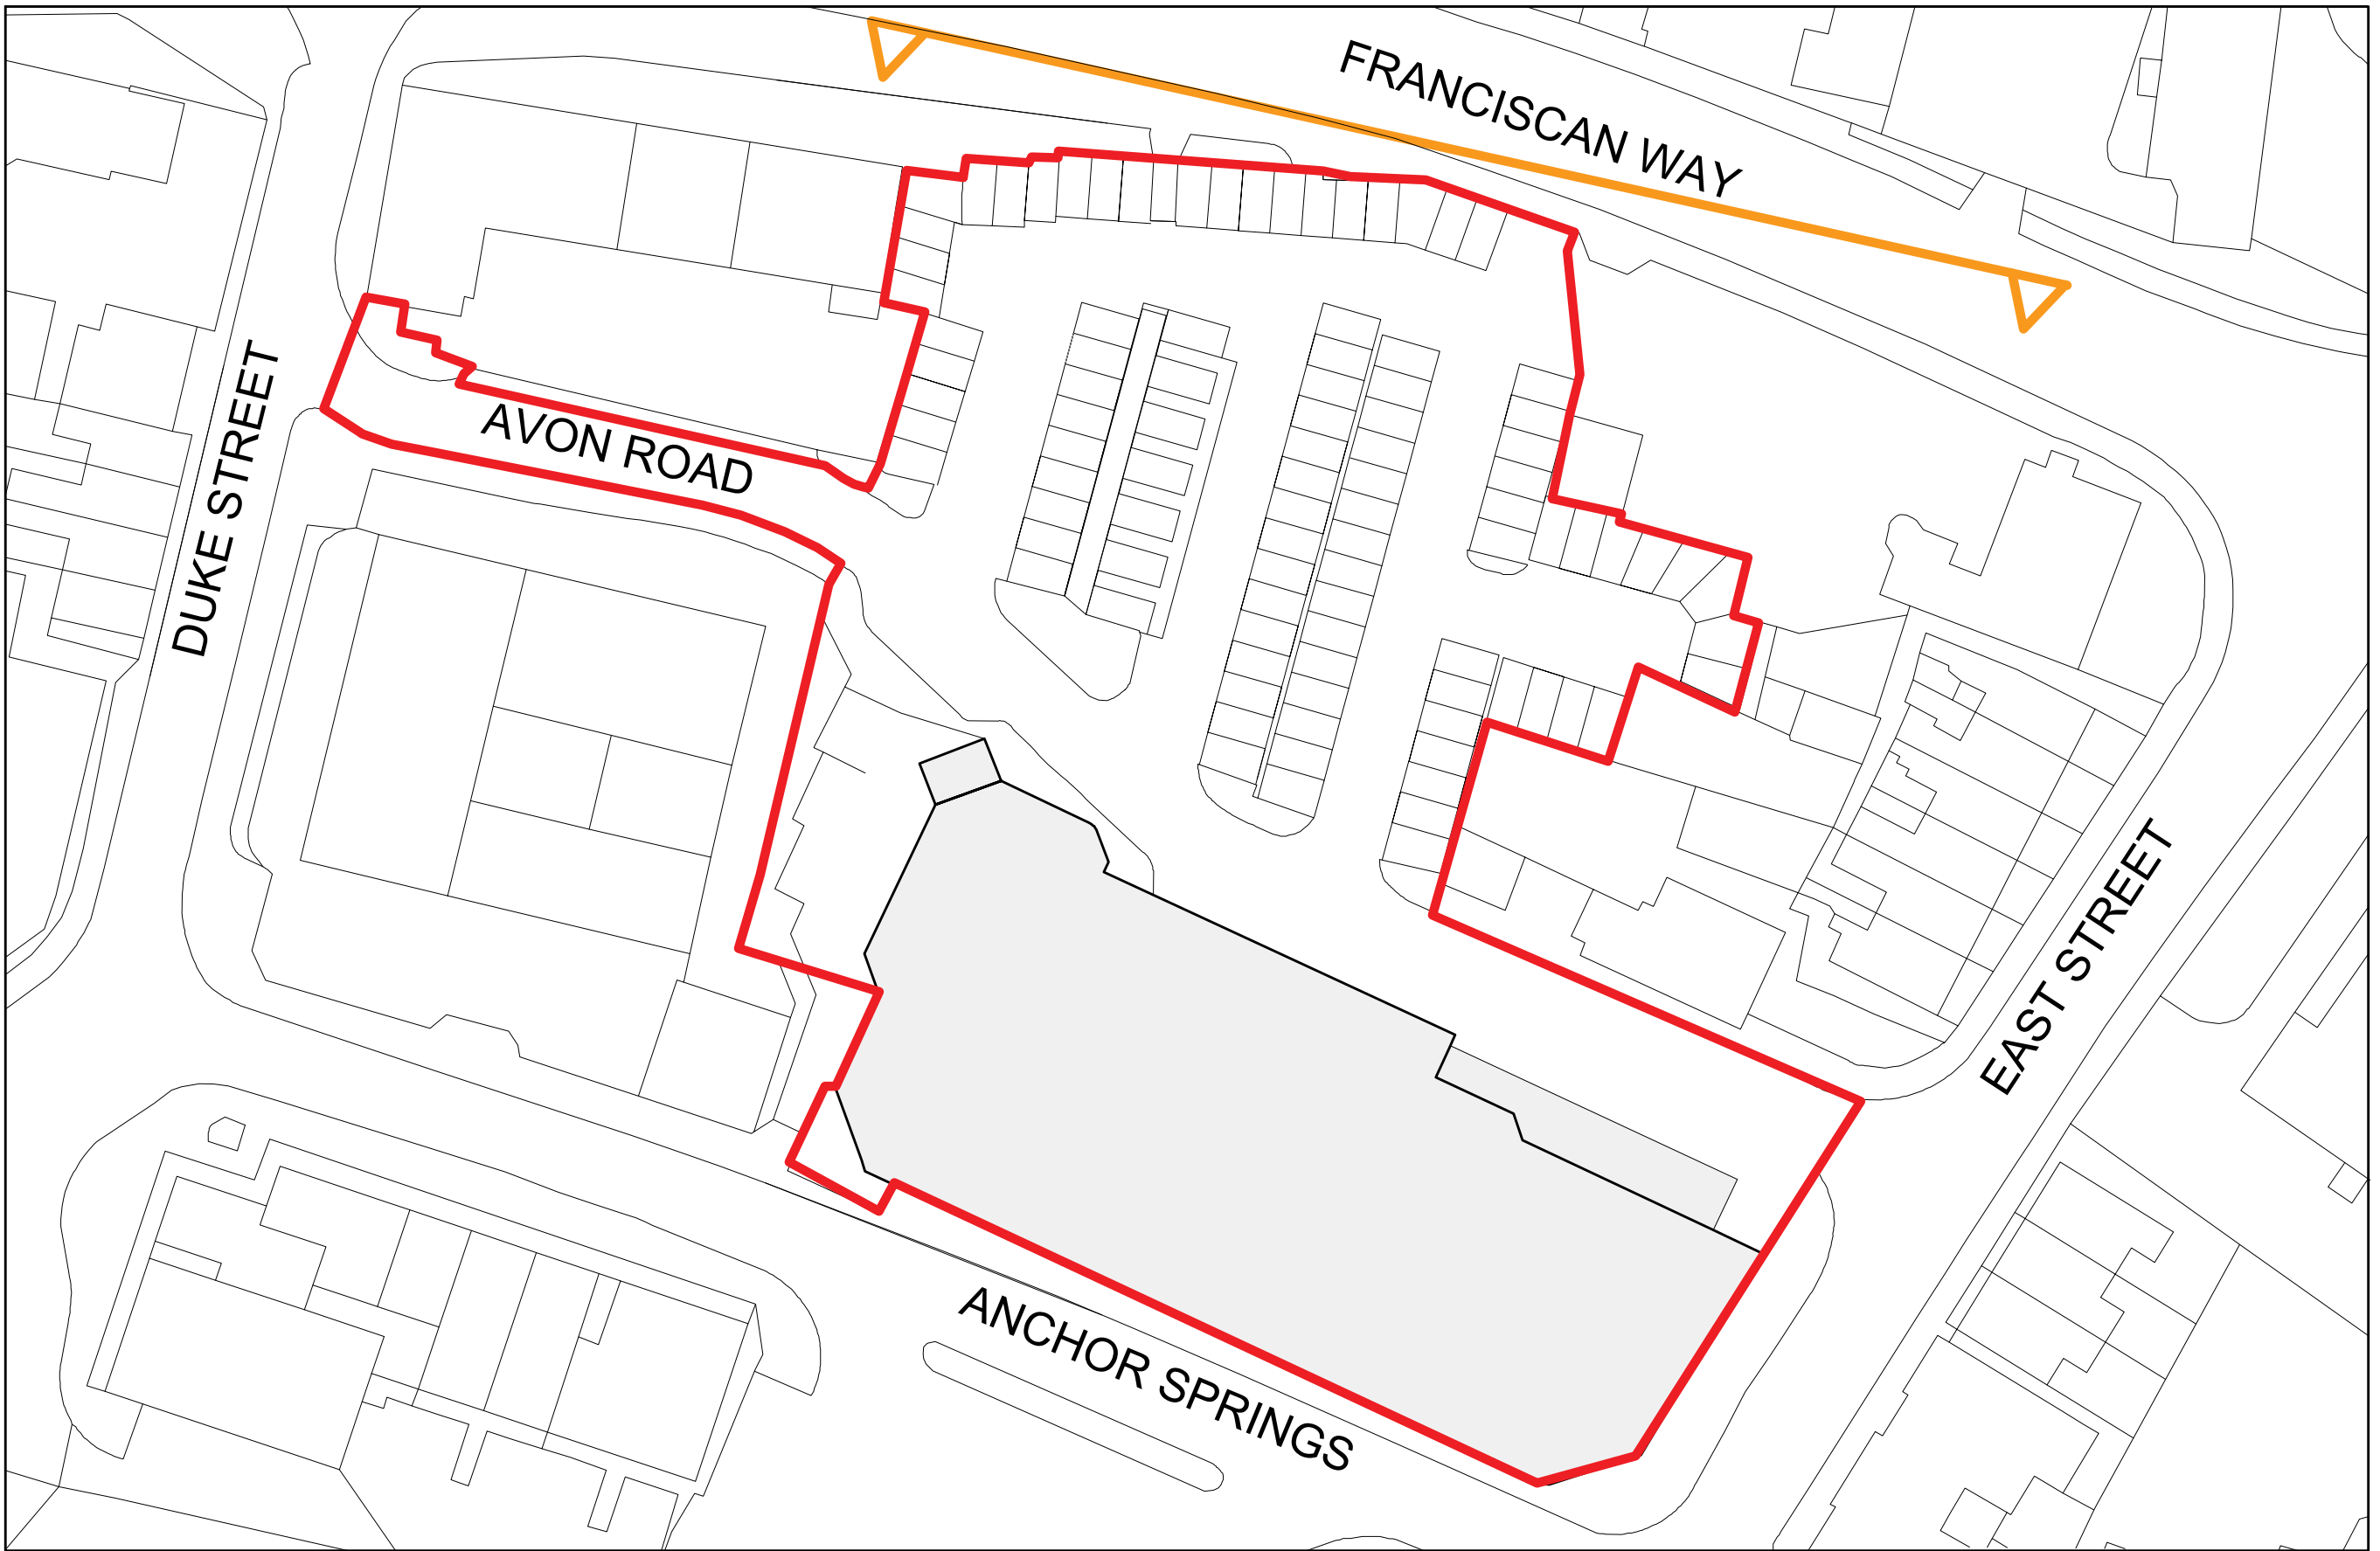

Project
ANCHOR SPRINGS,
Littlehampton

Drawing Title
**EXISTING
ELEVATION B**

Sheet A0	Scale As indicated	
Date 8.04.2020	Drawn by UrbanS	
Project no. LH1	Drawing no. LH1-USY-R0-E6-DR-A-0026	Revision R0

