


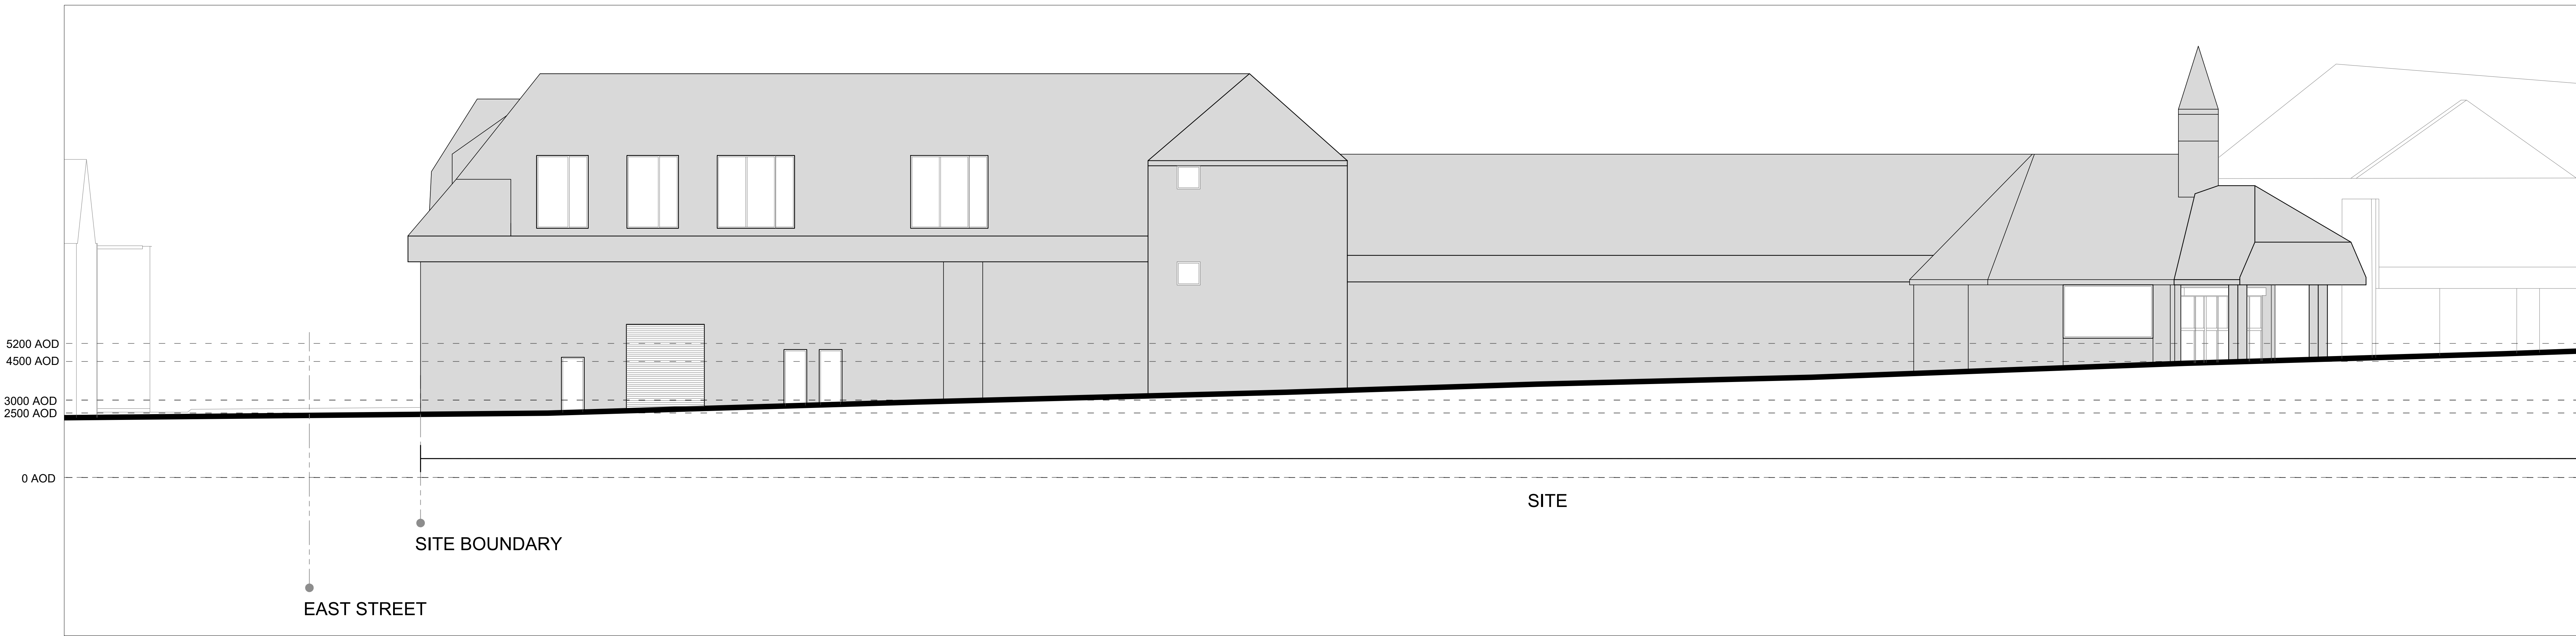


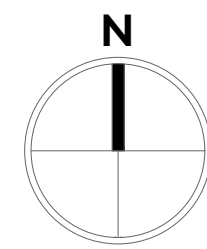

Elevation E | Avon Street Scale 1:100 @ A0

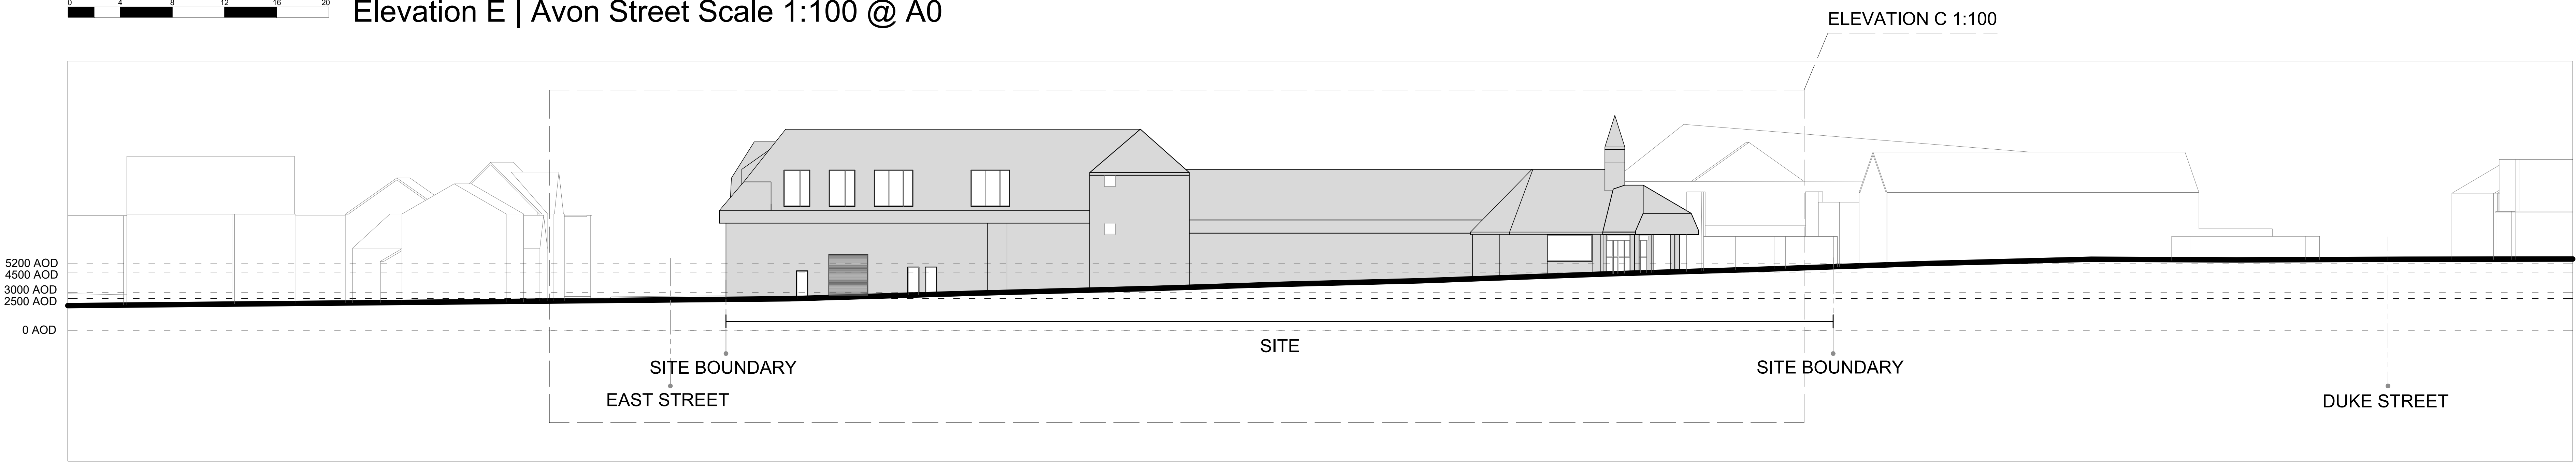

Elevation E | Avon Street Scale 1:200 @ A0

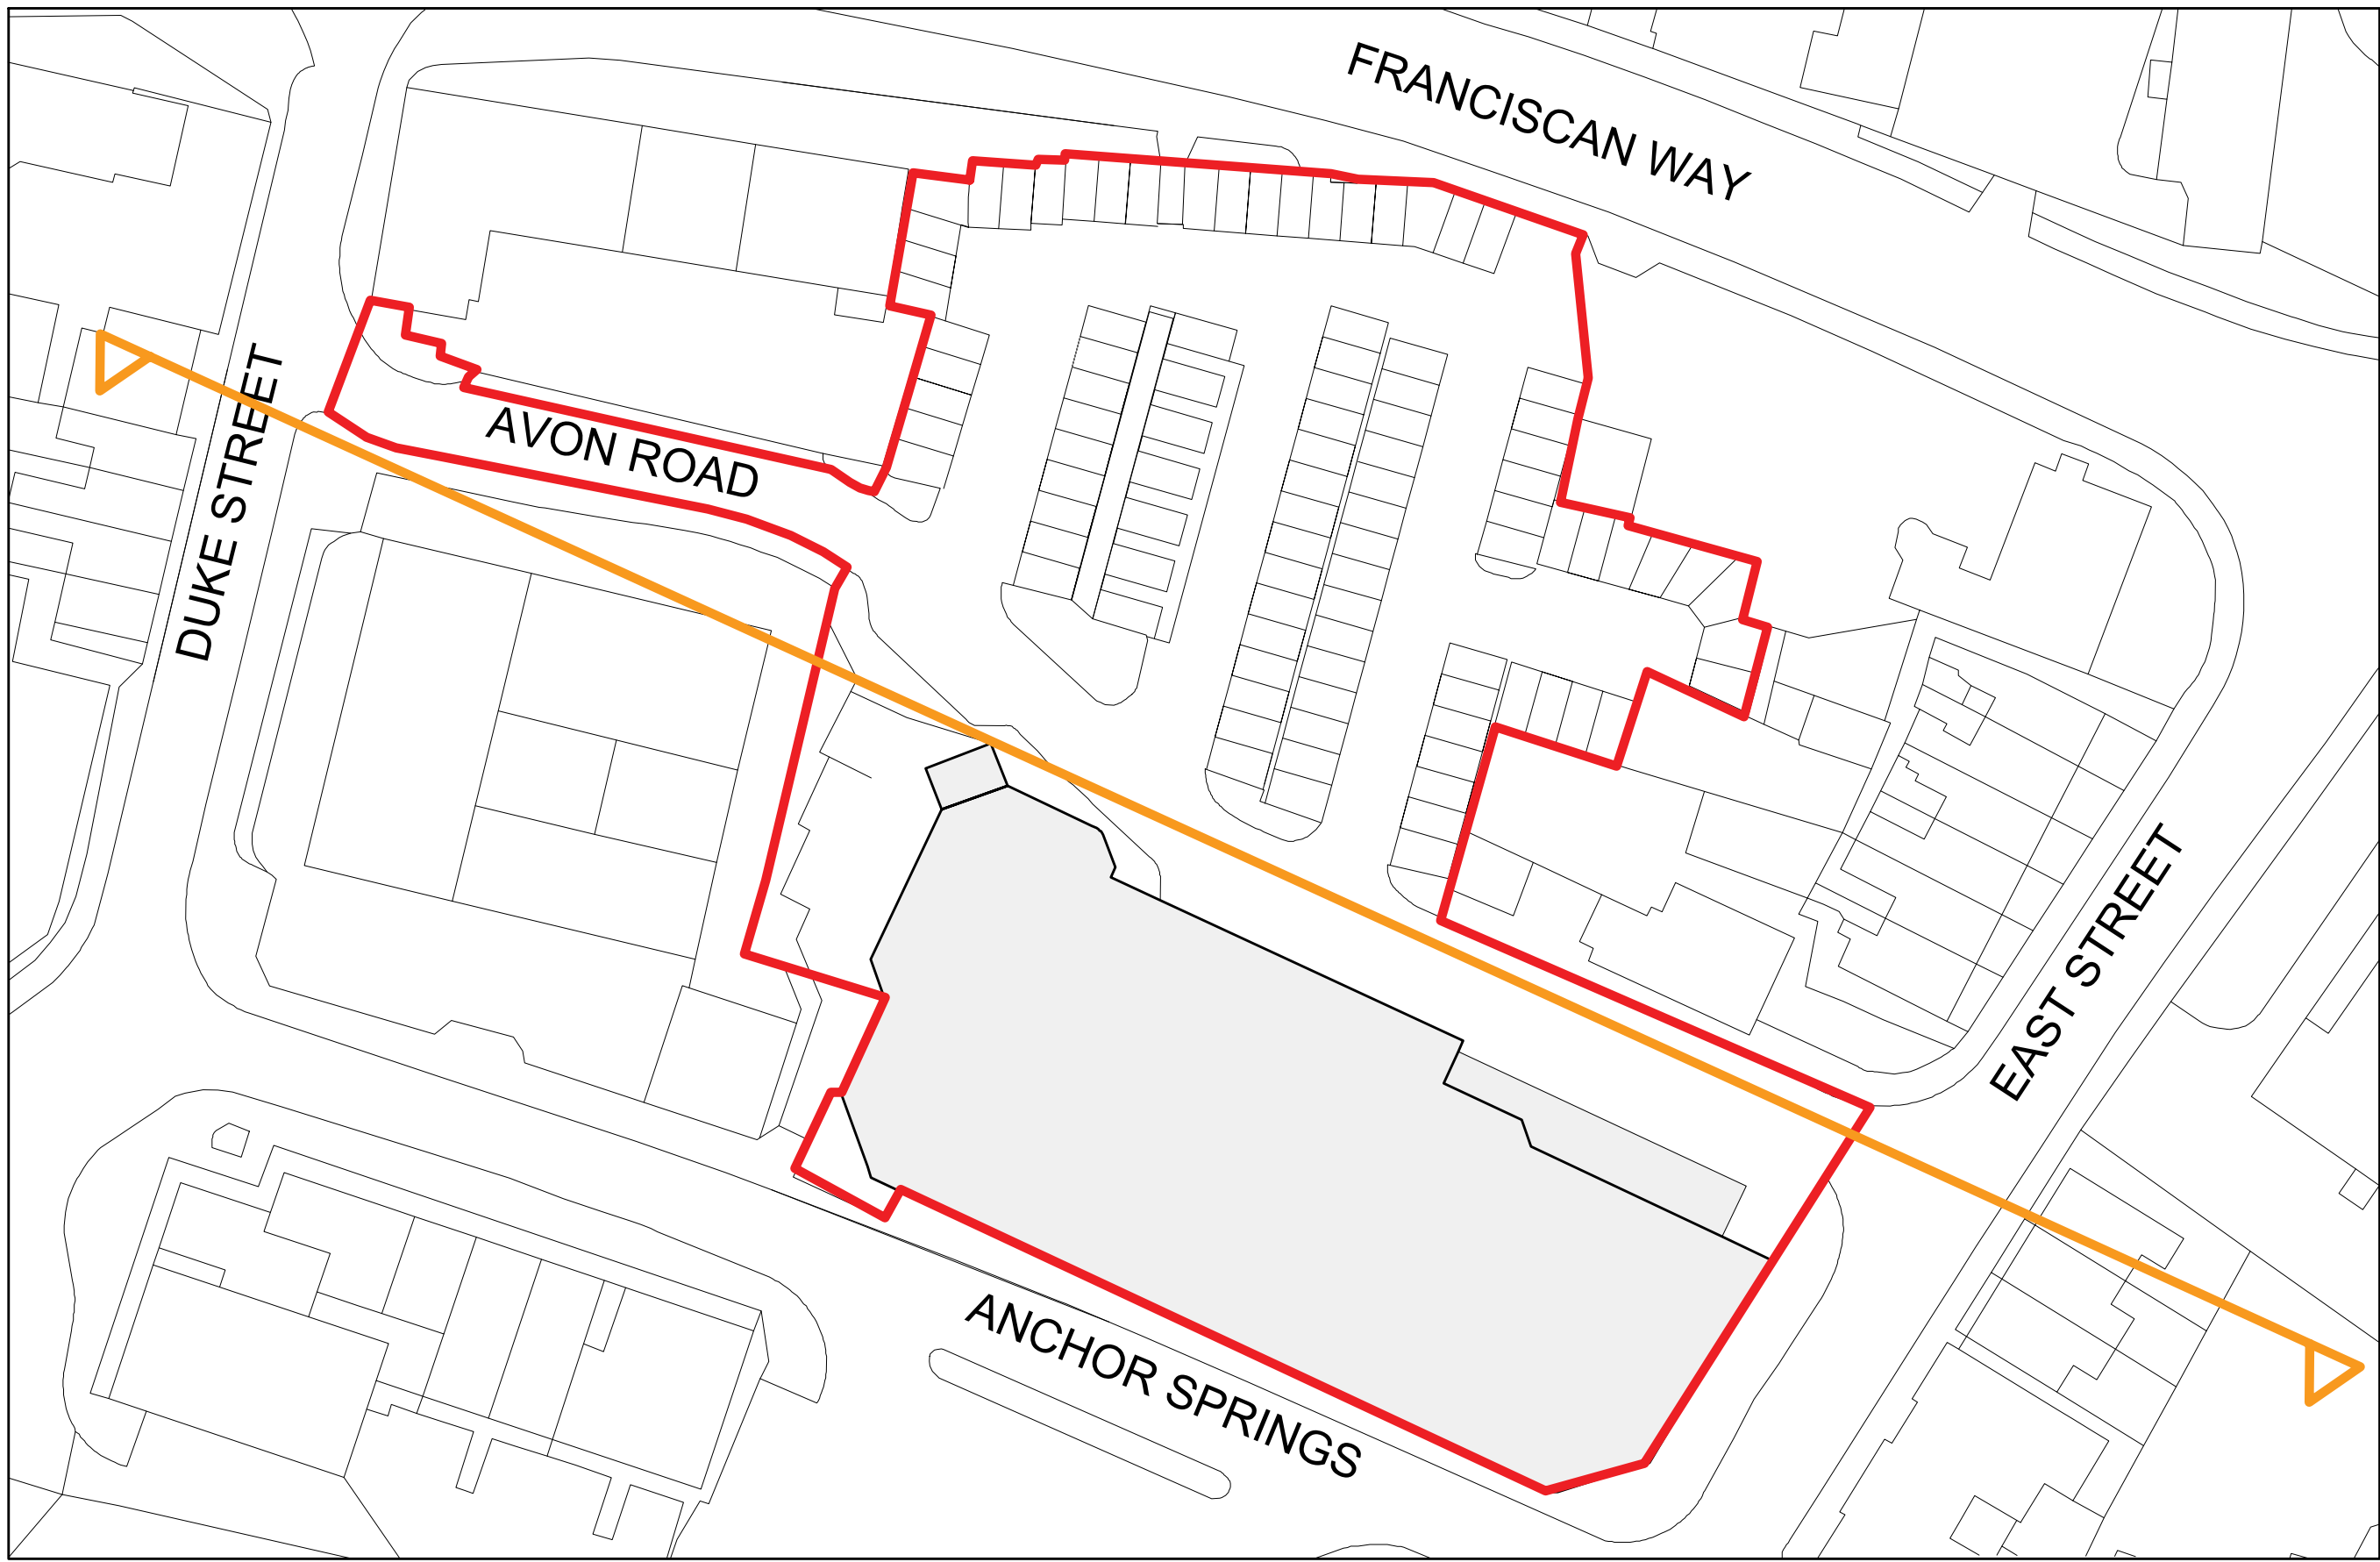

Project
ANCHOR SPRINGS,
Littlehampton

Drawing Title
EXISTING
ELEVATION E - AVON STREET

Sheet A0	Scale As indicated	
Date 8.04.2020	Drawn by UrbanS	
Project no. LH1	Drawing no. LH1-USY-R0-E1-DR-A-0021	Revision R0

