

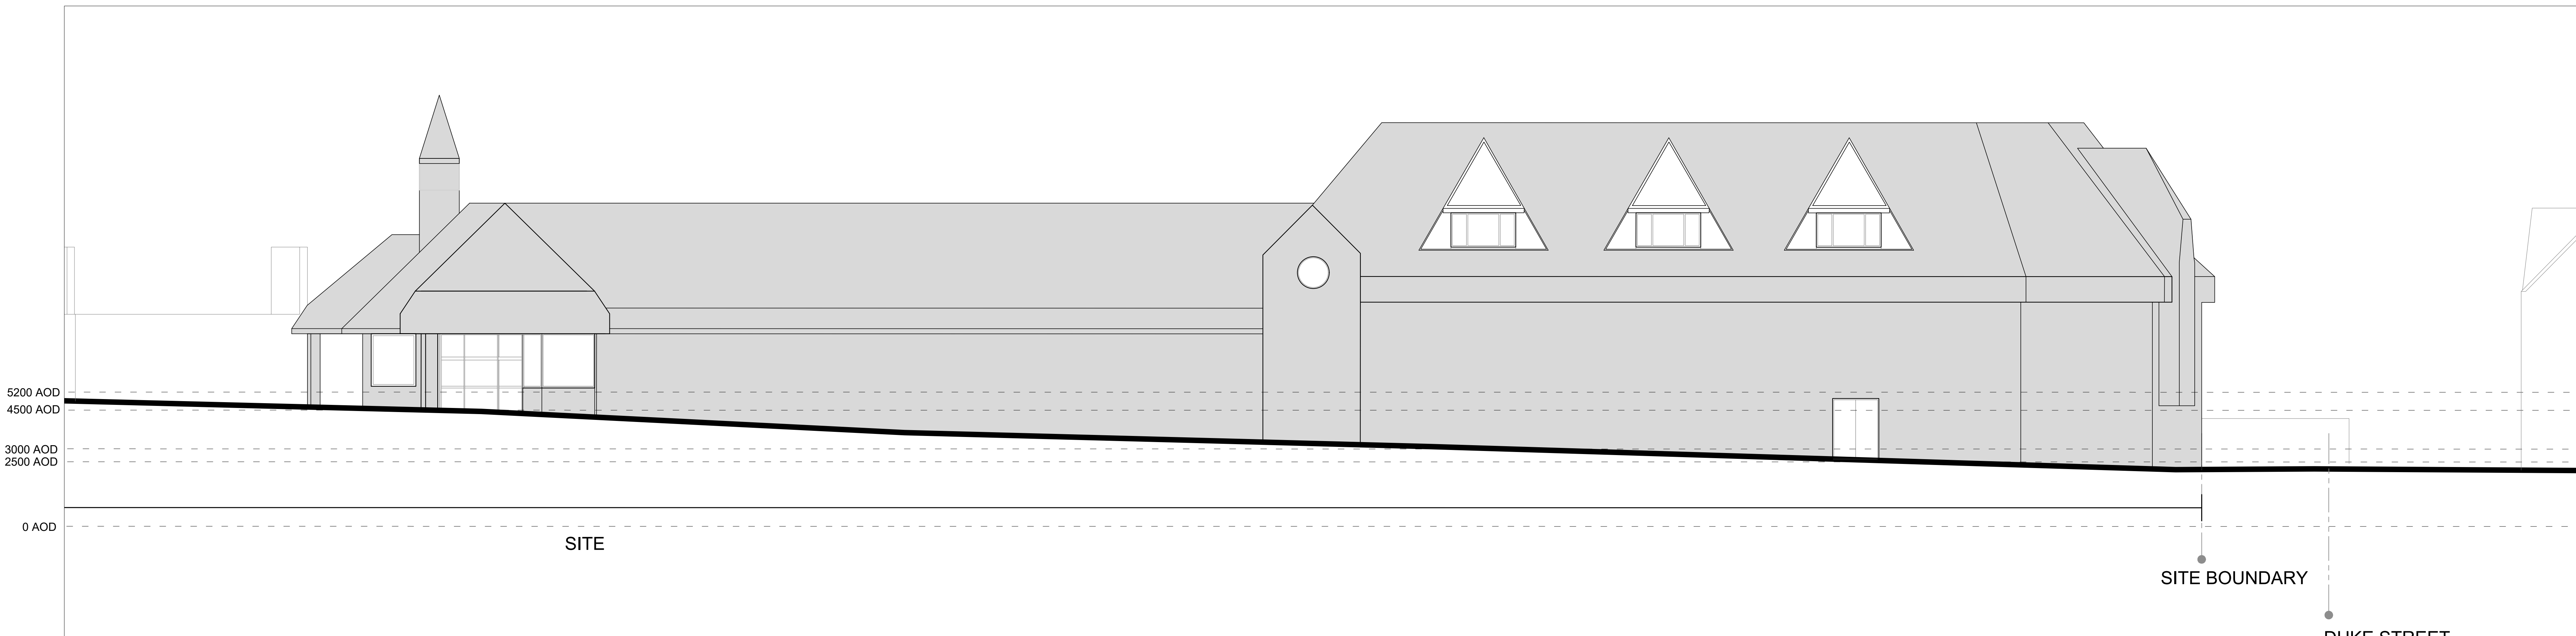
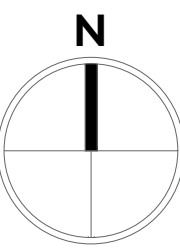
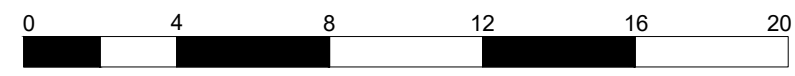


Elevation F | Anchor Street Scale 1:100 @ A0

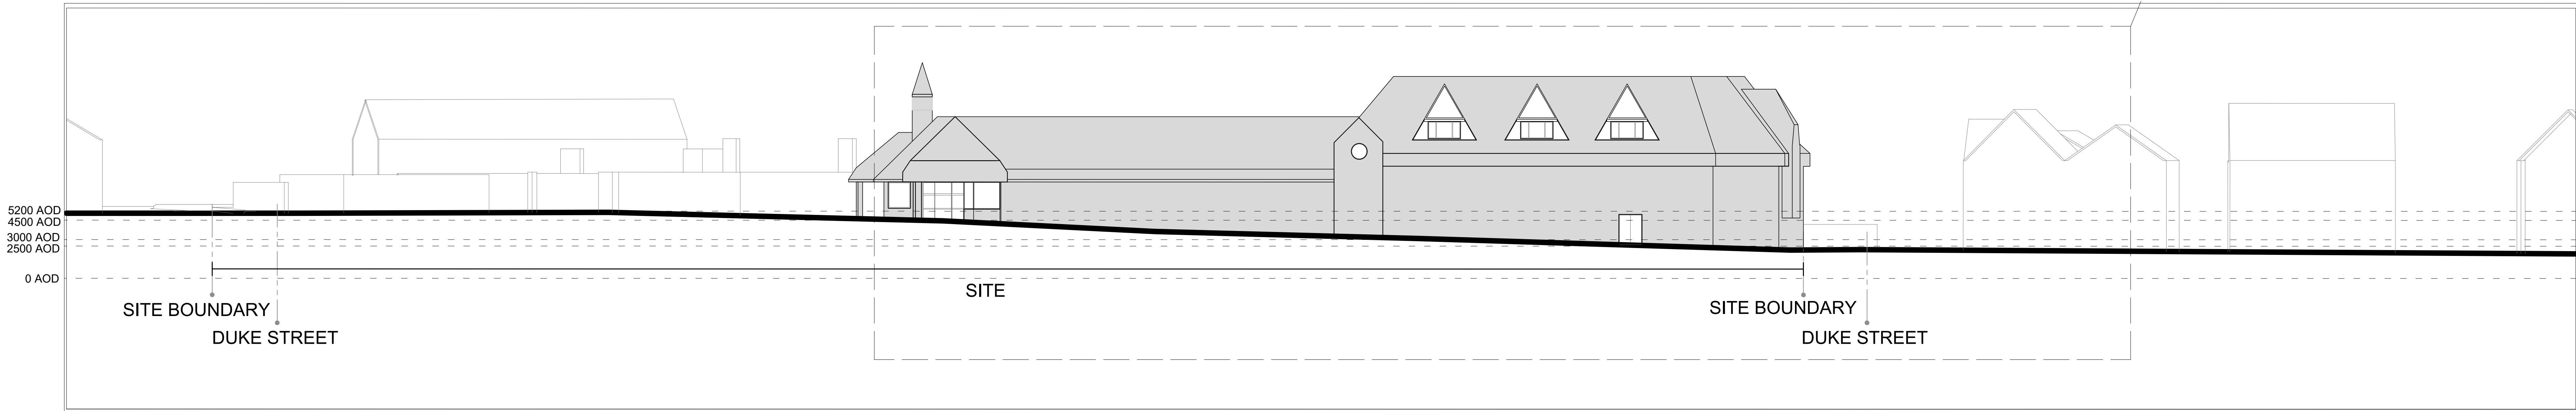

Elevation F | Anchor Street Scale 1:200 @ A0

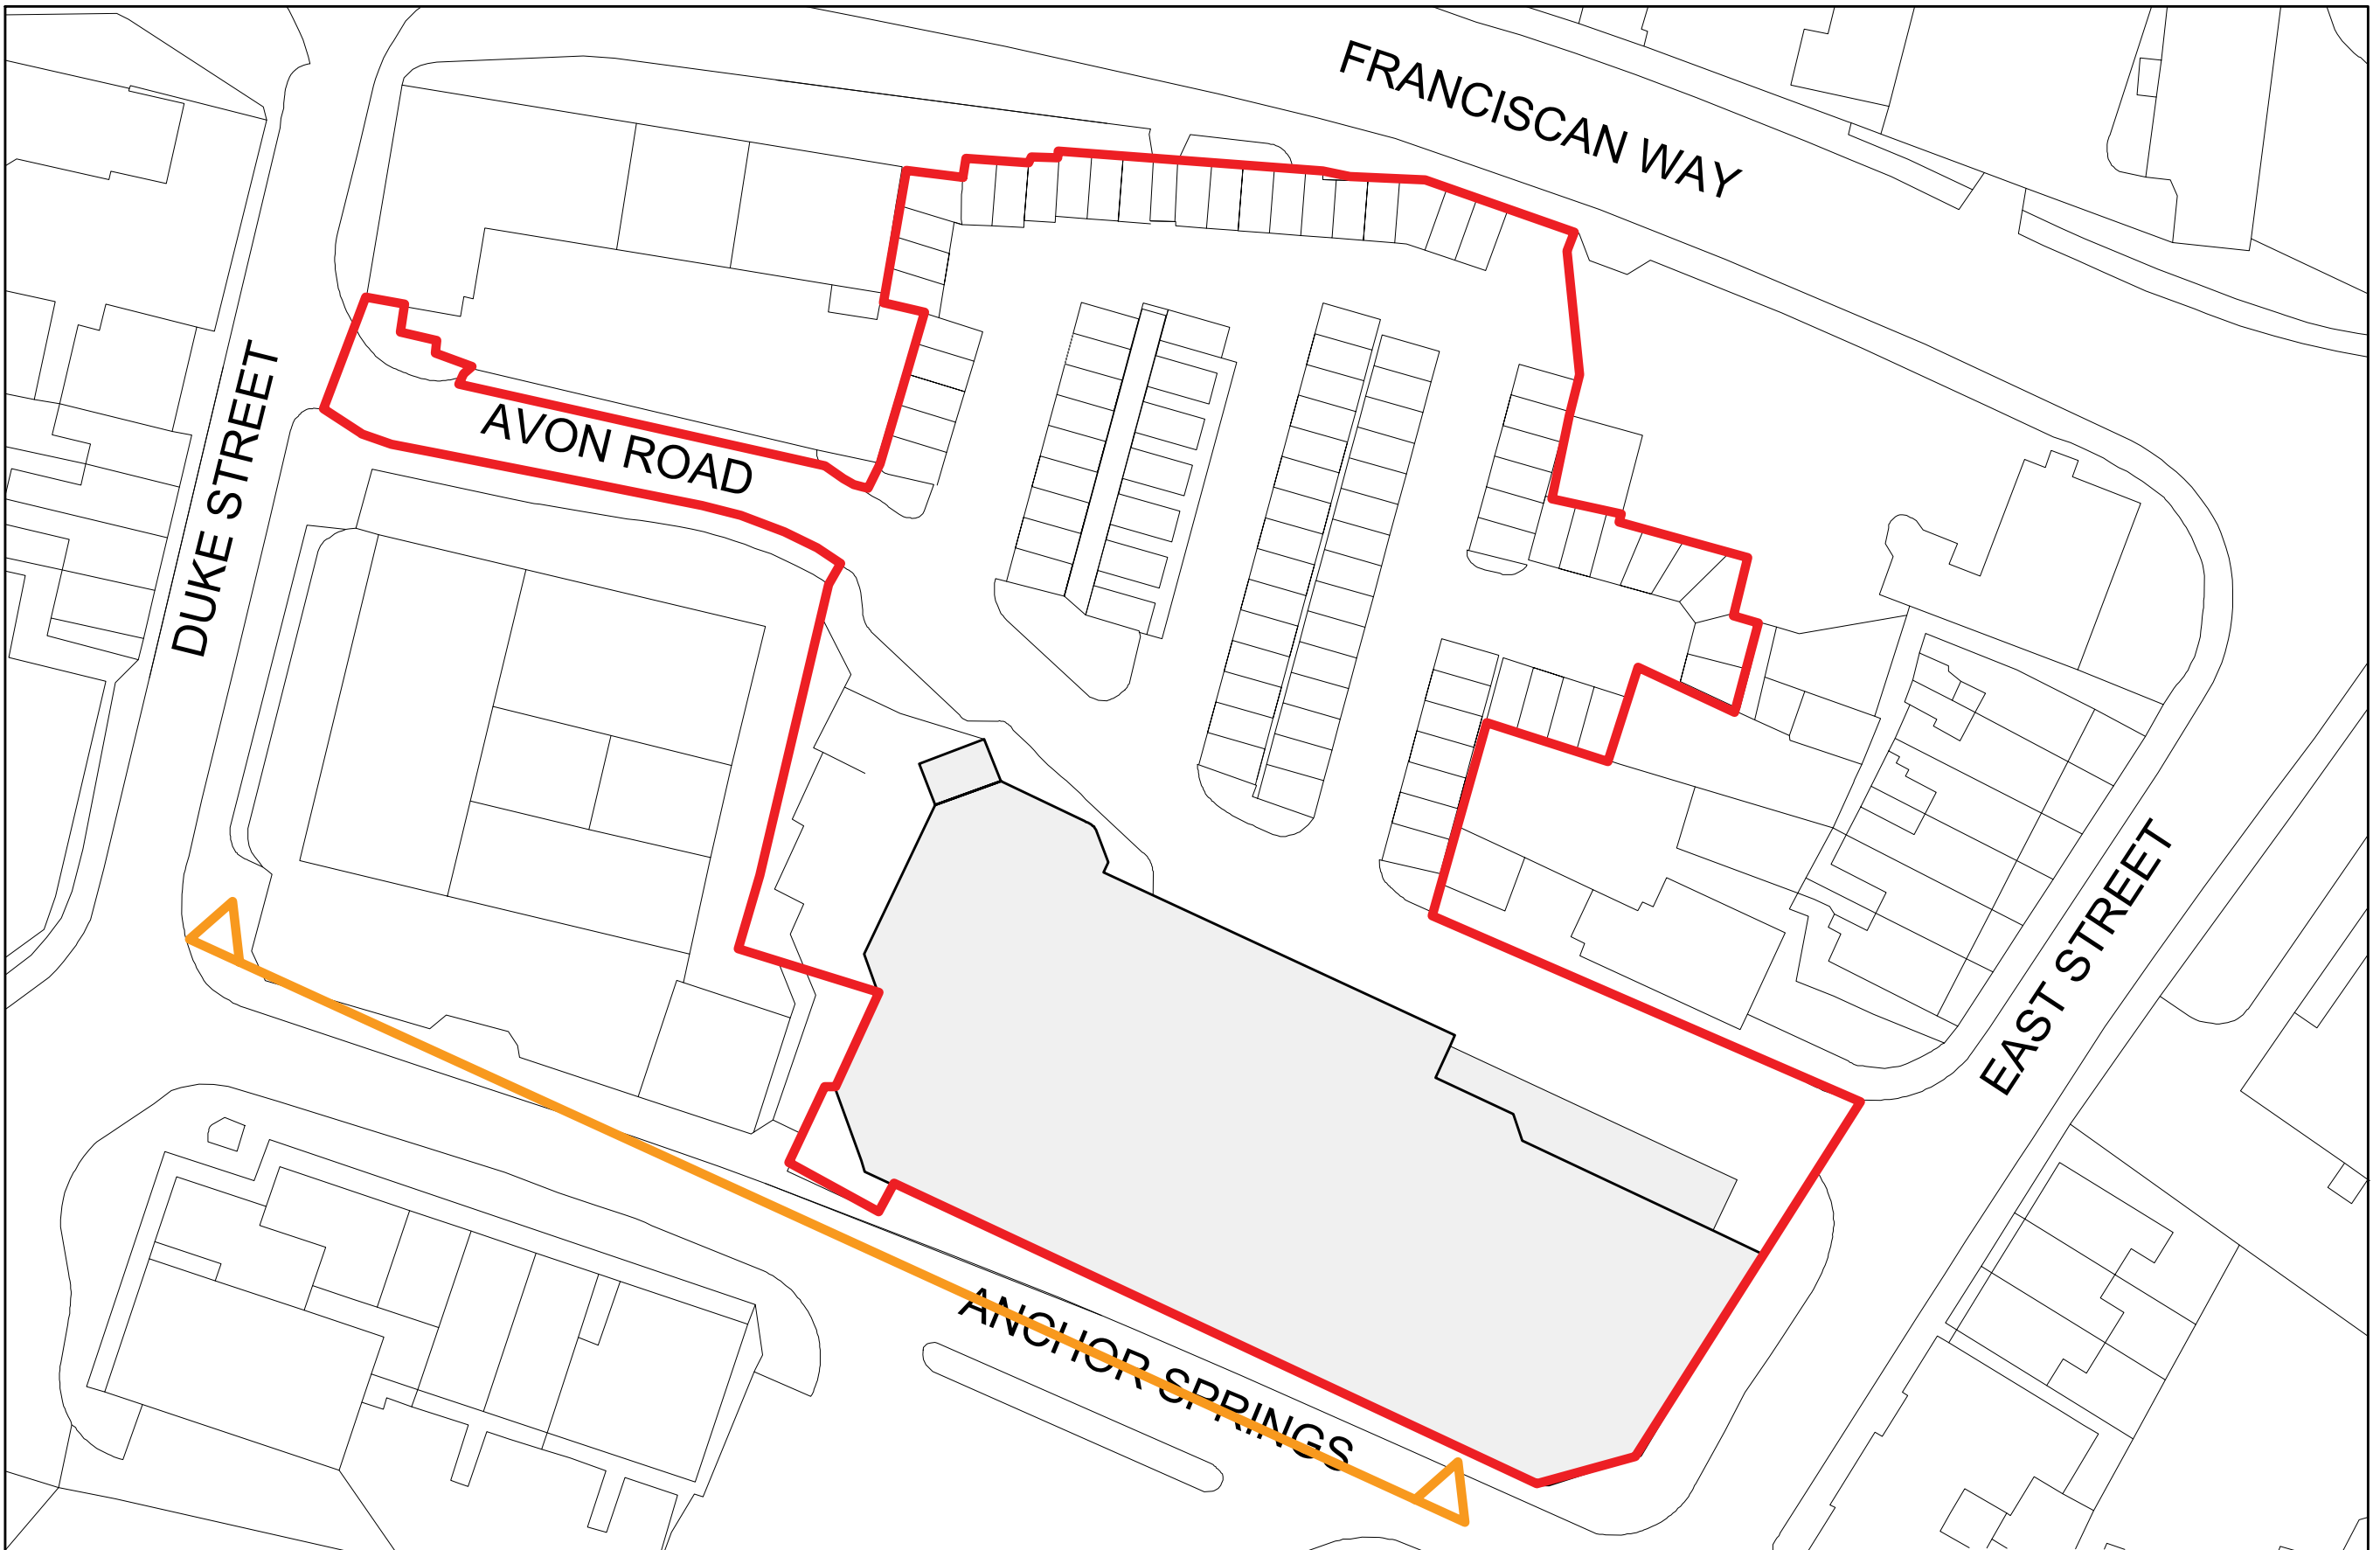

Project
ANCHOR SPRINGS,
Littlehampton

Drawing Tittle
EXISTING
ELEVATION F

Sheet A0	Scale As indicated	
Date 8.04.2020	Drawn by UrbanS	
Project no. LH1	Drawing no. LH1-USY-R0-E2-DR-A-0022	Revision R0

