

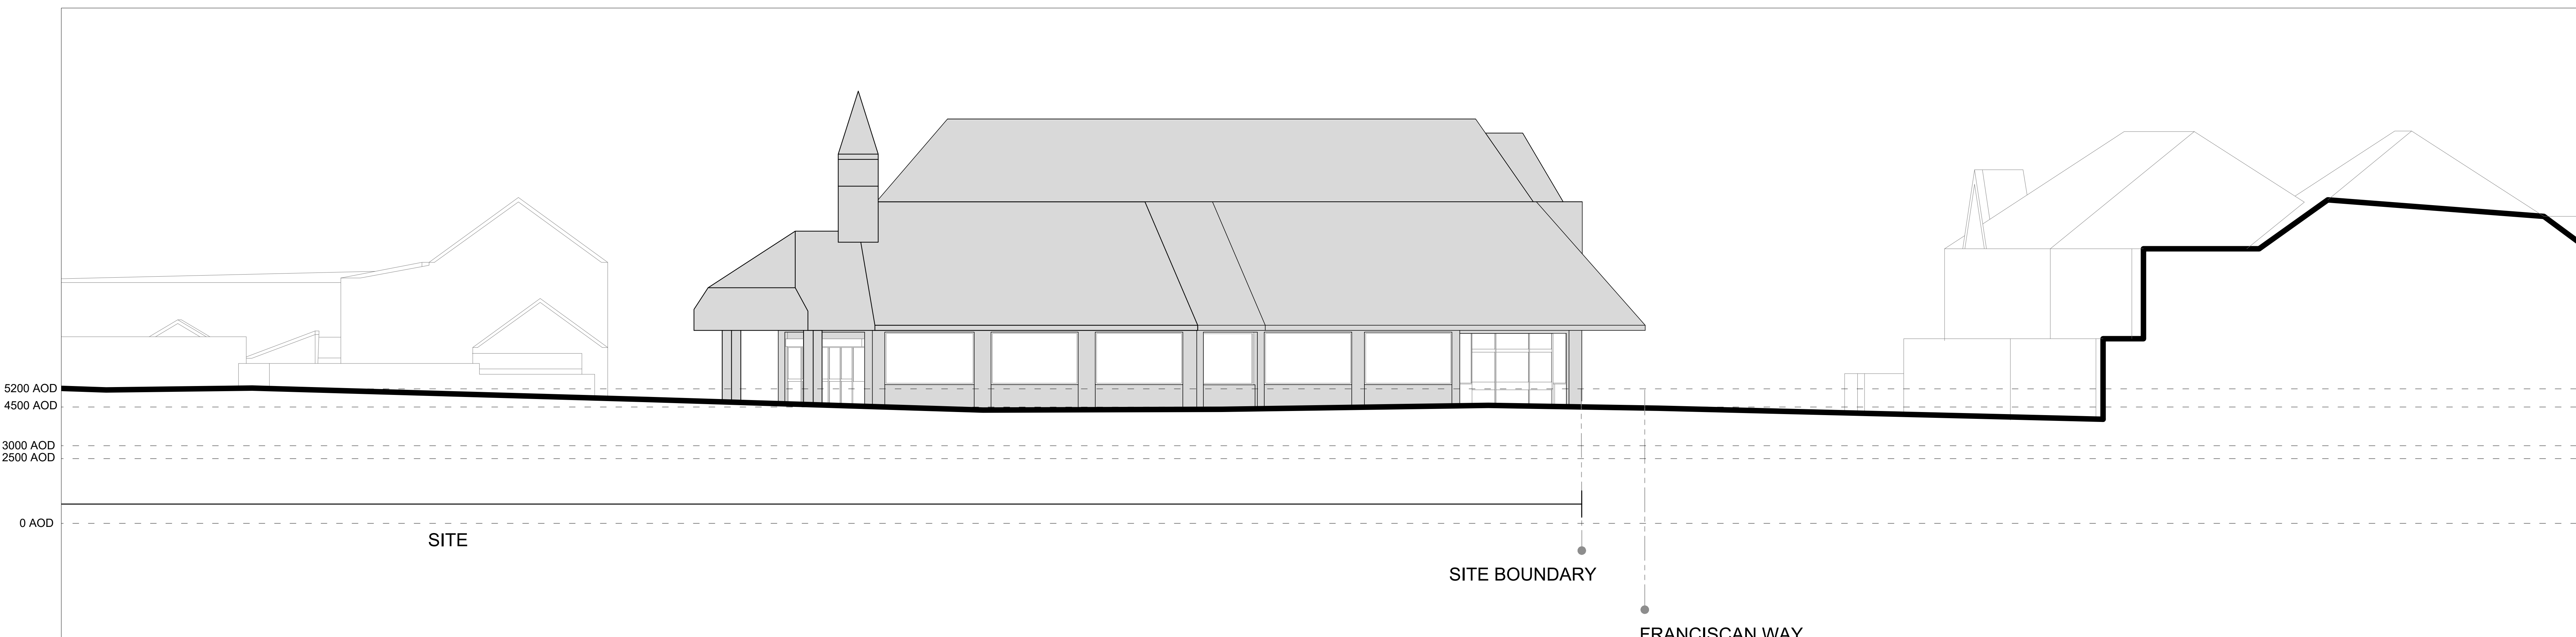
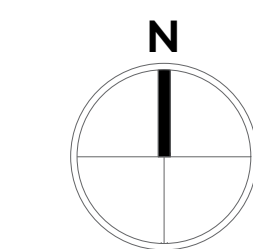


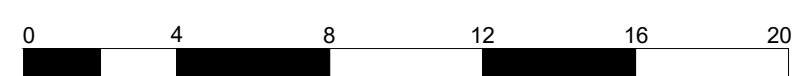

Elevation H | Duke Street Scale 1:100 @ A0

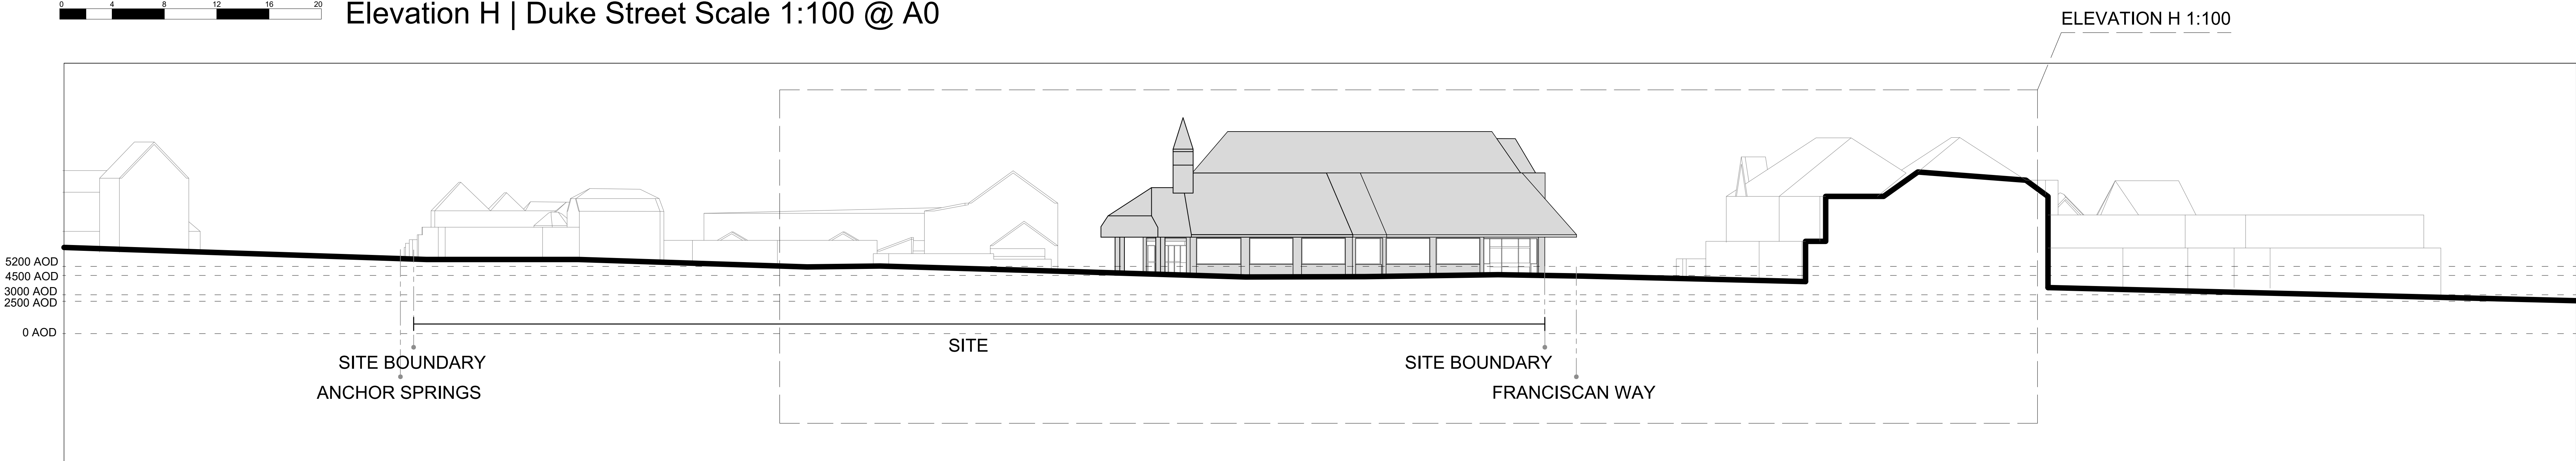

Elevation H | Duke Street Scale 1:200 @ A0

ELEVATION H 1:100

Project
**ANCHOR SPRINGS,
Littlehampton**

Drawing Title
**EXISTING
ELEVATION H**

Sheet A0	Scale As indicated	
Date 8.04.2020	Drawn by UrbanS	
Project no. LH1	Drawing no. LH1-USY-R0-E4-DR-A-0024	Revision Ro

