


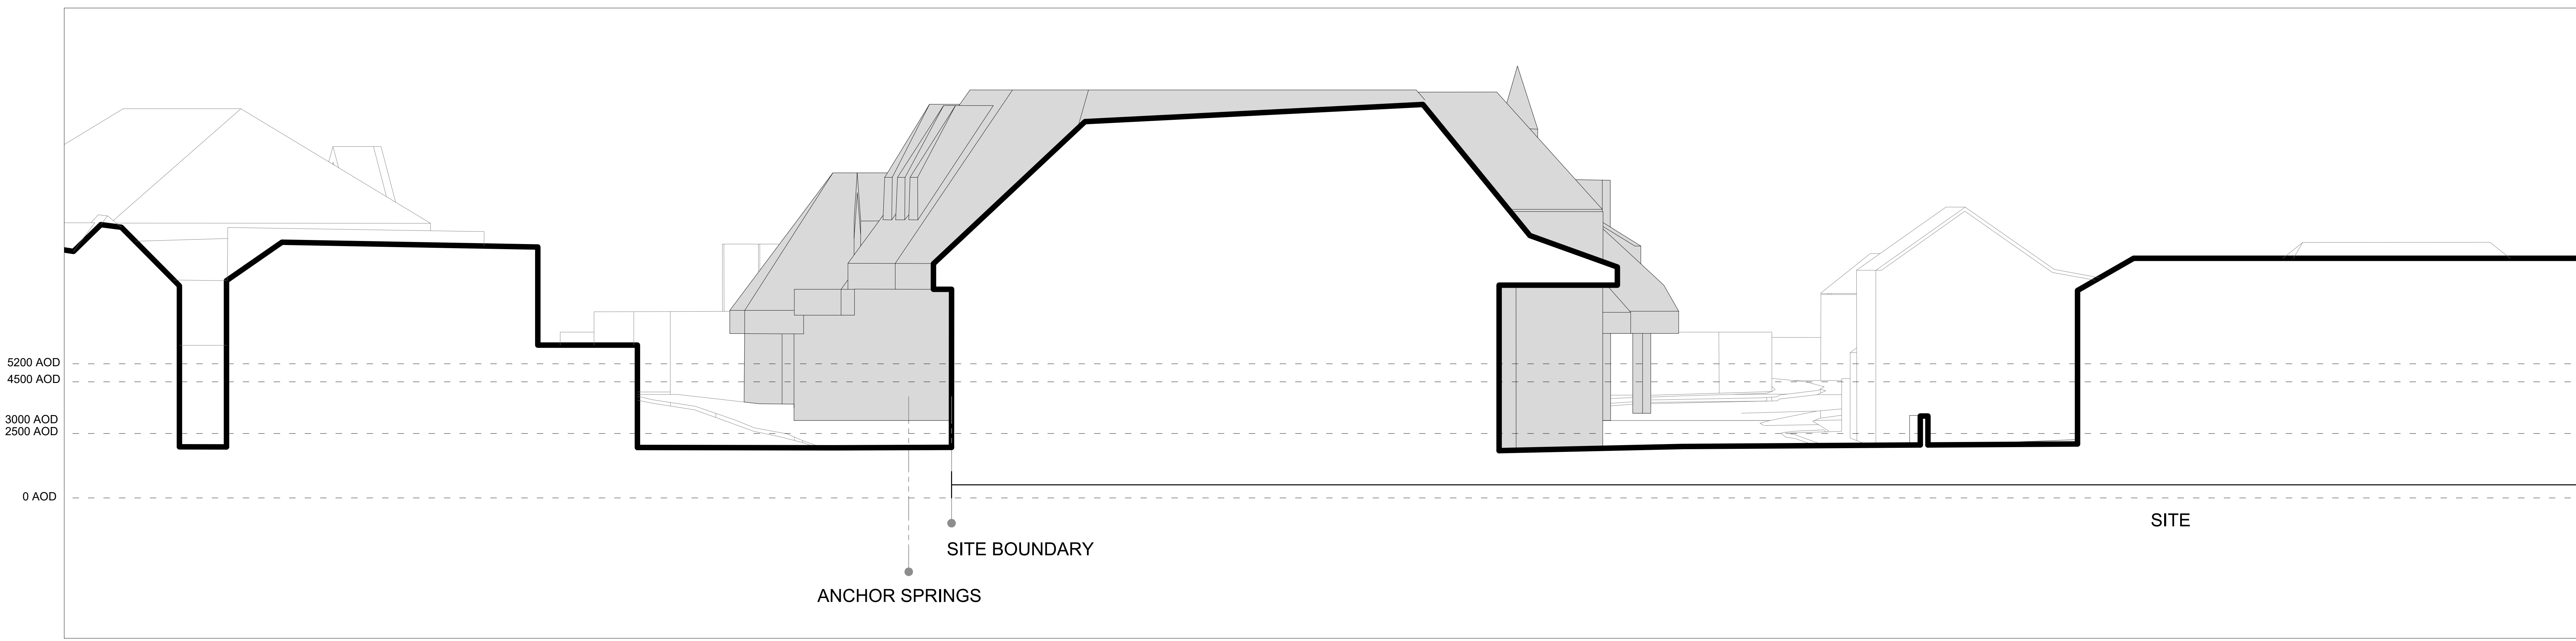
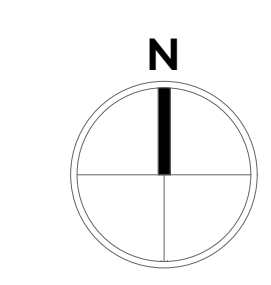


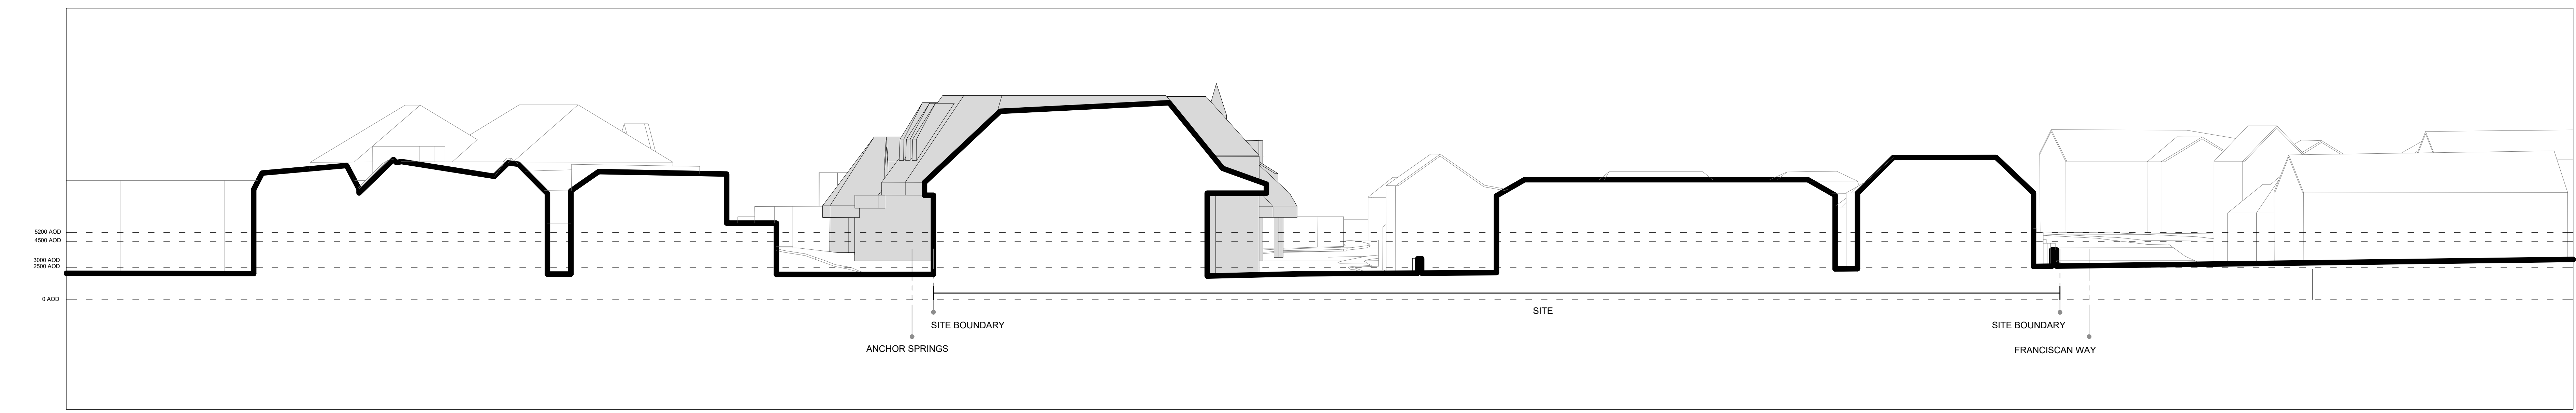

Section A-A Scale 1:100 @ A0

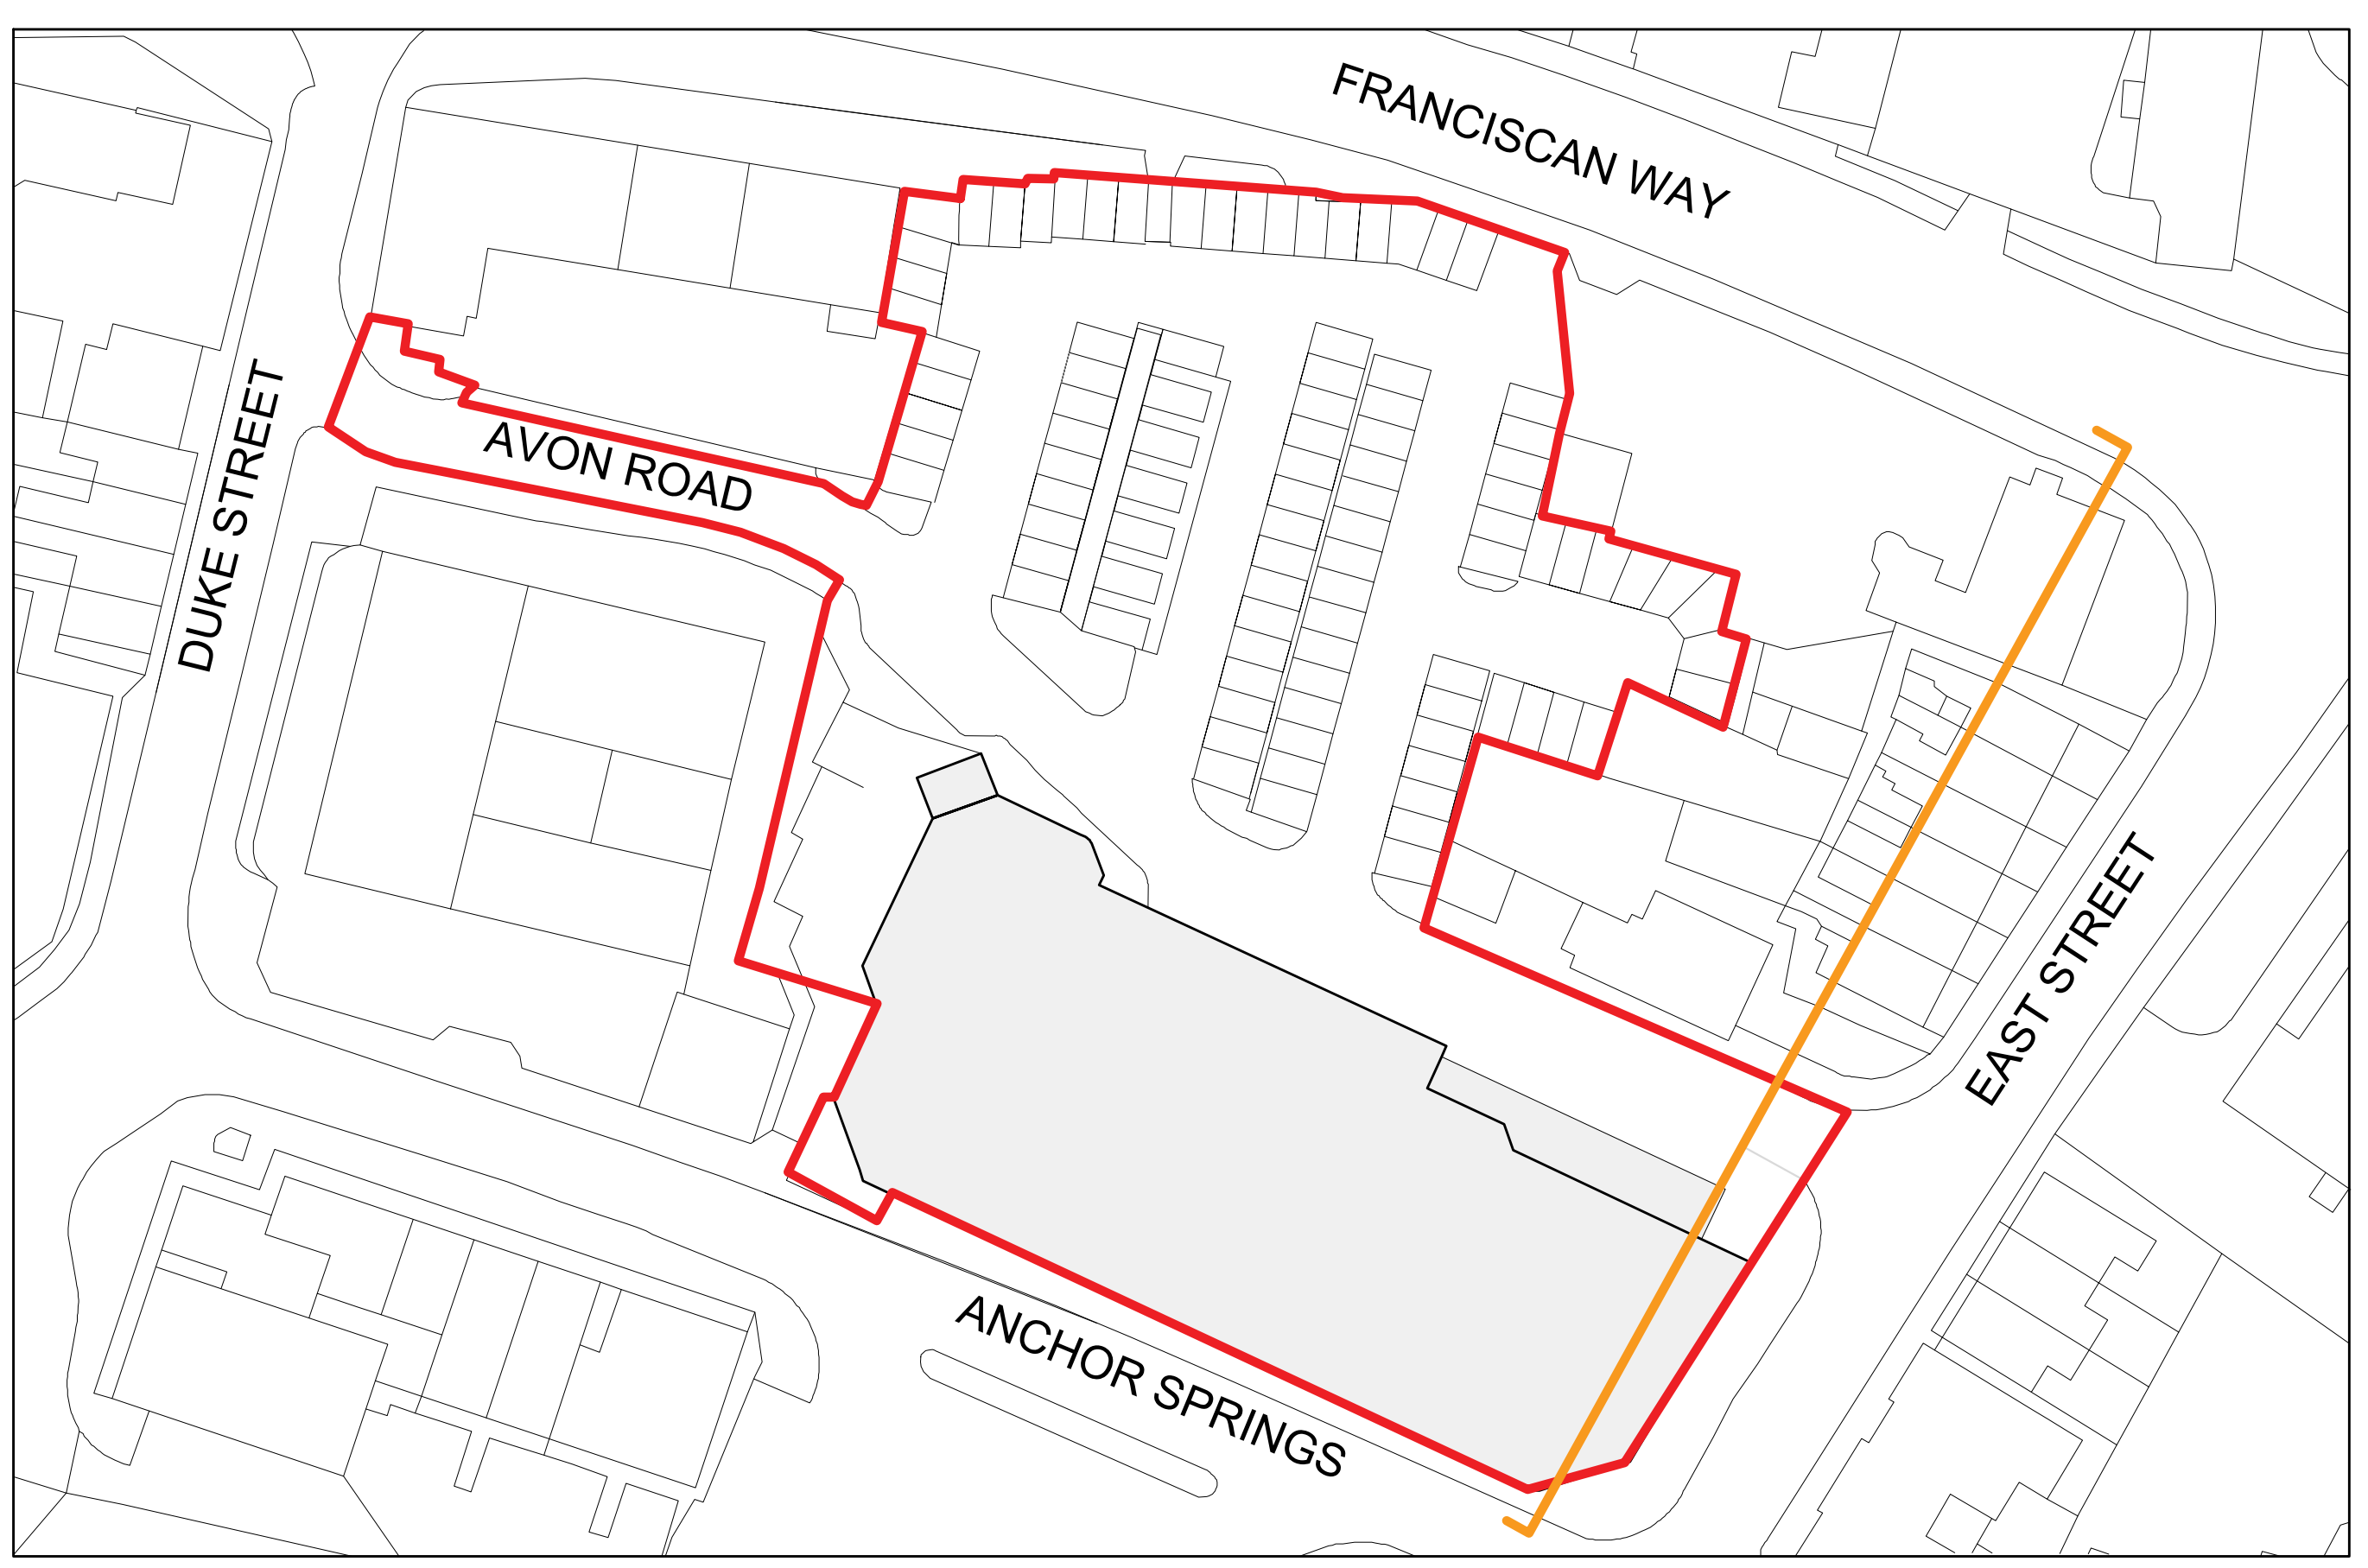

Section A-A Scale 1:200 @ A0

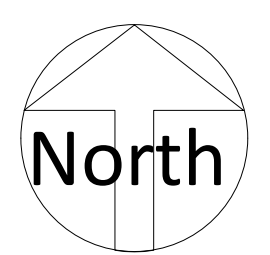

Project
ANCHOR SPRINGS,
Littlehampton

Drawing Title
EXISTING
SECTION A-A

Sheet A0	Scale As indicated	
Date 8.04.2020	Drawn by UrbanS	
Project no. LH1	Drawing no. LH1-USY-R0-S1-DR-A-0037	Revision R0

