


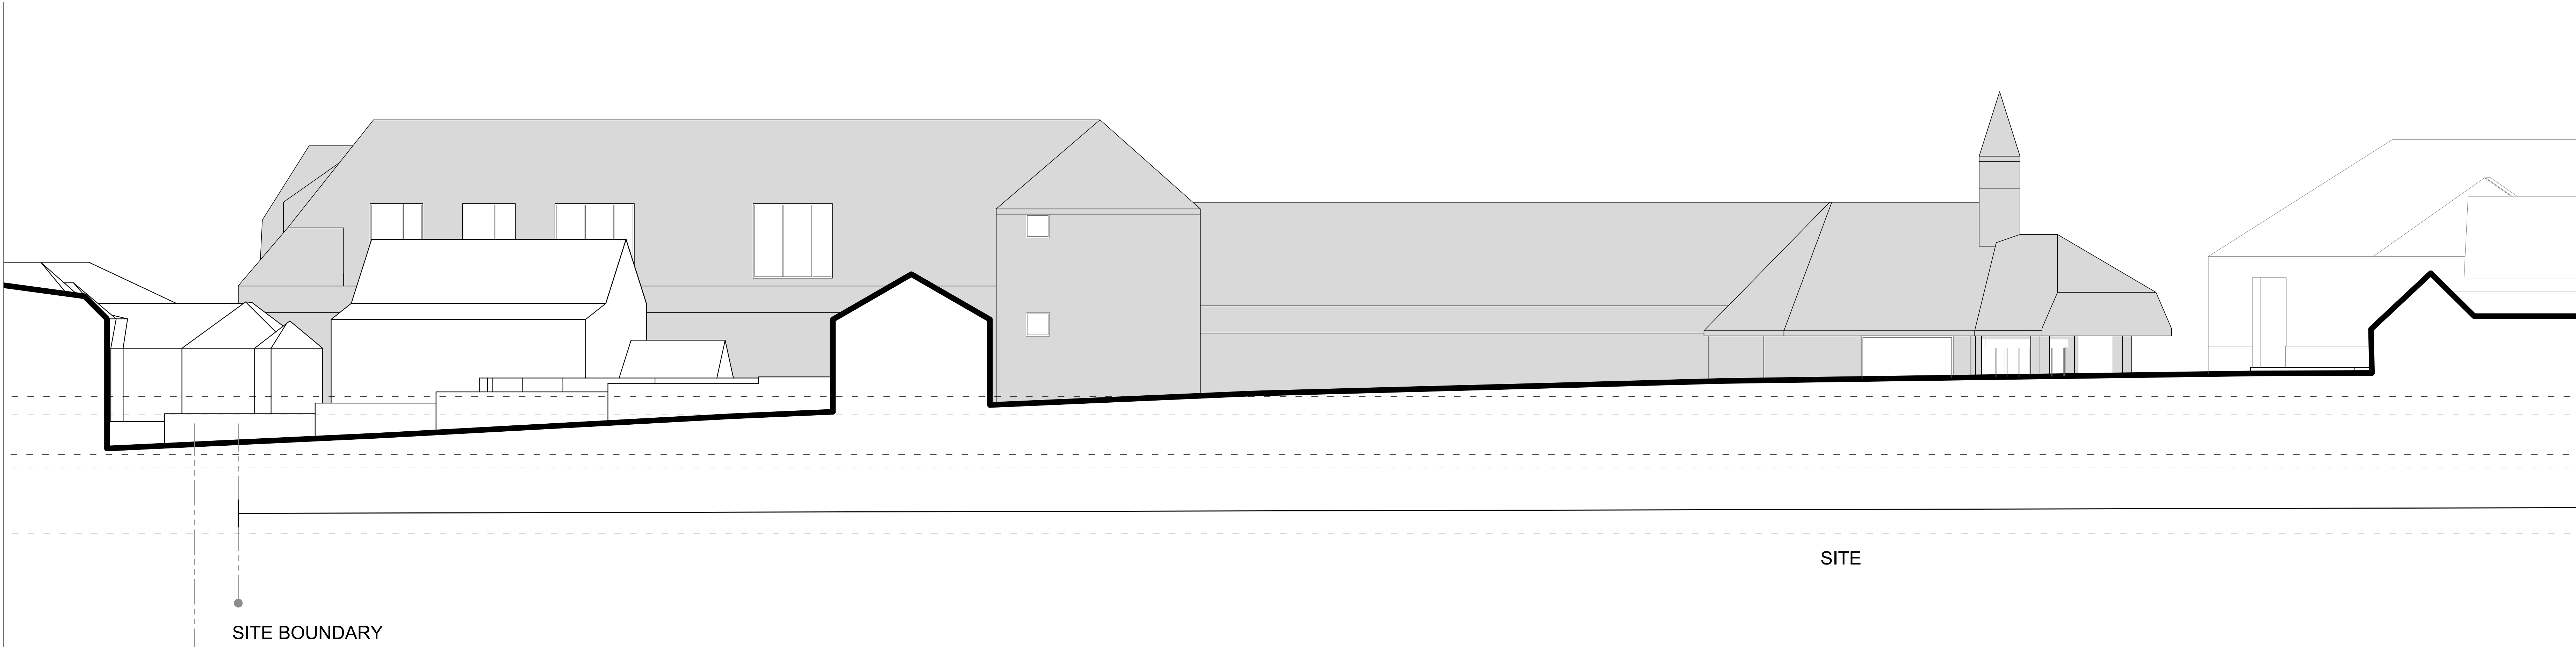


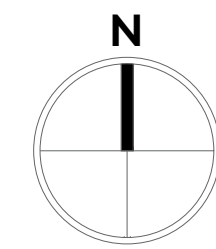

0 4 8 12 16 20 Section B-B Scale 1:100 @ A0

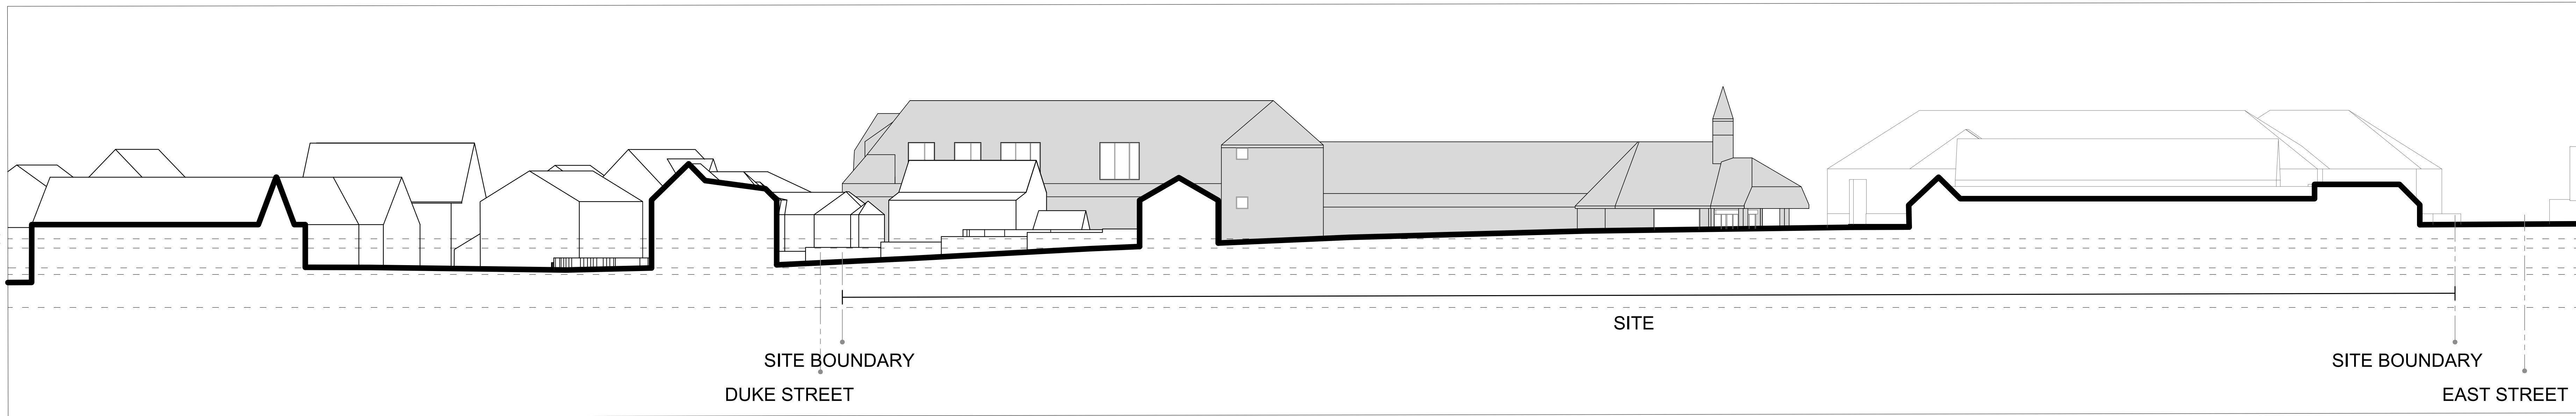

0 4 8 12 16 20 Section B-B Scale 1:200 @ A0

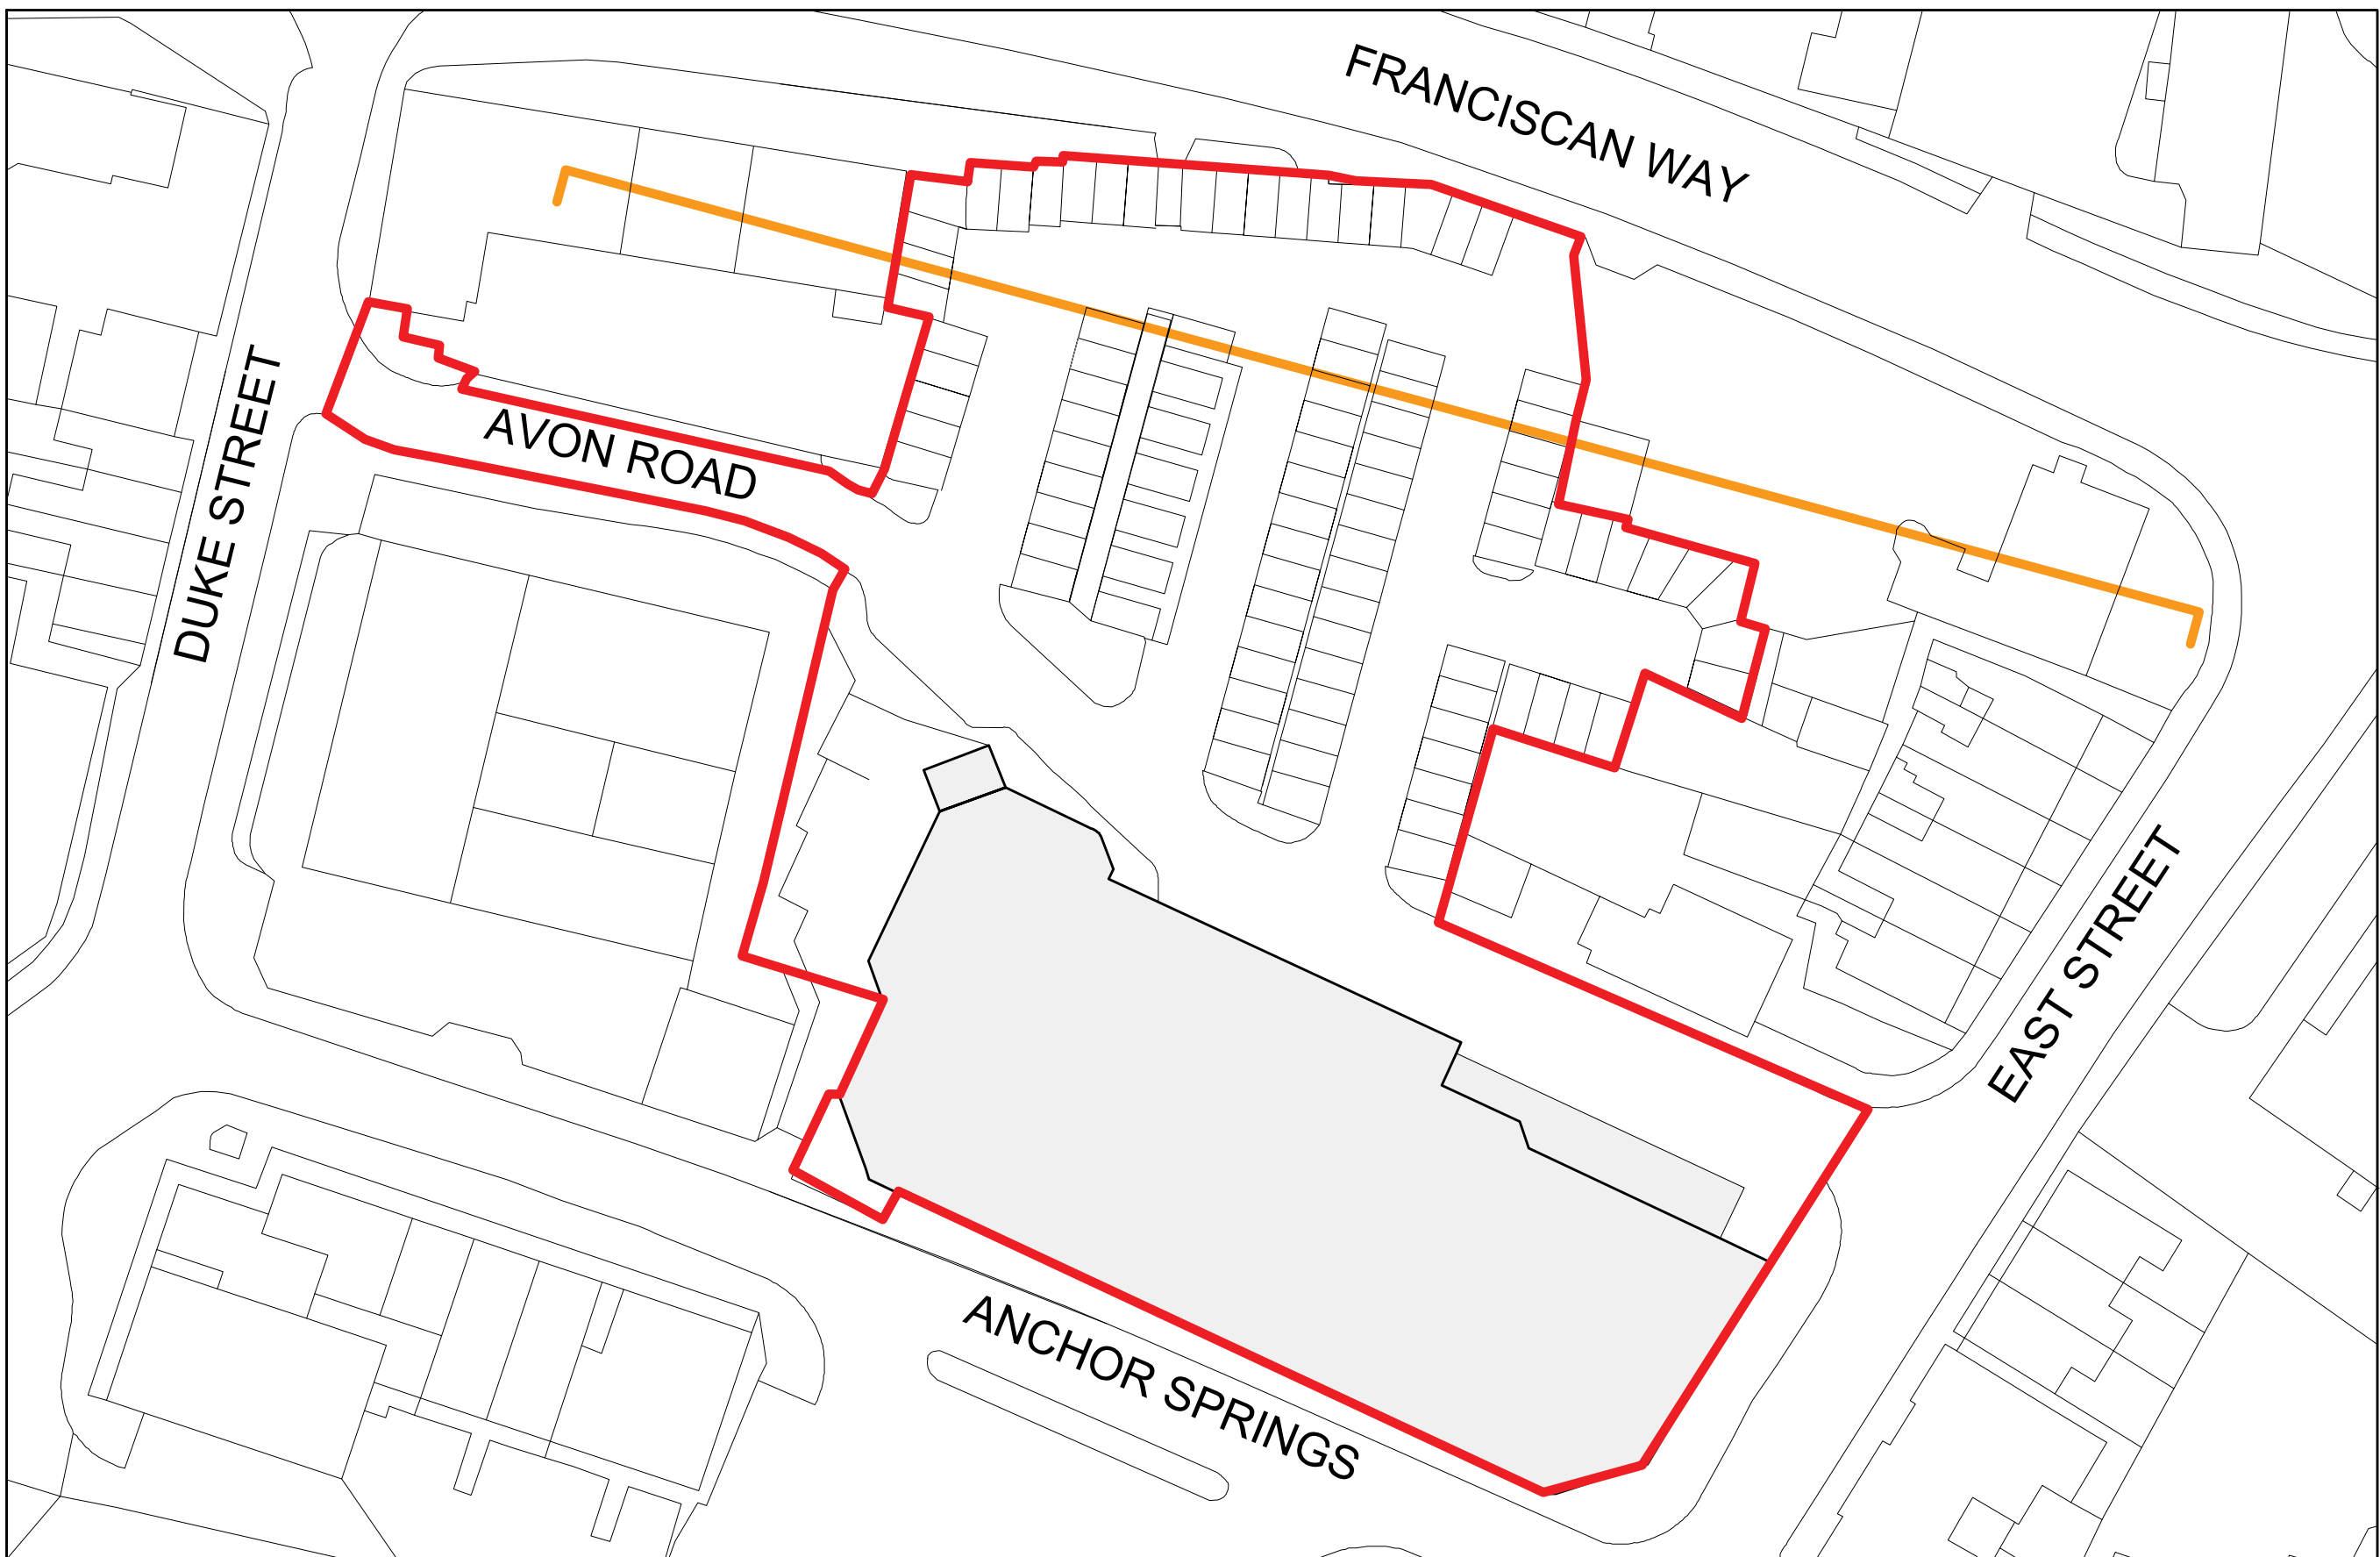

Project
ANCHOR SPRINGS,
Littlehampton

Drawing Title
EXISTING
SECTION B-B

Sheet
A0

Date
8.04.2020

Project no.
LH1

Scale
As indicated

Drawn by
UrbanS

Drawing no.
LH1-USY-R0-S2-DR-A-0038

Revision
R0

