

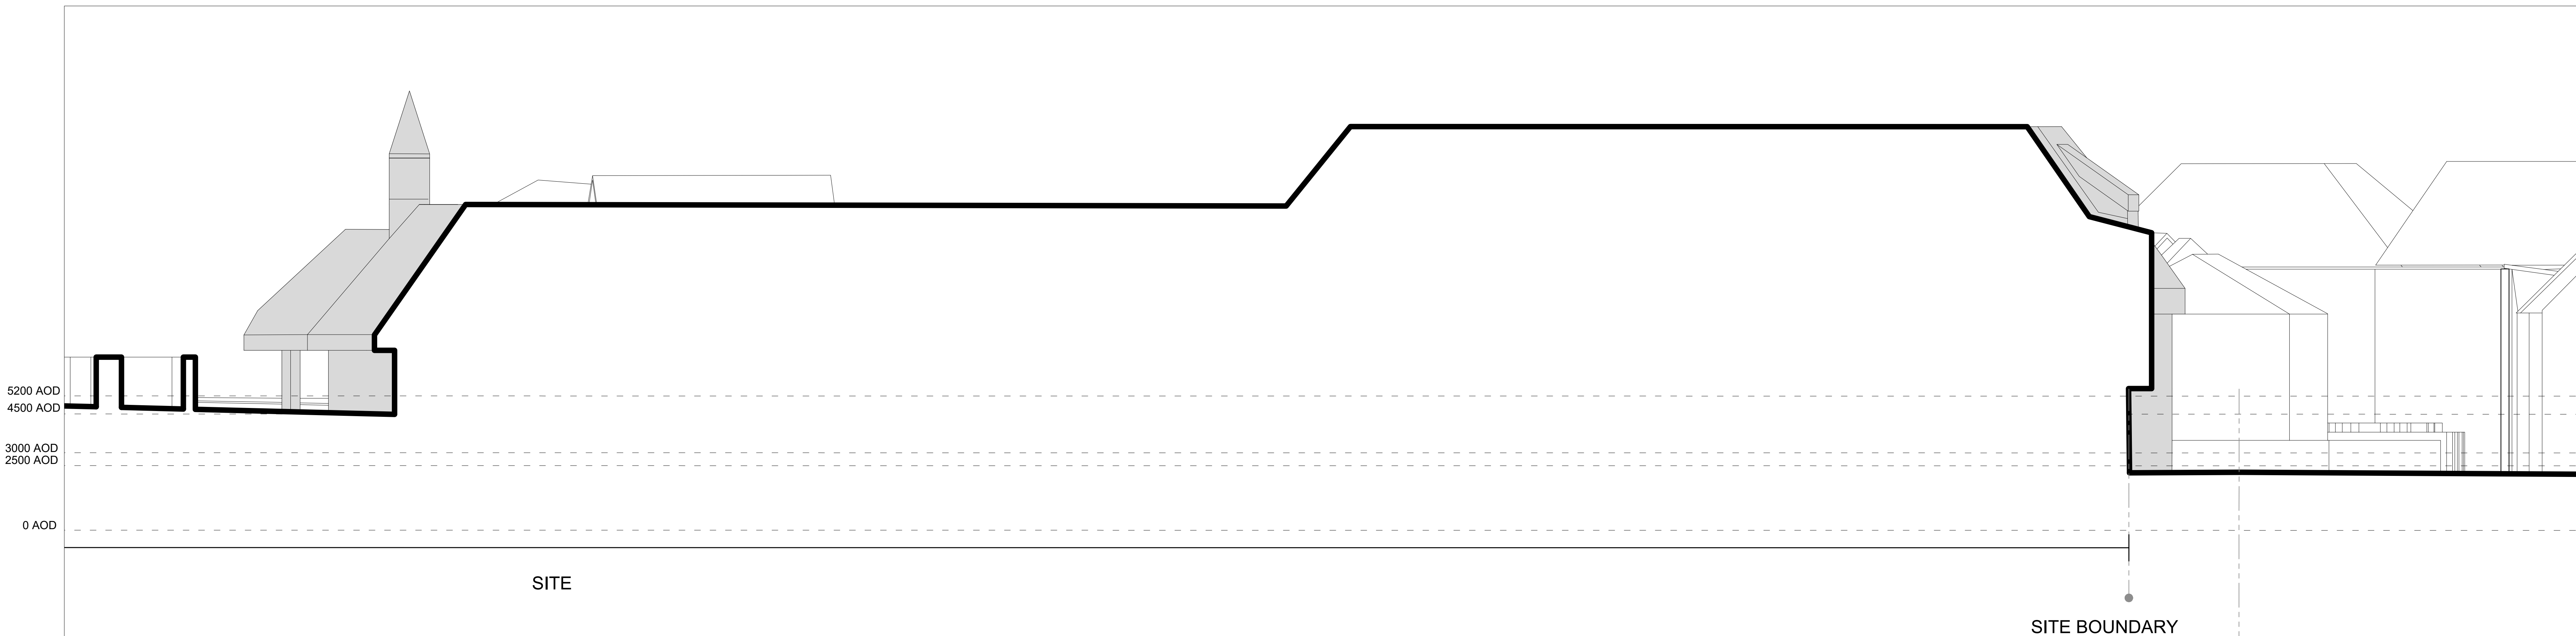
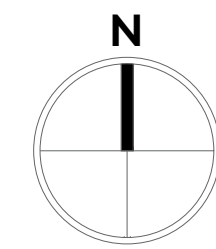


Section D-D Scale 1:100 @ A0

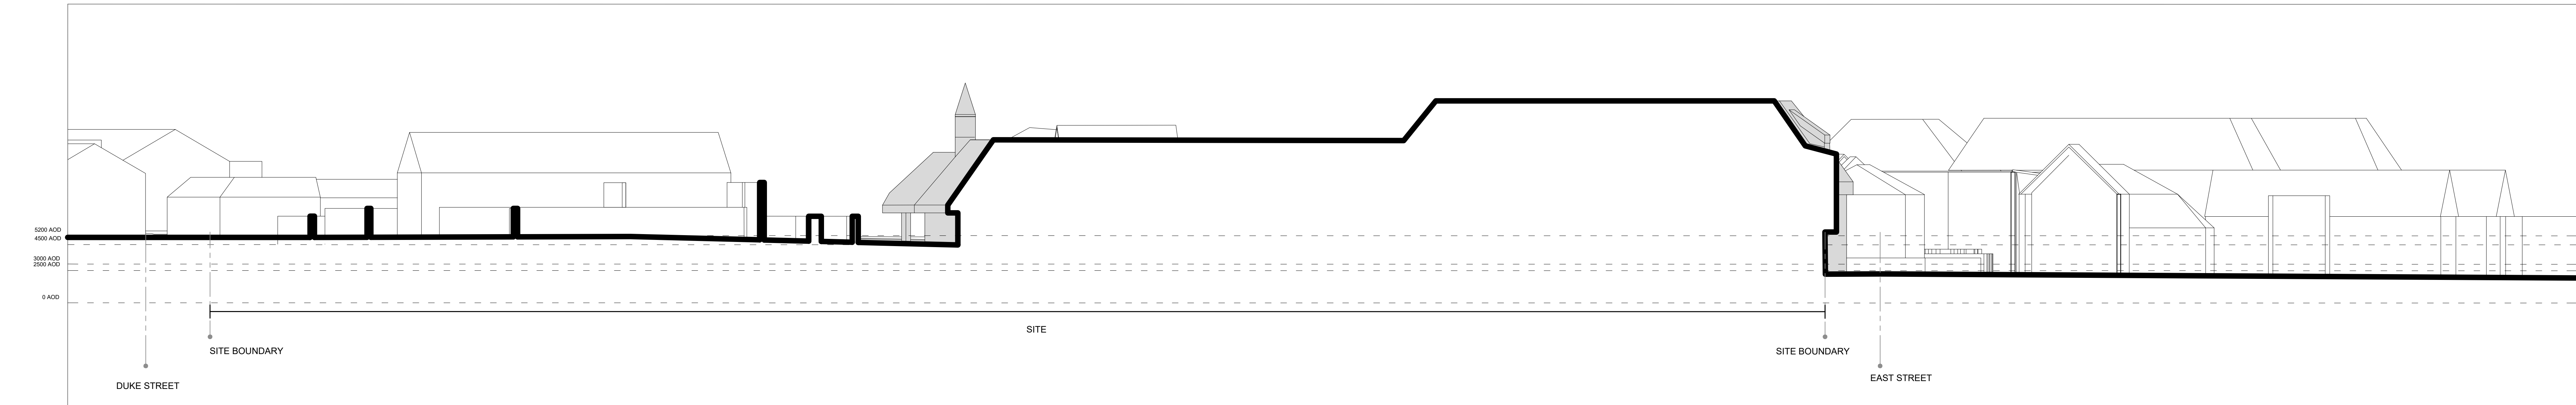

Section D-D Scale 1:200 @ A0

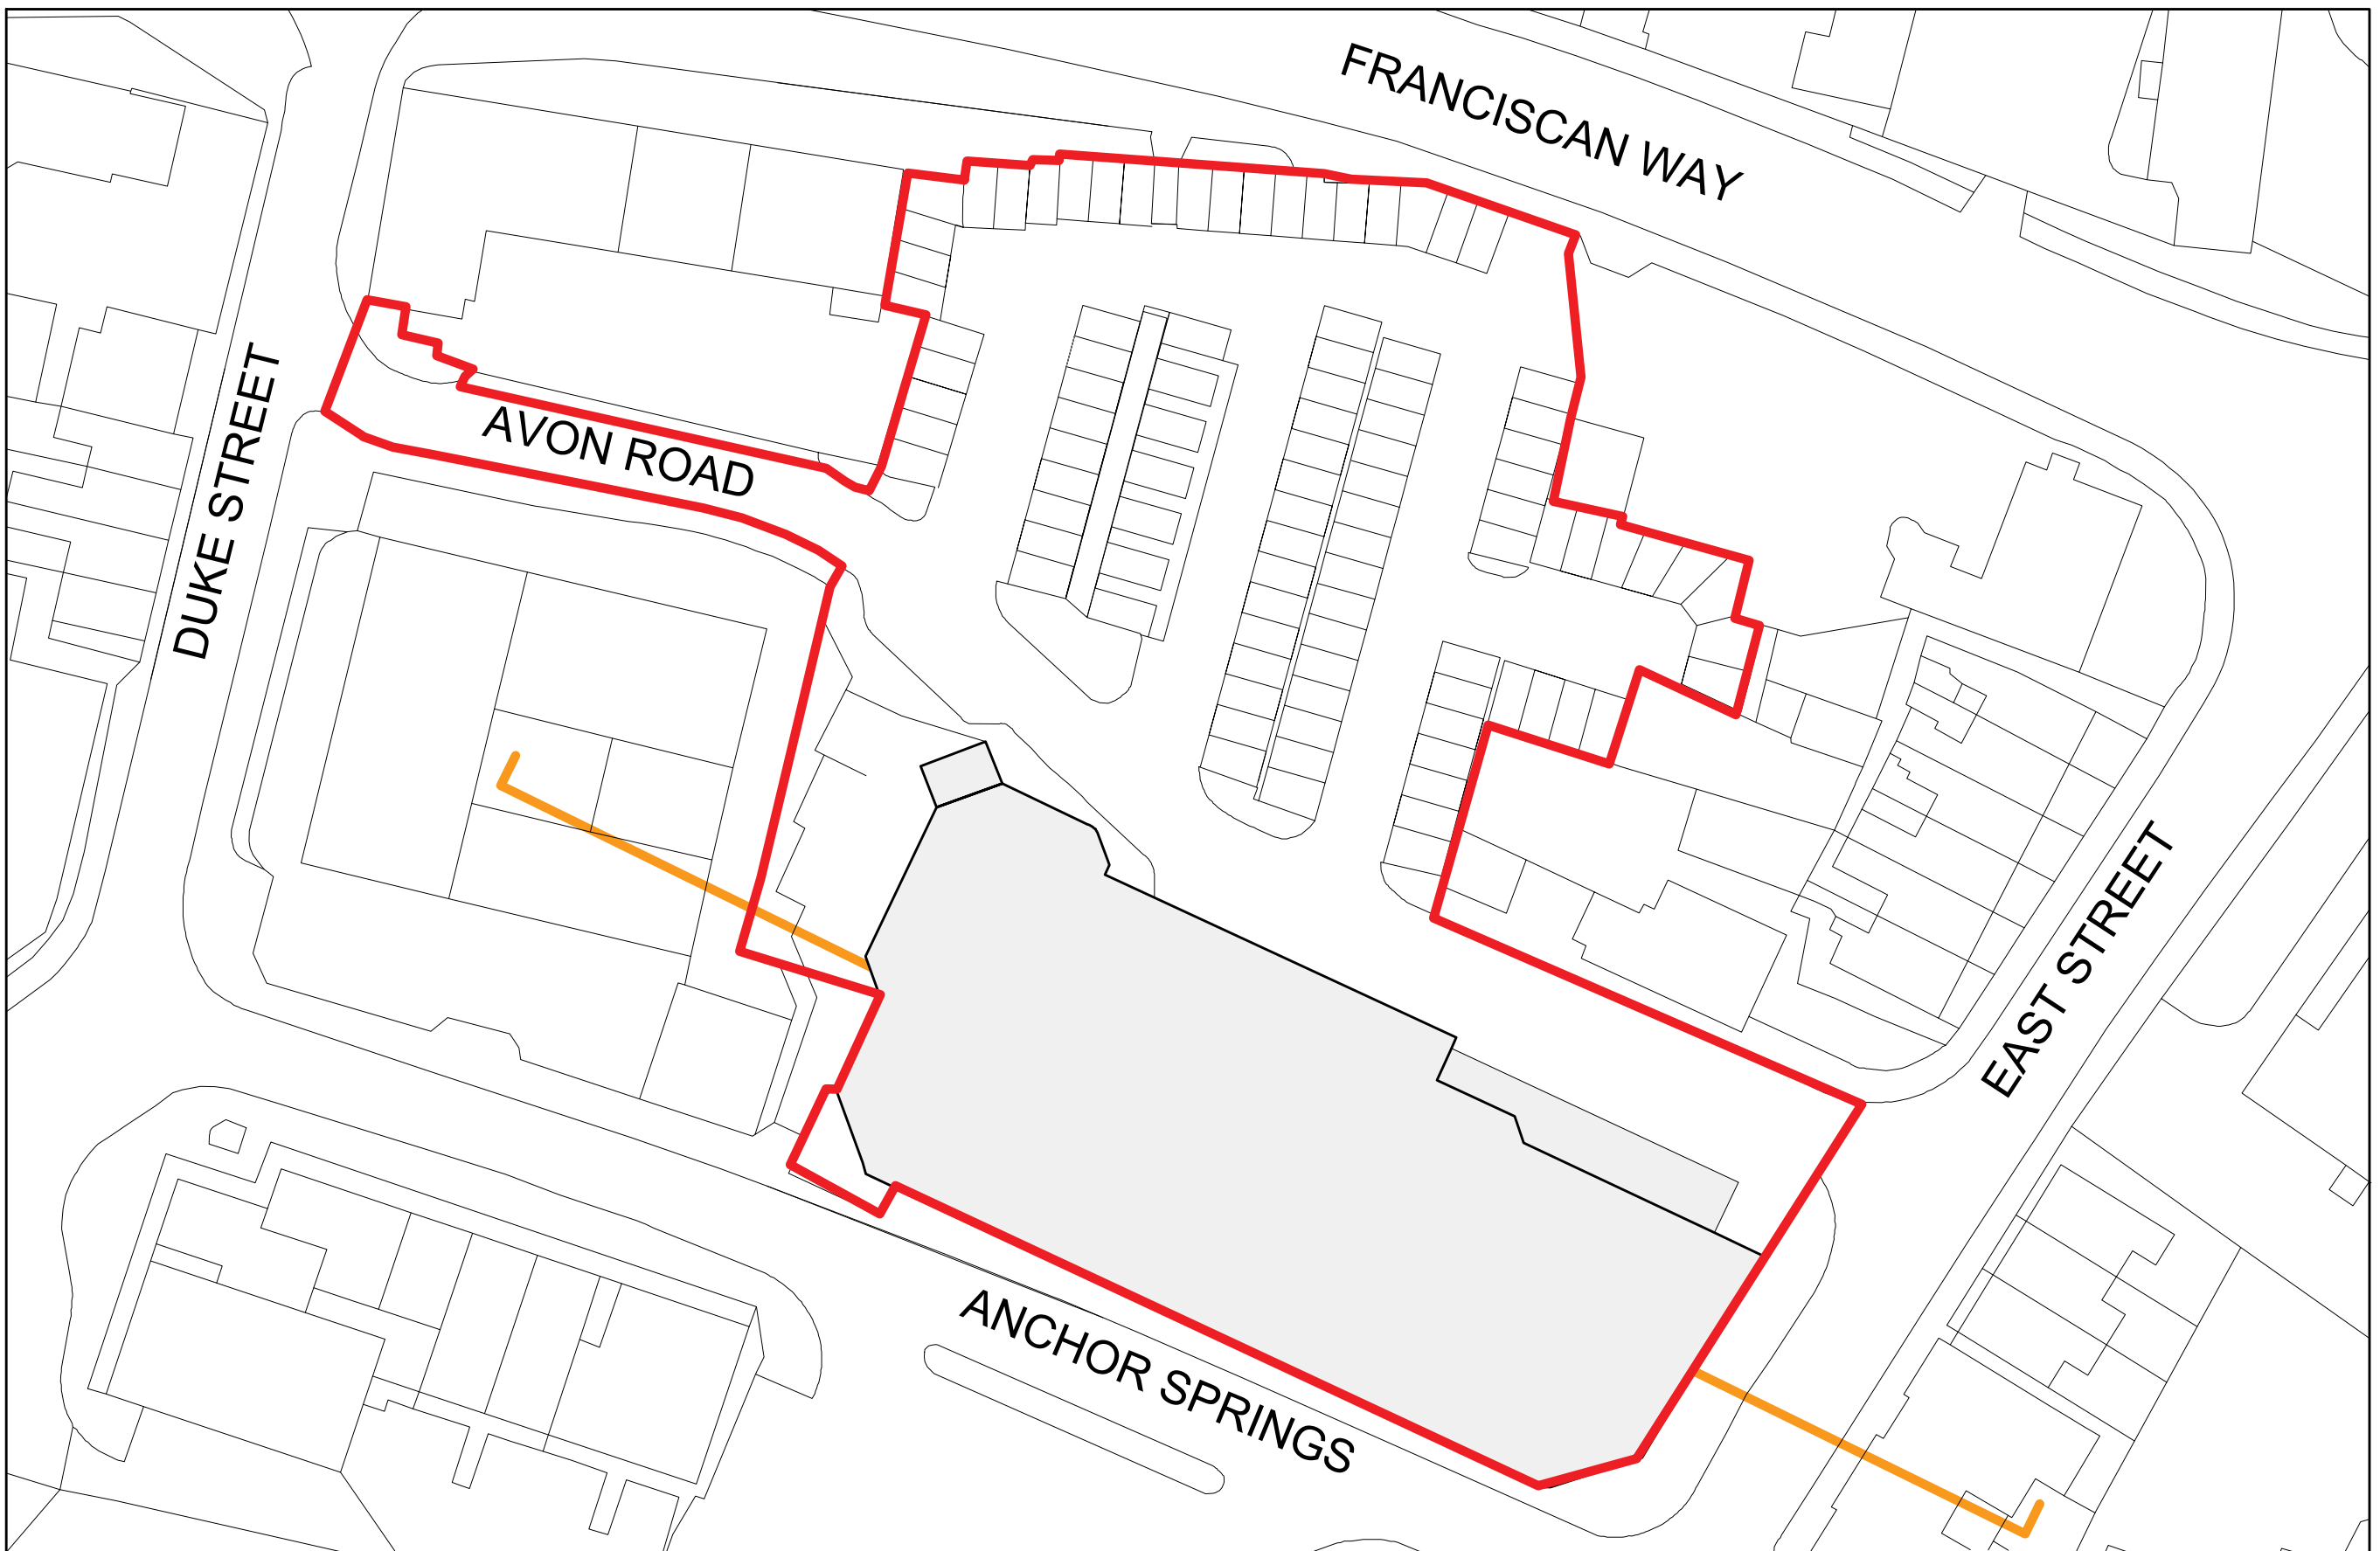

Project
**ANCHOR SPRINGS,
Littlehampton**

Drawing Title
**EXISTING
SECTION D-D**

Sheet A0	Scale As indicated	
Date 8.04.2020	Drawn by UrbanS	
Project no. LH1	Drawing no. LH1-USY-R0-S4-DR-A-0040	Revision R0

